


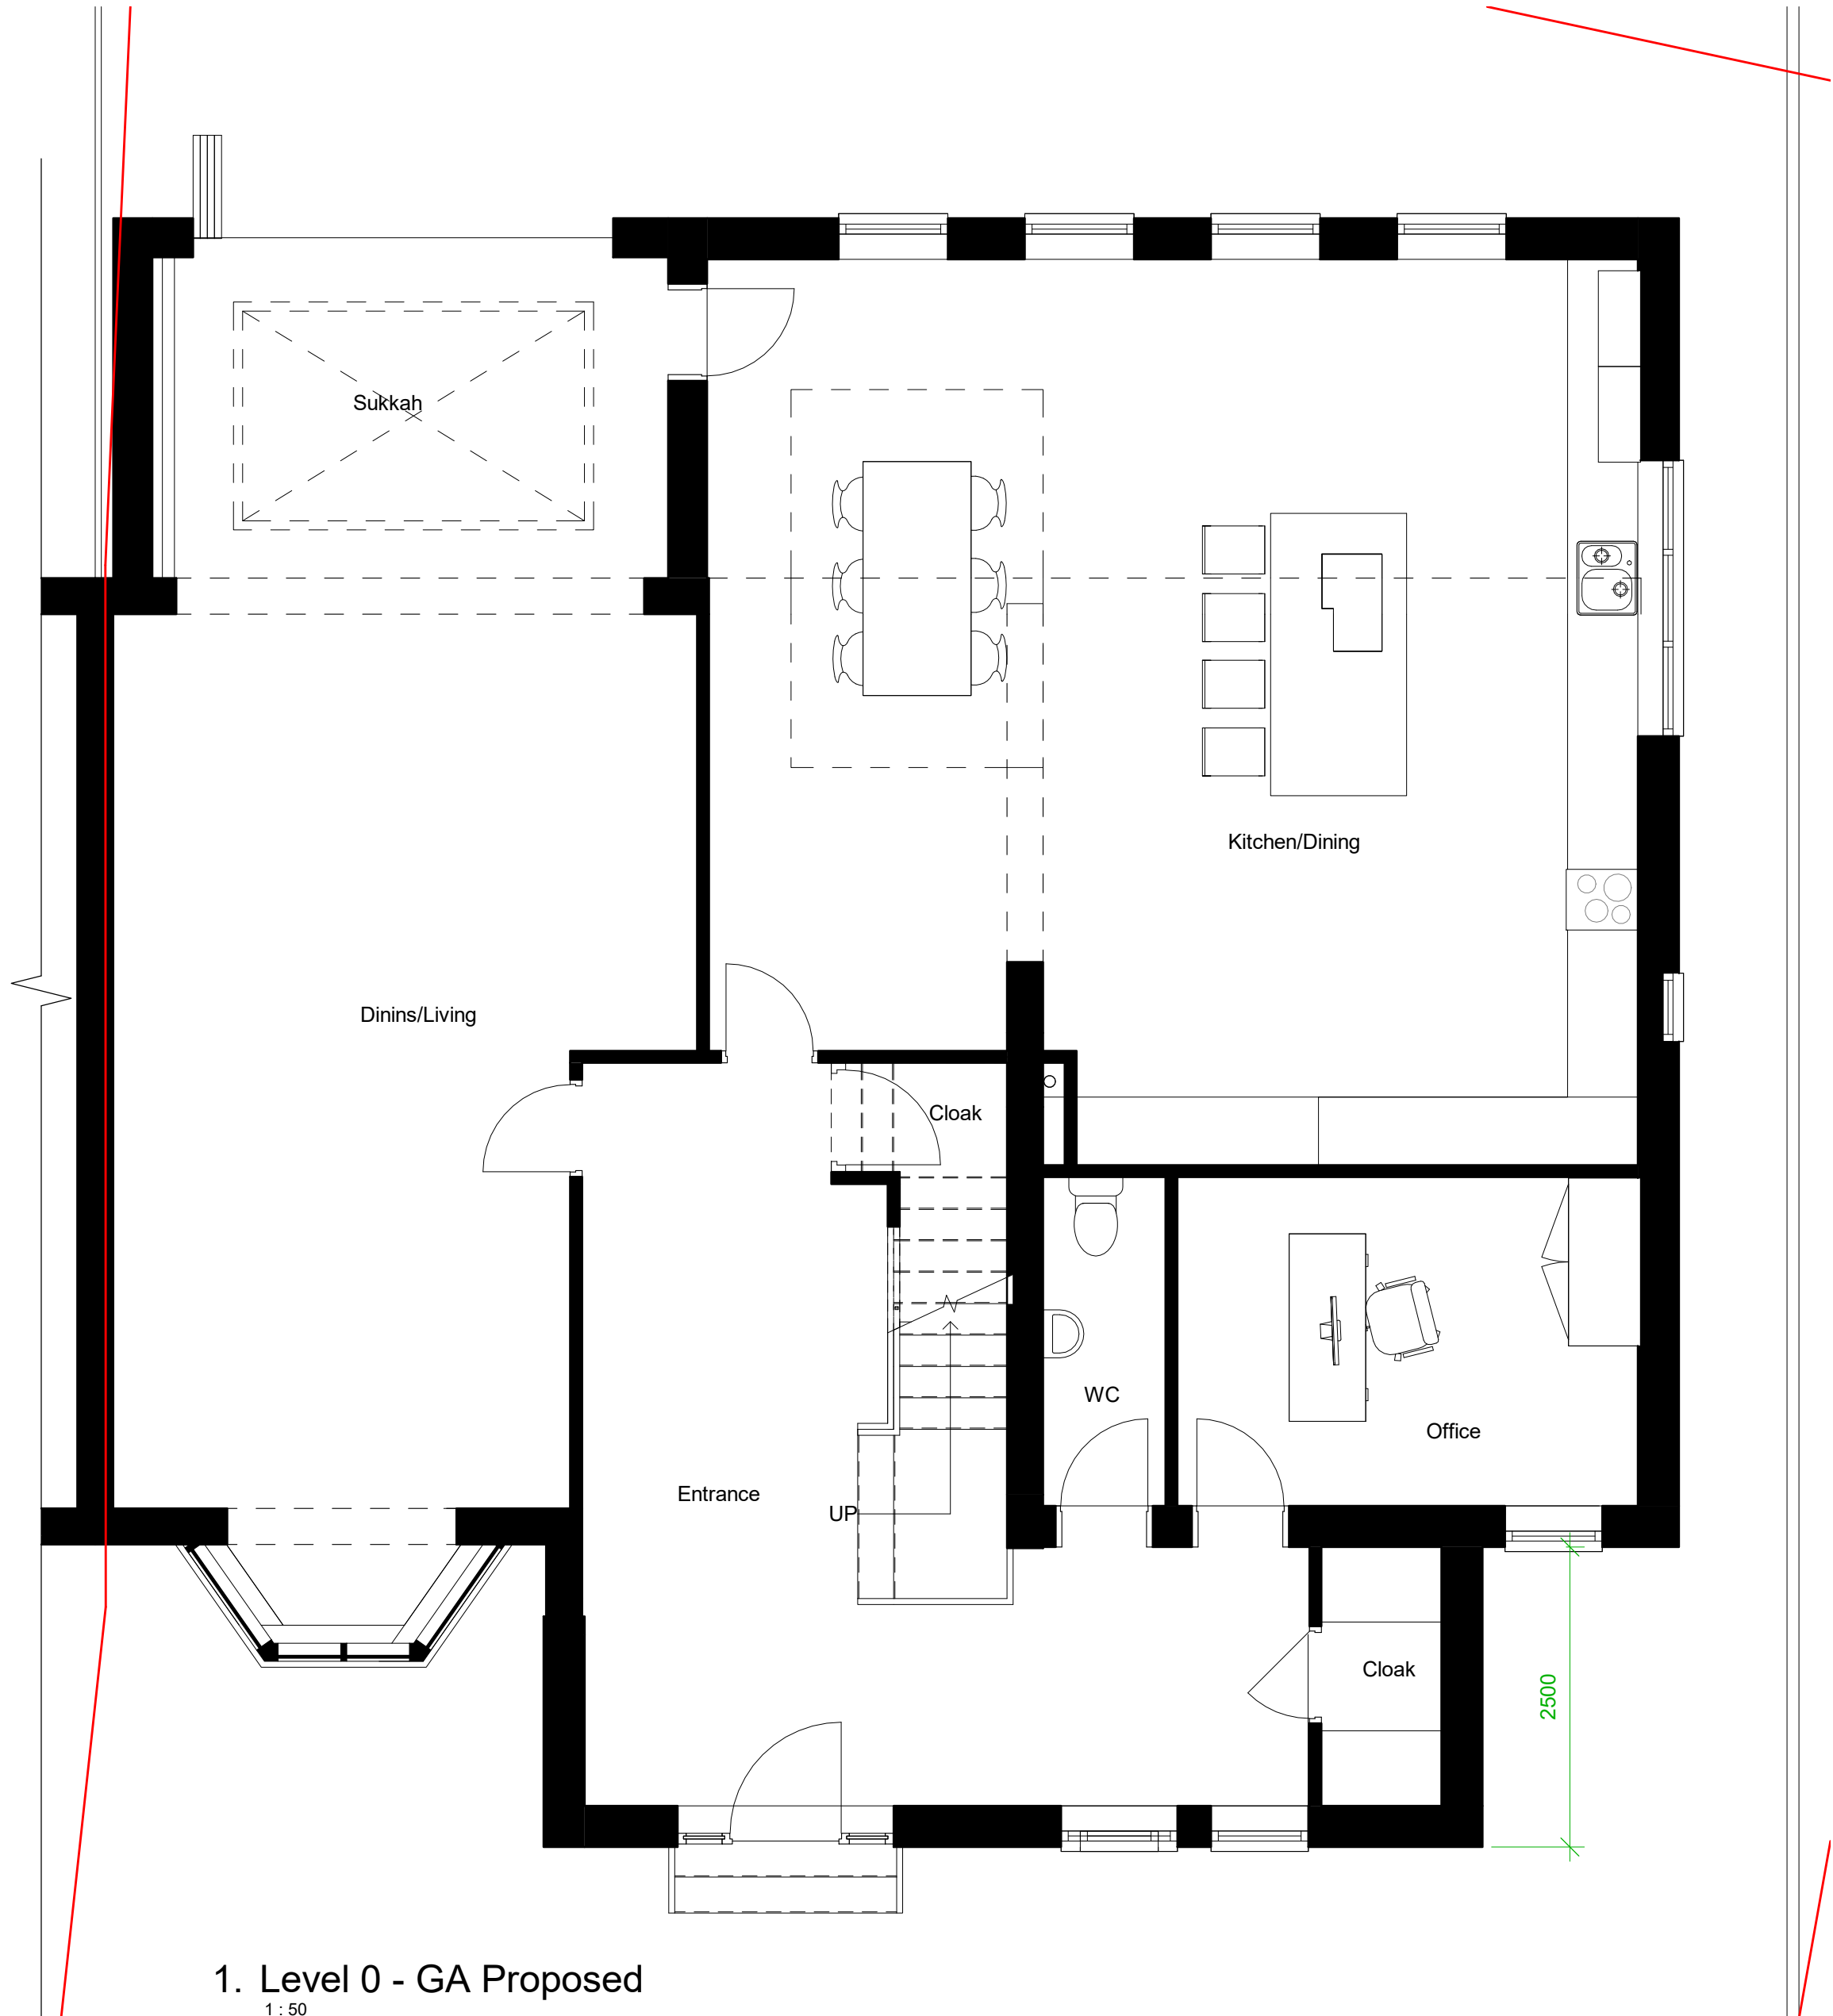

1. Level 0 - GA Proposed
1 : 50



2. Level 1 - GA Proposed
1 : 50



7. 3D Proposed Front




3. Front - Proposed
1 : 100



4. Left Side - Proposed
1 : 100



5. Rear - Proposed
1 : 100

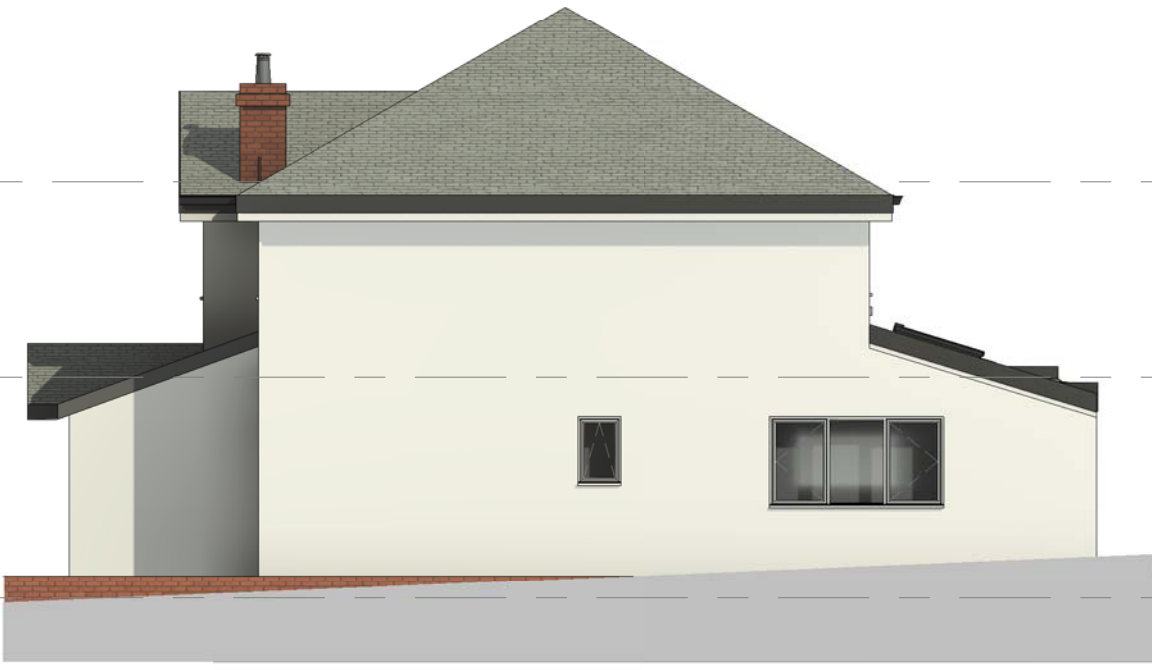

6. Right Side - Proposed
1 : 100

0.5 0 0.5 1 1.5 2 2.5
SCALE 1:50
m

1 0 1 2 3 4 5
SCALE 1:100
m

DURBAN
design studio

Manchester
https://durbanstudio.co.uk/
07788801143
8 Park Lane
Whitefield
M45 7PB

PROJECT 43 Bland Rd

PROJECT 43 Bland Rd , Option A

TITLE Proposed GA Plans and Elevations

SCALE As indicated@A2 DRAWING No. 004

PROJECT No. DDS2203

REV. 1 STATUS

DATE 06/02/2023 14:11:48 PLANNING

© COPYRIGHT - ALL RIGHTS RESERVED. THIS DRAWING MUST NOT BE REPRODUCED WITHOUT PERMISSION.
ALL DIMENSIONS RELATIVE TO THIS DRAWING TO BE CHECKED ON SITE. DESIGNER TO BE NOTIFIED OF ANY DISCREPANCIES. DESIGNER'S LEVELS MUST BE VERIFIED BEFORE WORK COMMENCES. THIS DRAWING MUST BE CHECKED AGAINST ANY OTHER STRUCTURAL/SPECIALTY DRAWINGS PROVIDED. THIS DRAWING MUST NOT BE USED FOR CONSTRUCTION UNLESS ISSUED FOR CONSTRUCTION. ALL DIMENSIONS ON THIS DRAWING ARE IN MILLIMETRES UNLESS OTHERWISE STATED.