


1. SITE DRAINAGE.

- AGE OF PROPERTY AND OBSERVATIONS MADE



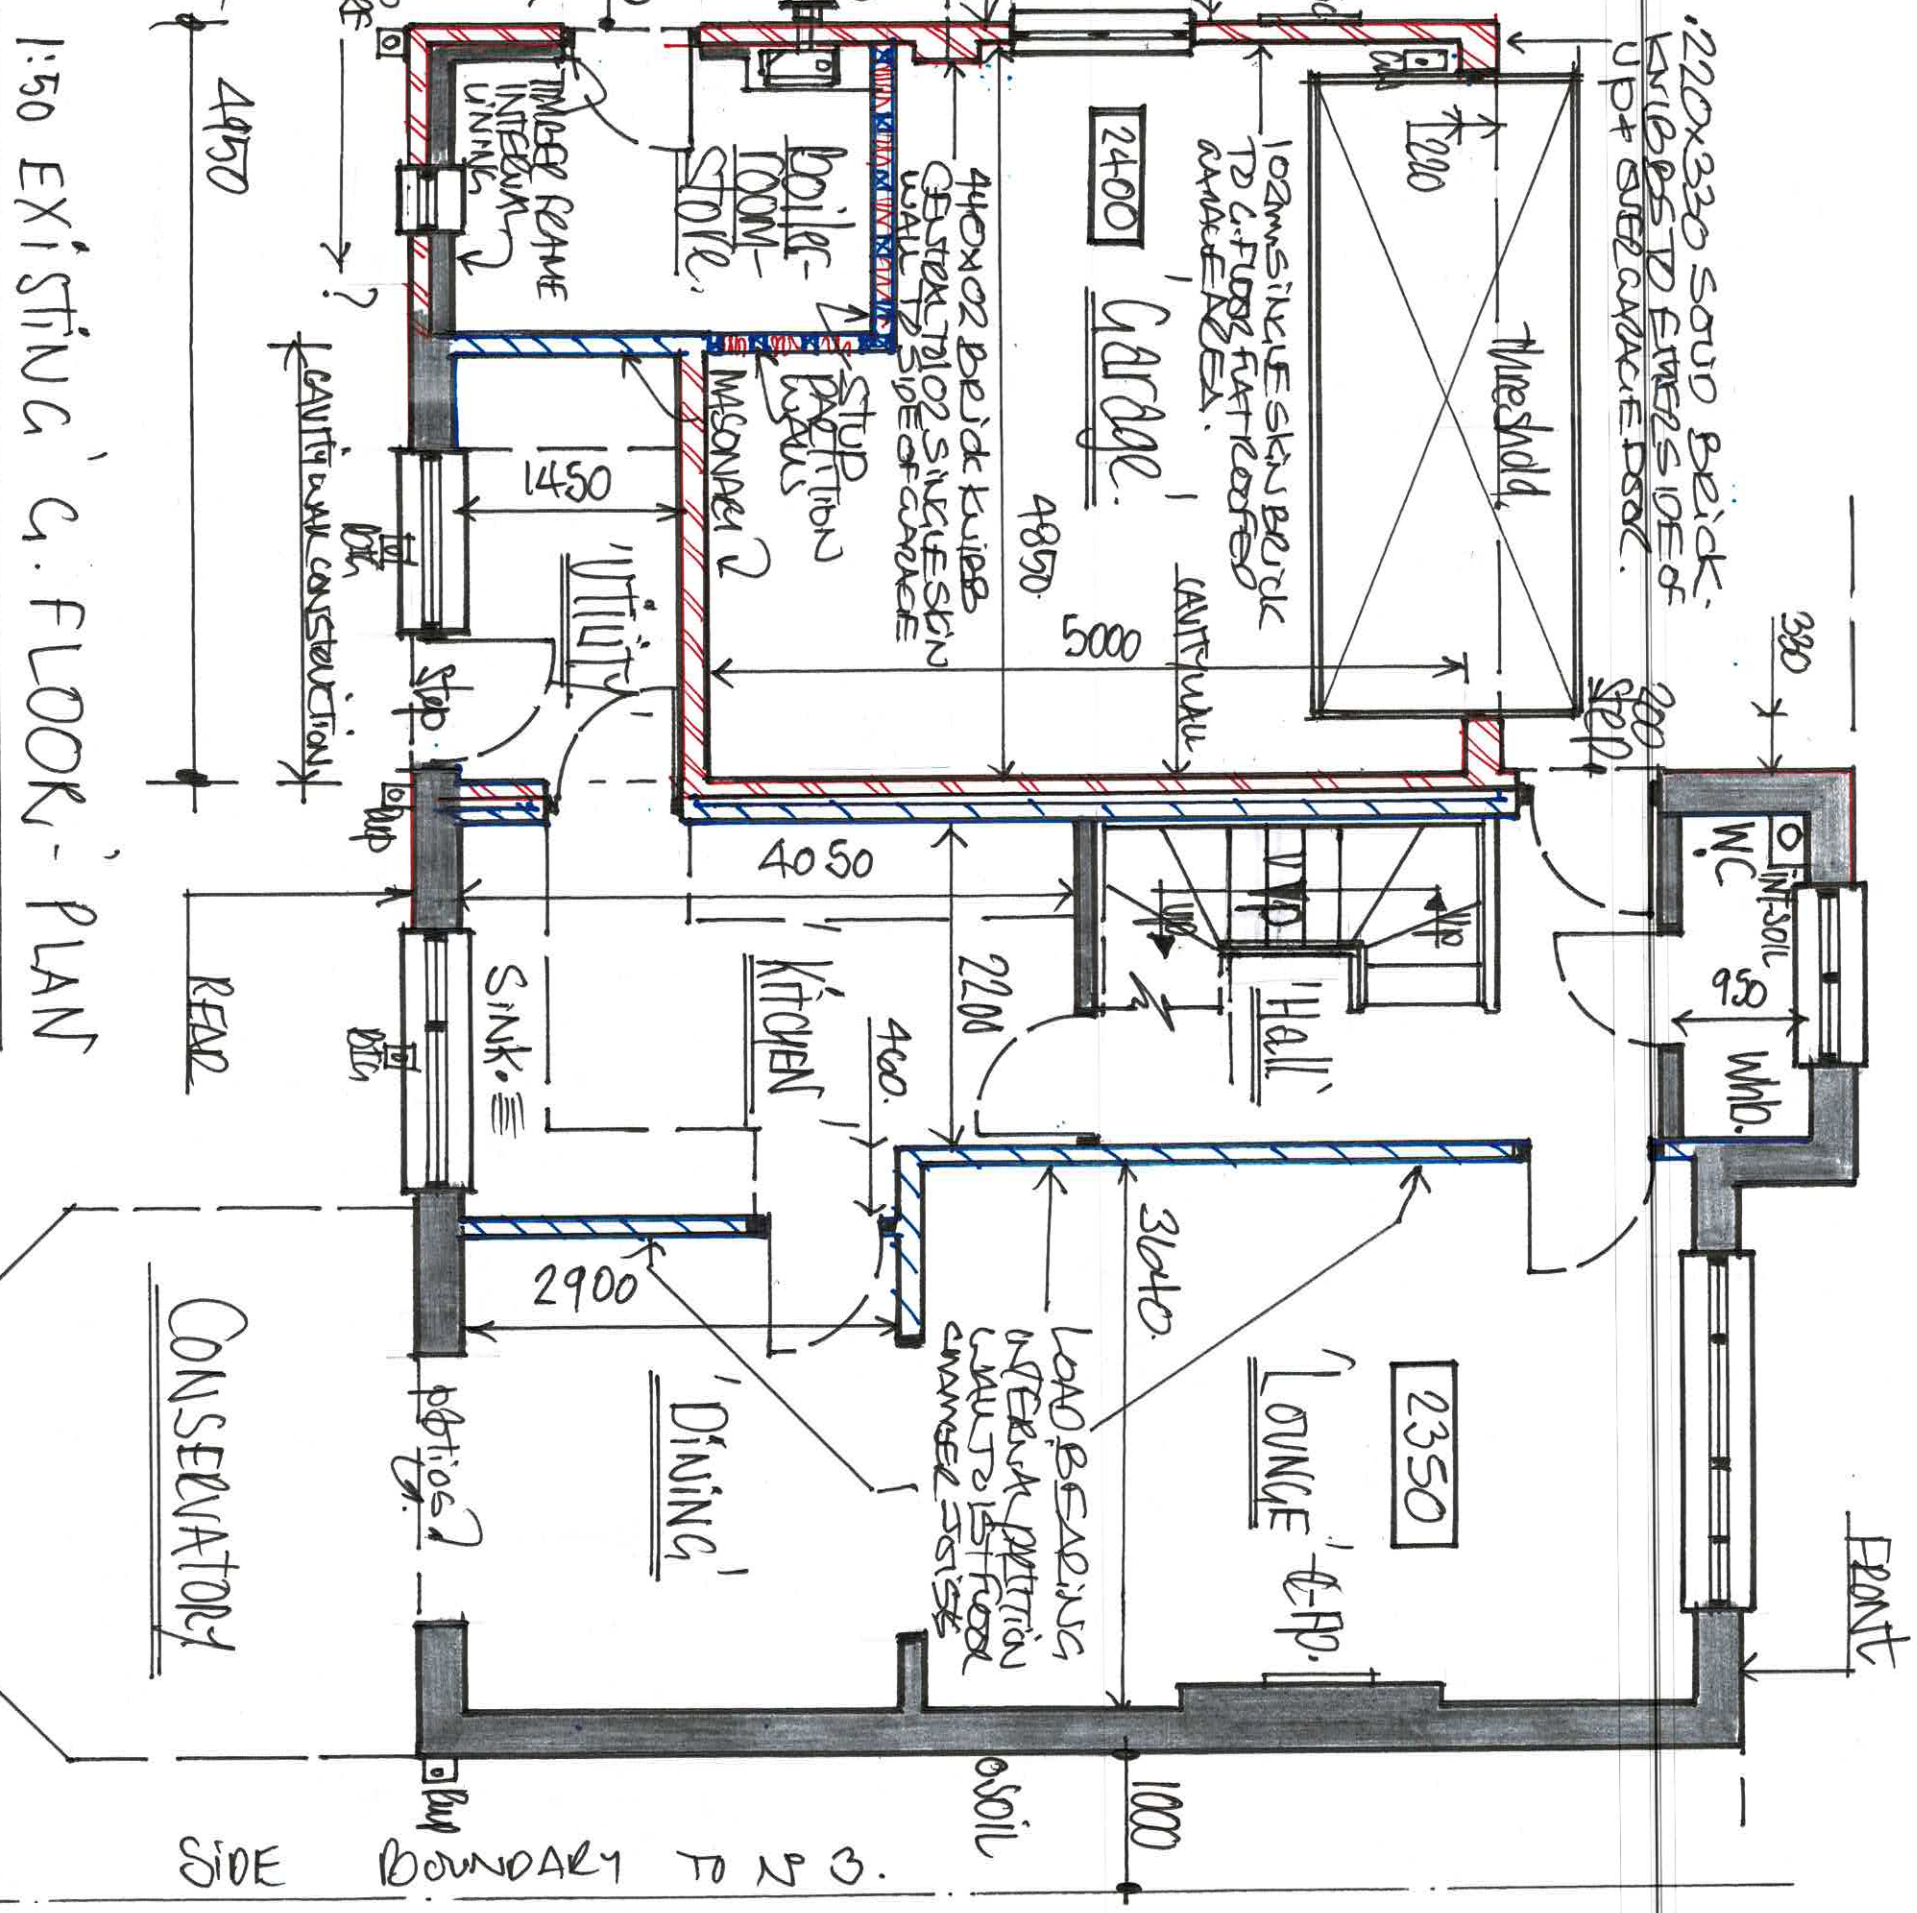

D K G N^o 4