



Proposed Street Elevation @ 1:100

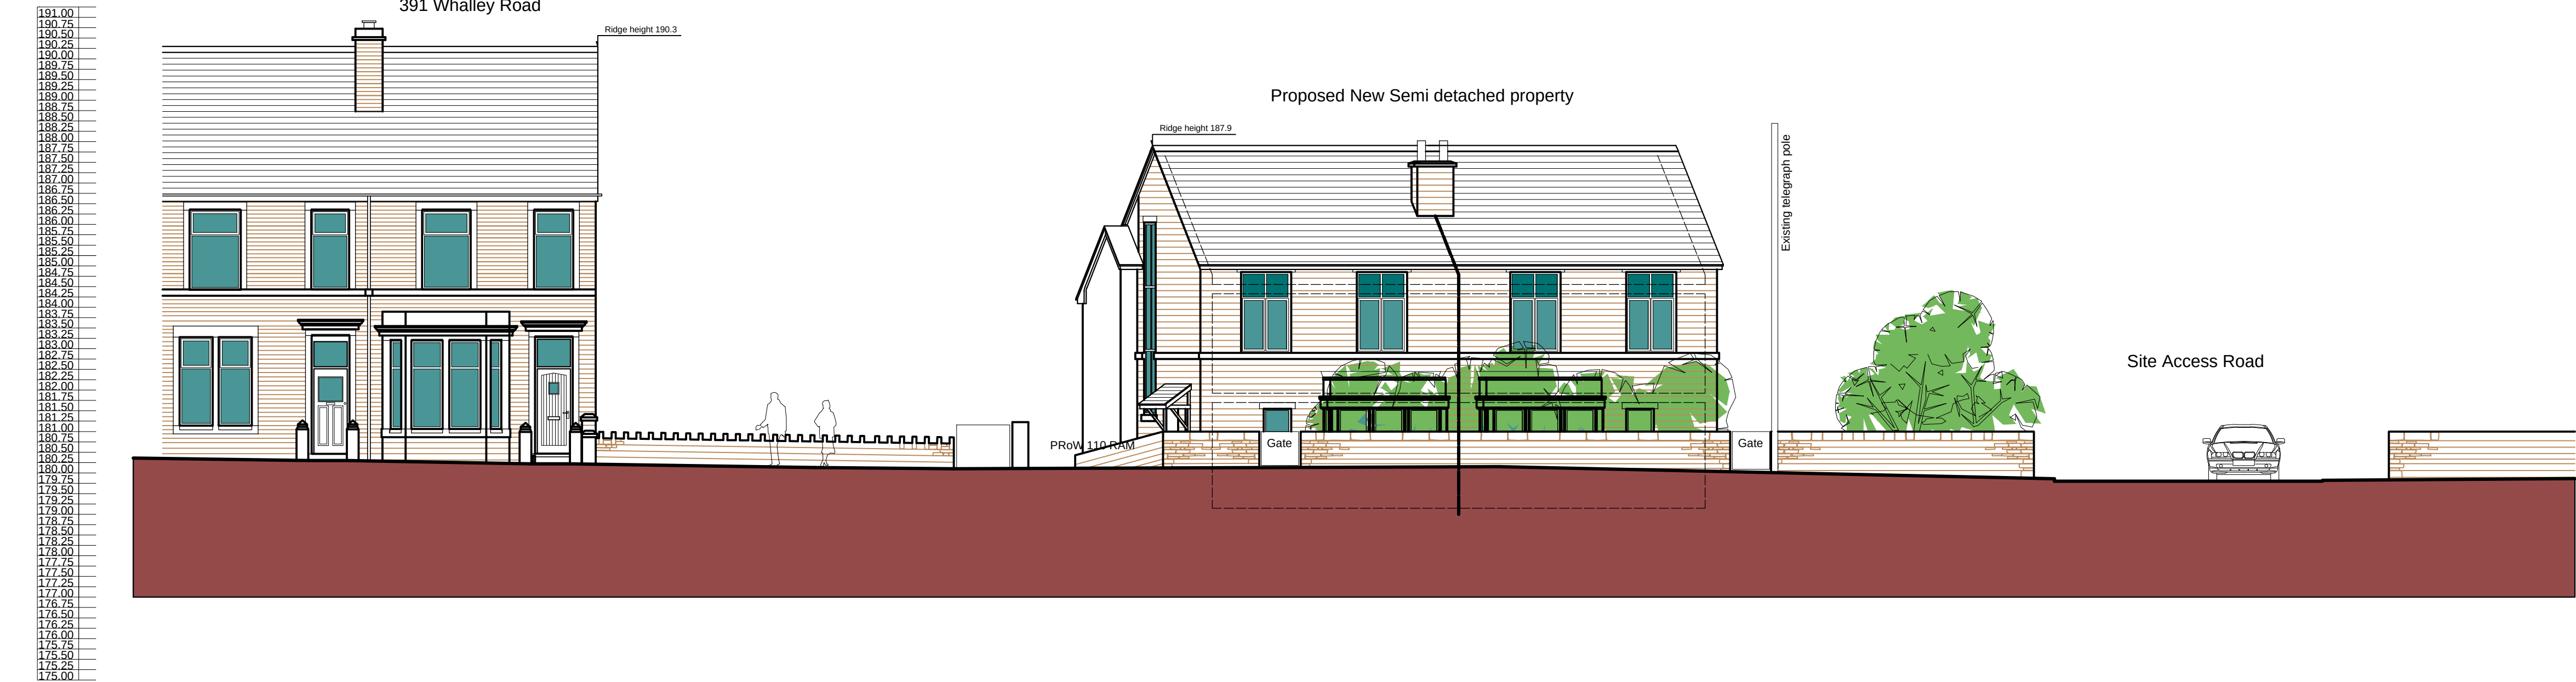

Proposed Street Elevation @ 1:100

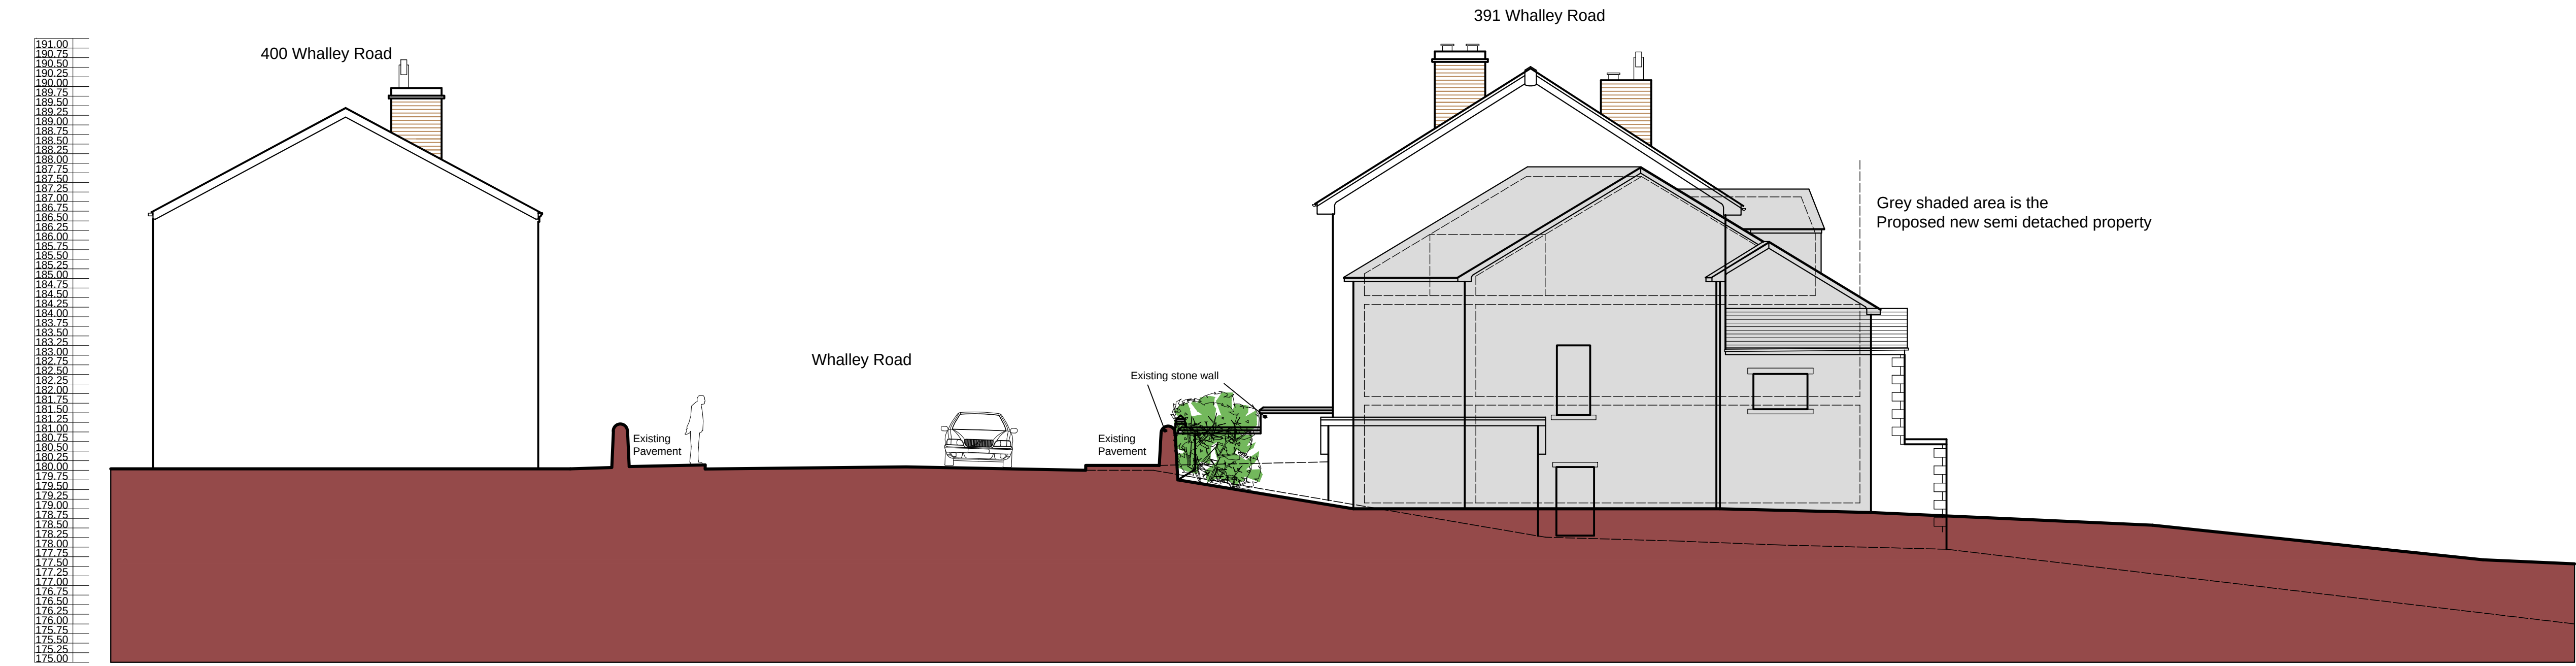

Proposed Street Section @ 1:100



Gable of 391 Whalley Road

- NOTES
- This drawing is copyright. No unauthorised copying of drawing without the express permission of the architect.
 - Do not scale from prints. Use figure dimensions only.
 - Contractors to check all dimensions on site prior to commencement of works.
 - All works to be carried out in accordance with current statutory Health and Safety Regulations.
 - This drawing is to be read in conjunction with all relevant consultants' and / or specialists' drawings / documents and any discrepancies or variations are to be notified to the architect before affected work commences.

REV. AMENDMENTS DATE

191.00
190.75
190.50
190.25
189.75
189.50
189.25
189.00
188.75
188.50
188.25
188.00
187.75
187.50
187.25
187.00
186.75
186.50
186.25
186.00
185.75
185.50
185.25
185.00
184.75
184.50
184.25
184.00
183.75
183.50
183.25
183.00
182.75
182.50
182.25
182.00
181.75
181.50
181.25
181.00
180.75
180.50
180.25
180.00
179.75
179.50
179.25
179.00
178.75
178.50
178.25
178.00
177.75
177.50
177.25
177.00
176.75
176.50
176.25
176.00
175.75
175.50
175.25
175.00

Project	PROPOSED NEW DWELLINGS: LAND ADJACENT TO 391 WHALLEY ROAD, RAMSBOTTOM, BURY BL0 0ER
Drawing	PROPOSED STREET ELEVATIONS
Client	MR S. MORT
Dwn. By	NP
Scale	1:100 @ A1
Drg. No.	21-14-20
Drg. Size	A1
Date	MARCH 2022