


NOTES

- This drawing is copyright. No unauthorised copying of drawing without the express permission of the architect.
- Do not scale from prints. Use figure dimensions only.
- Contractors to check all dimensions on site prior to commencement of works.
- All works to be carried out in accordance with current statutory Health and Safety Regulations.
- This drawing is to be read in conjunction with all relevant consultants' and / or specialists' drawings / documents and any discrepancies or variations are to be notified to the architect before affected work commences.

REV. AMENDMENTS DATE

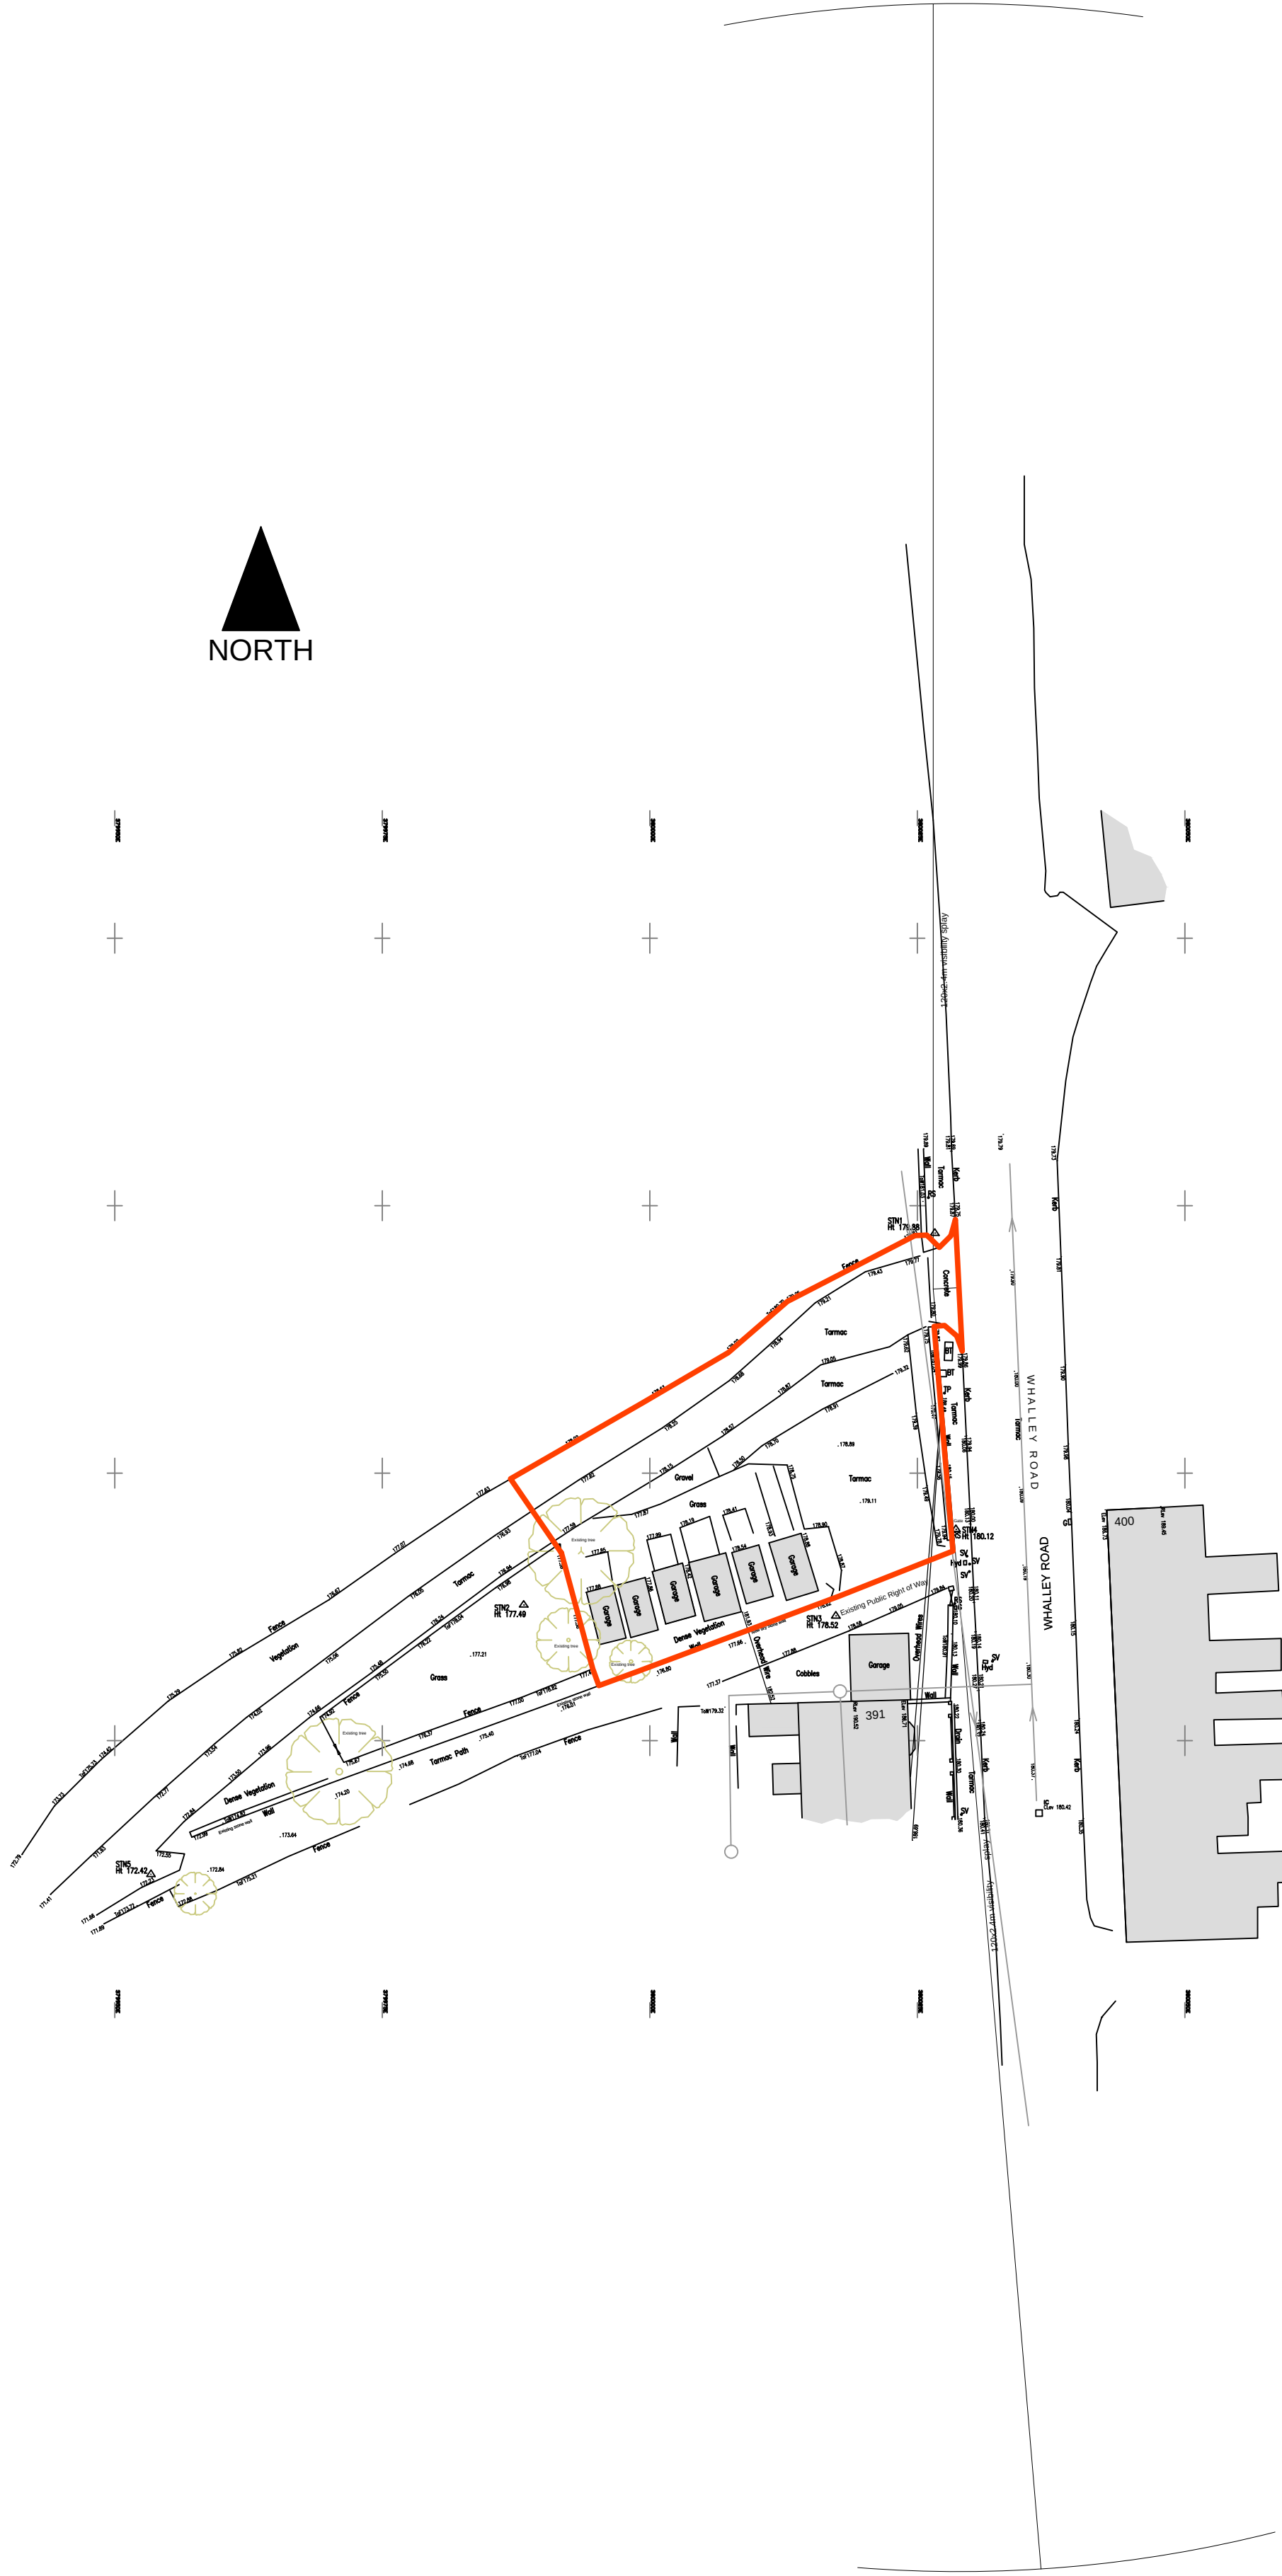

Existing Block Plan @ 1:500 at A2



Project	PROPOSED NEW DWELLINGS: LAND ADJACENT TO 391 WHALLEY ROAD, RAMSBOTTOM, BURY BL0 0ER
Drawing	EXISTING BLOCK PLAN
Client	MR S. MORT
Dwn. By	NP
Scale	1:500 @ A2
Drg. No.	21-14-05
Drg. Size	A2
Date	SEPTEMBER 2021