



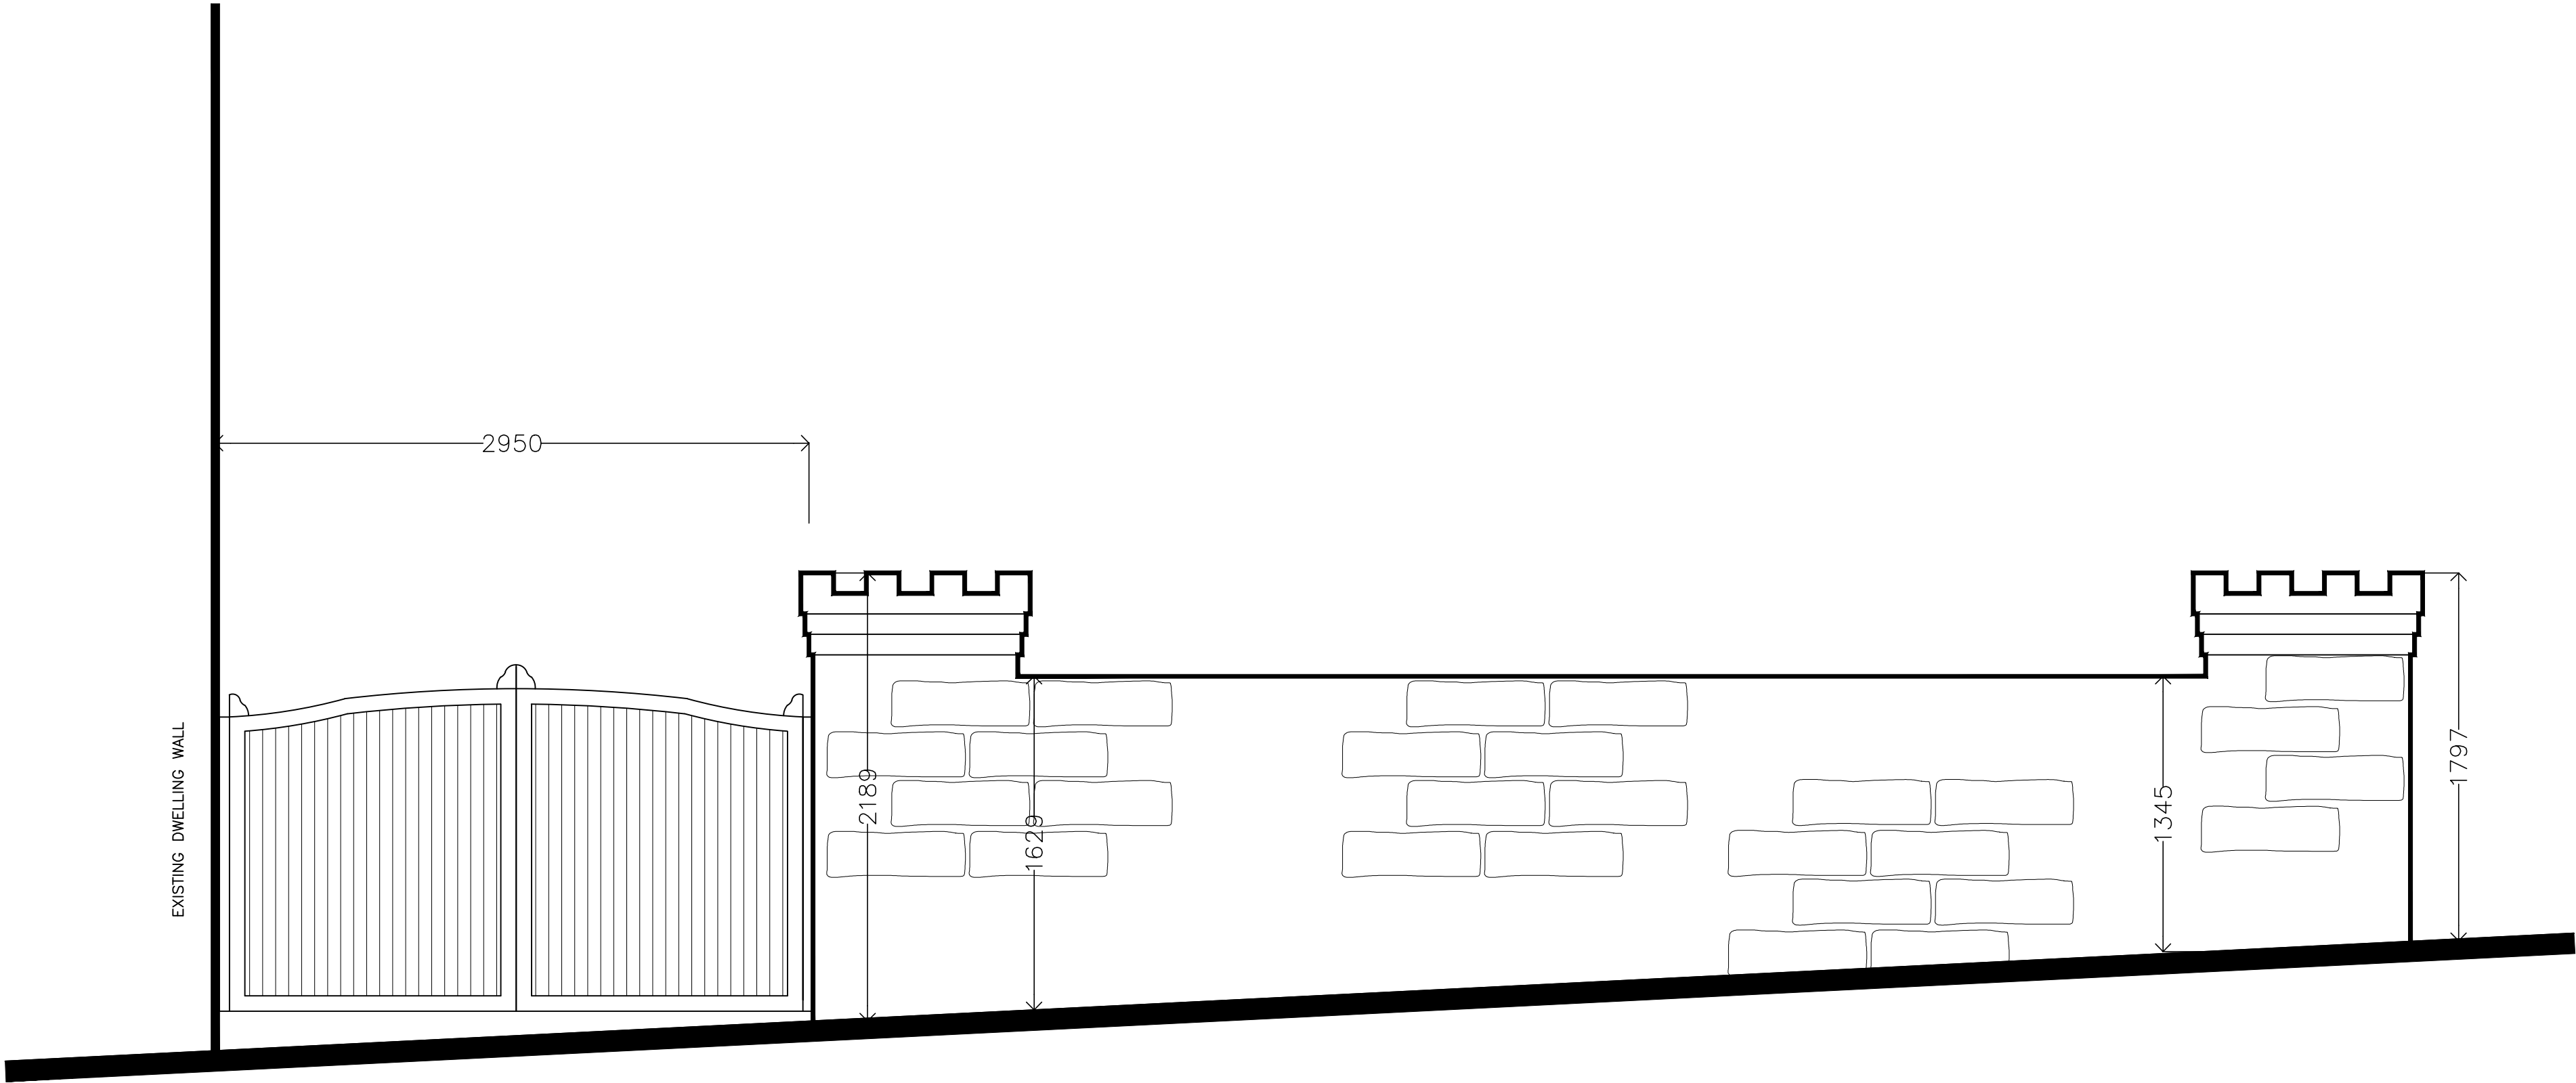

EXISTING WALL ELEVATION FROM PUBLIC BRIDLEWAY (1:25)

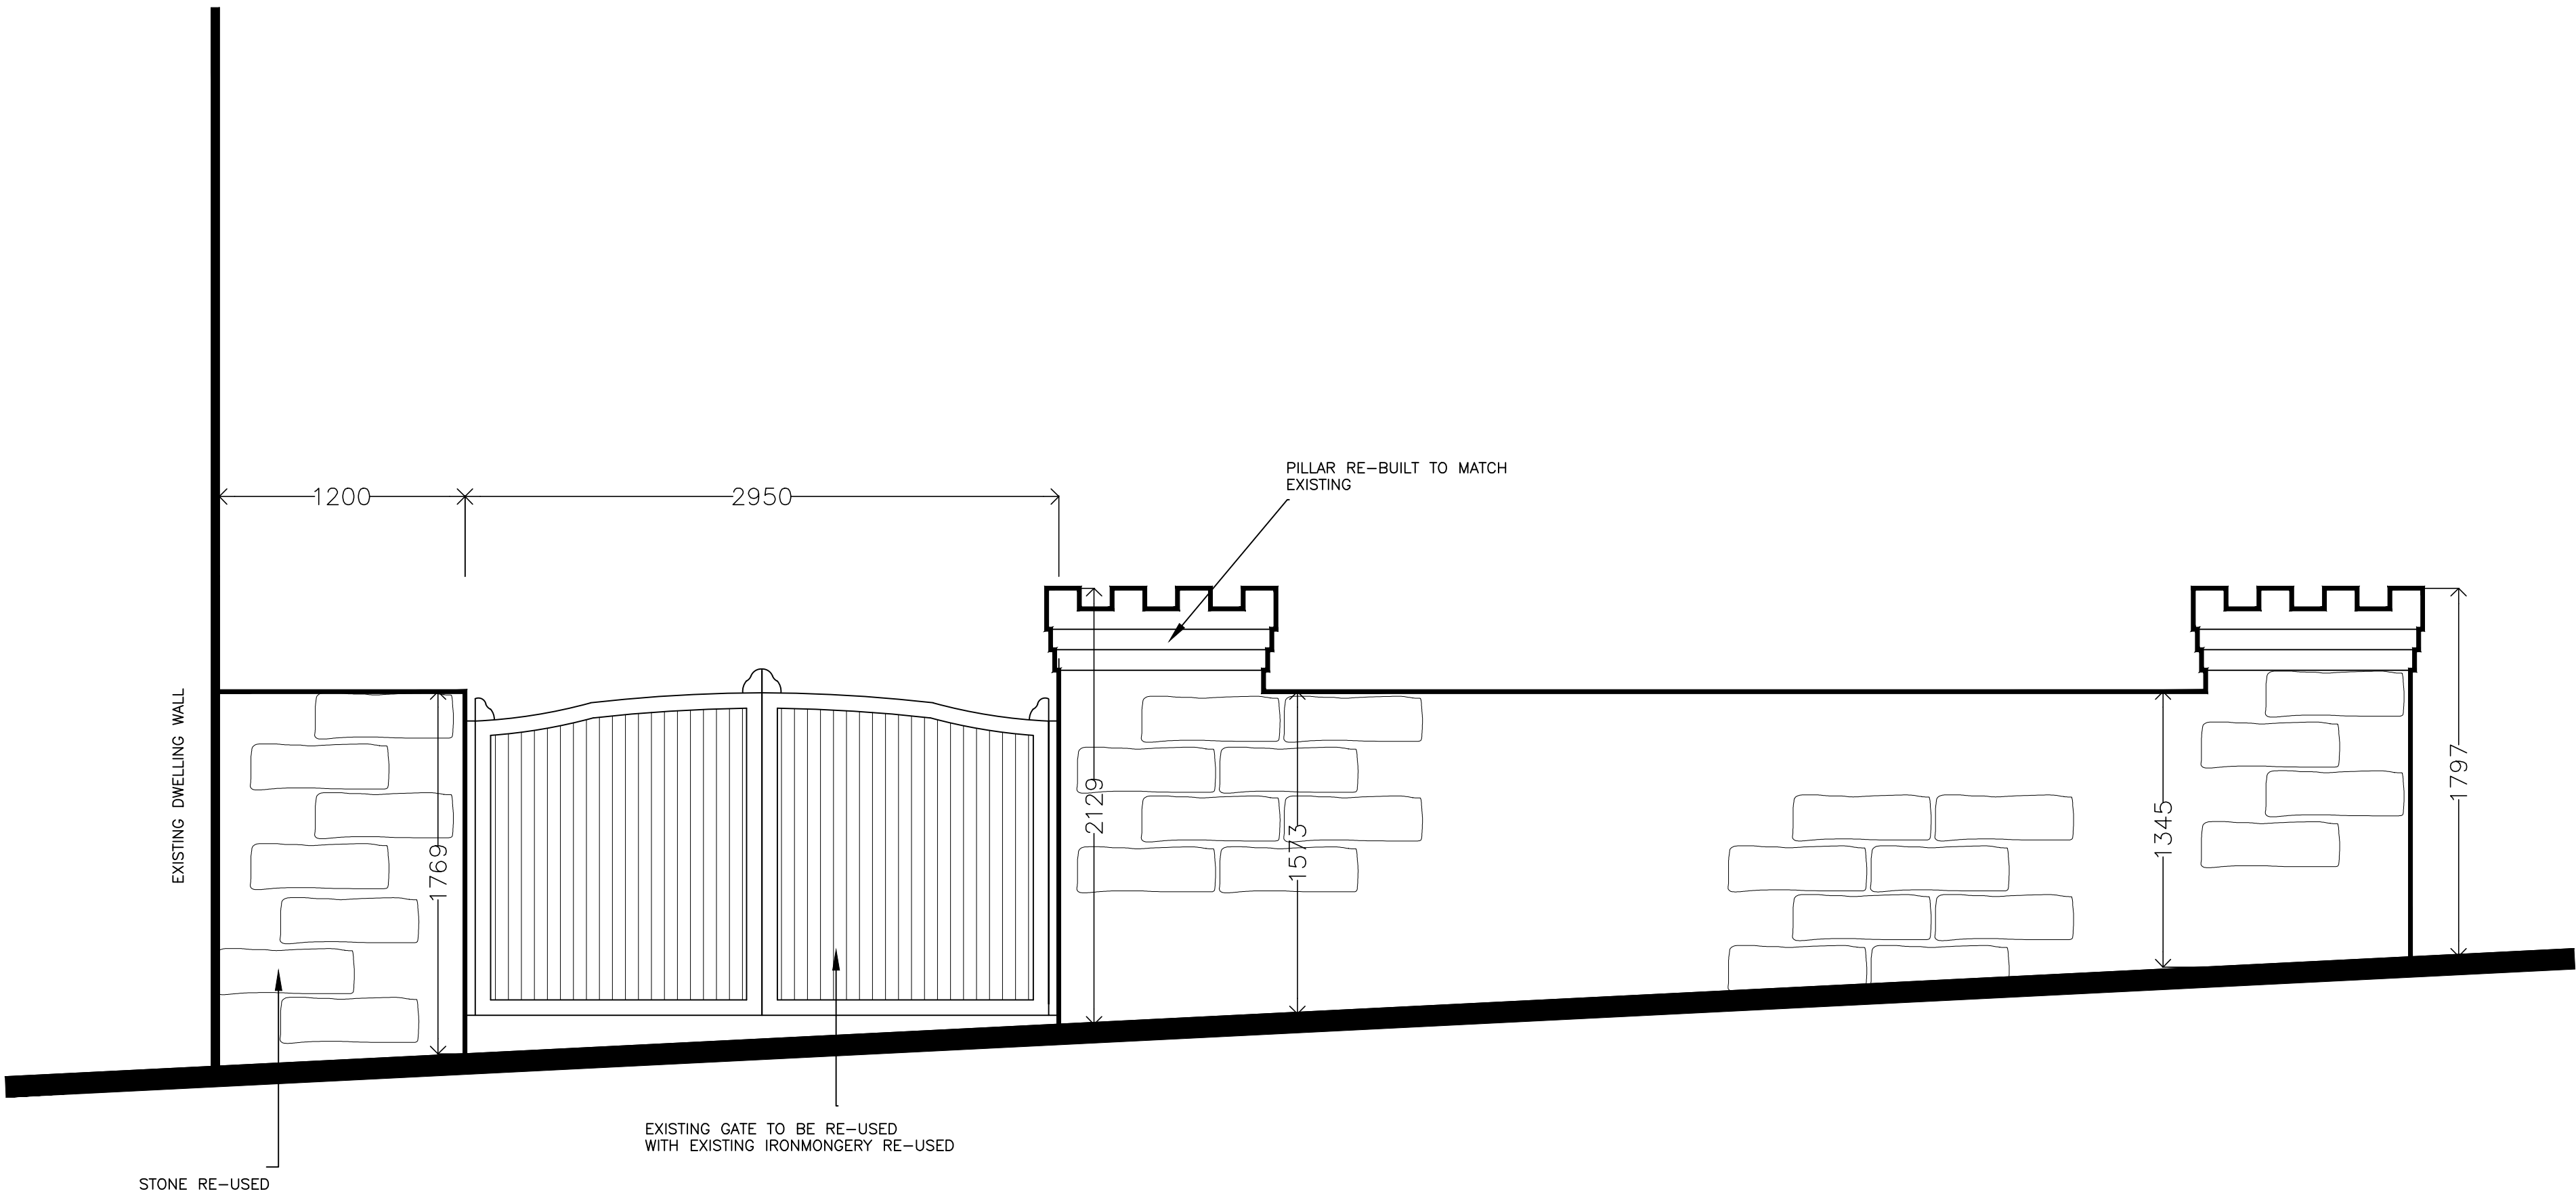

PROPOSED WALL ELEVATION FROM PUBLIC BRIDLEWAY (1:25)

For Planning
Purposes On

Client			
Ben Goddard			
Project			
Creation of Off Street Parking Bay 2/4 Emerald Cottages, Boothwood Stile Holcombe, BL8 4NE			
Job No.	Area	File Ref	
2021/12			
Title			
Existing and Proposed Wall Elevations			
2021/23-03			rev. A
Date	Drn.	Scale	Checked
25.04.21	B. Edmondson	AS Noted@A1	

eds
edmondson
design services

20 Fernhill Drive
Stacksteads, Bacup
Lancashire
OL13 8JS
tel 01706 870944
mob: 07528809176
e:info@eds20.co.uk

This drawing is solely owned by edmondson design services and will remain so and no part of it may be reproduced or used in any way without the express written approval of edmondson design services.