


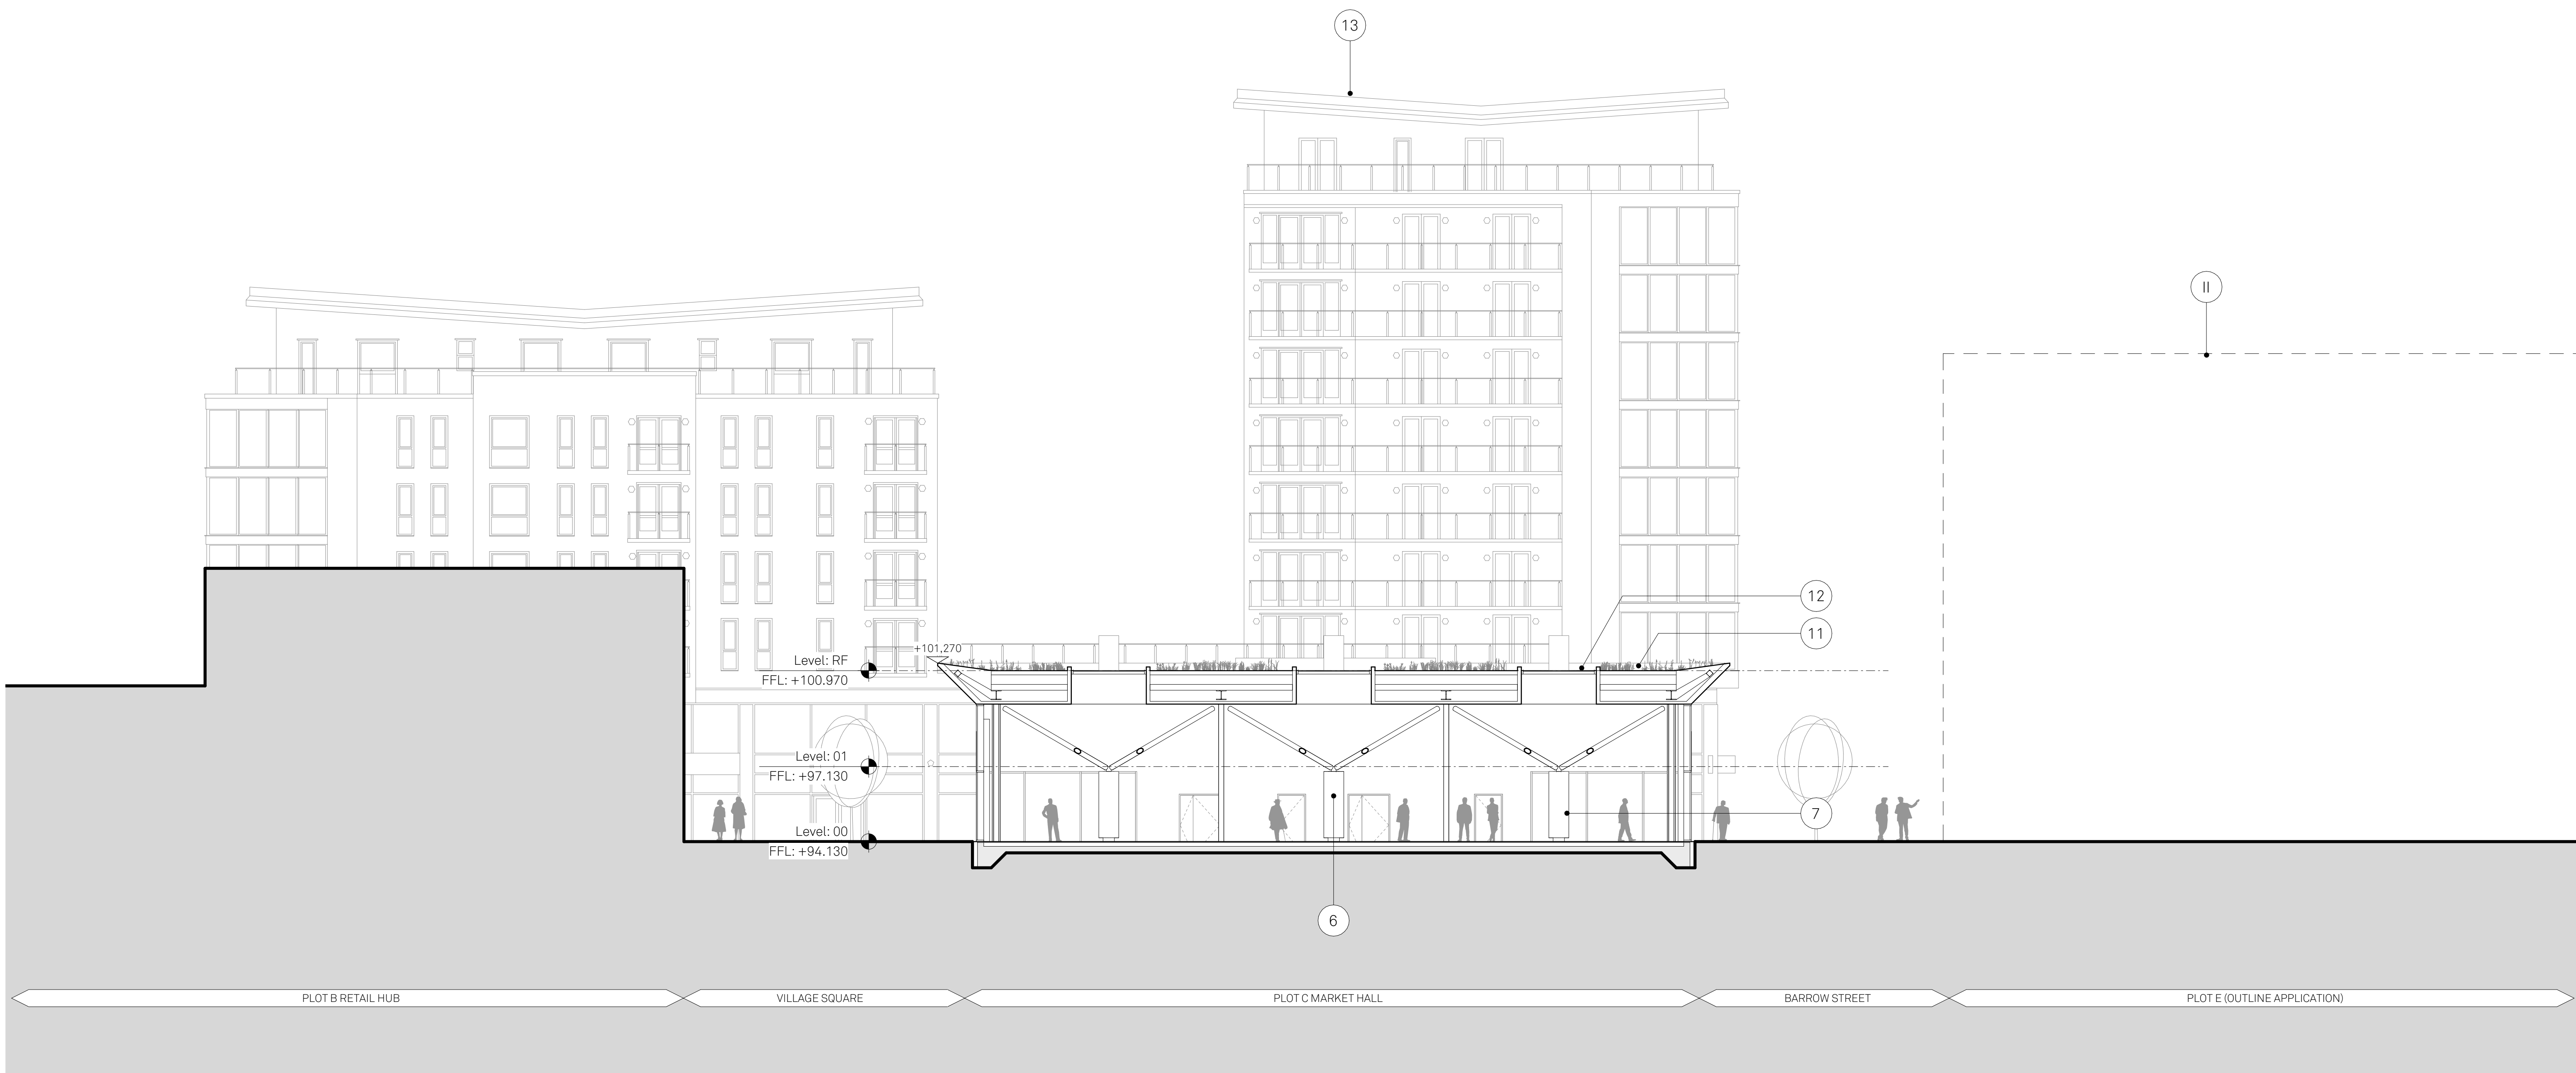

Notes:

- 1 Structural glazing system with integrated glazed composite doorsets (composite frame).

2 Automatic curved sliding door entrance system with integrated barrier matt.

3 Terracotta planks framed into carrier system. Integrated and overlaid aluminium doorsets.

4 Hit & Miss terracotta planks framed into carrier system for mechanical ventilation.

5 Timber soffit. Runs into food hall where shown. Feature aluminium edge profile detail.

6 Pigmented and textured precast columns to accept feature steel frame at high level.

7 Feature steel frame with architectural connection details

10 Wildflower green roof.
- 11 Feature glazed rooflights. Clad internally with timber lining to match timber soffit.

12 Plant screen

13 Radius

15 Back painted glass

- A Plot A Community Hub

B Plot B Retail Hub

II Outline Application Plots D, E, F

Project:
Prestwich Village
Plot C Market Hall

Drawn: ER
Checked: JC

Rev: P01
Details: 22/04/2023

Title:
Section B
GA section

Status:
S2 Information

Issued for planning

Scale:
1:125 @ A1

Drawing No:
207-JMA-C-XX-DR-A-052401

Jon Matthews Architects

Union, 2-10 Albert Square, Manchester, M2 6LW 0161 974 3690

Copyright of this drawing is vested in Jon Matthews Architects and it must not be copied or reproduced without written consent. Figured dimensions only are to be taken from this drawing. Do not scale from this drawing. For full company disclosure please visit www.jonmatthewsarchitects.com