


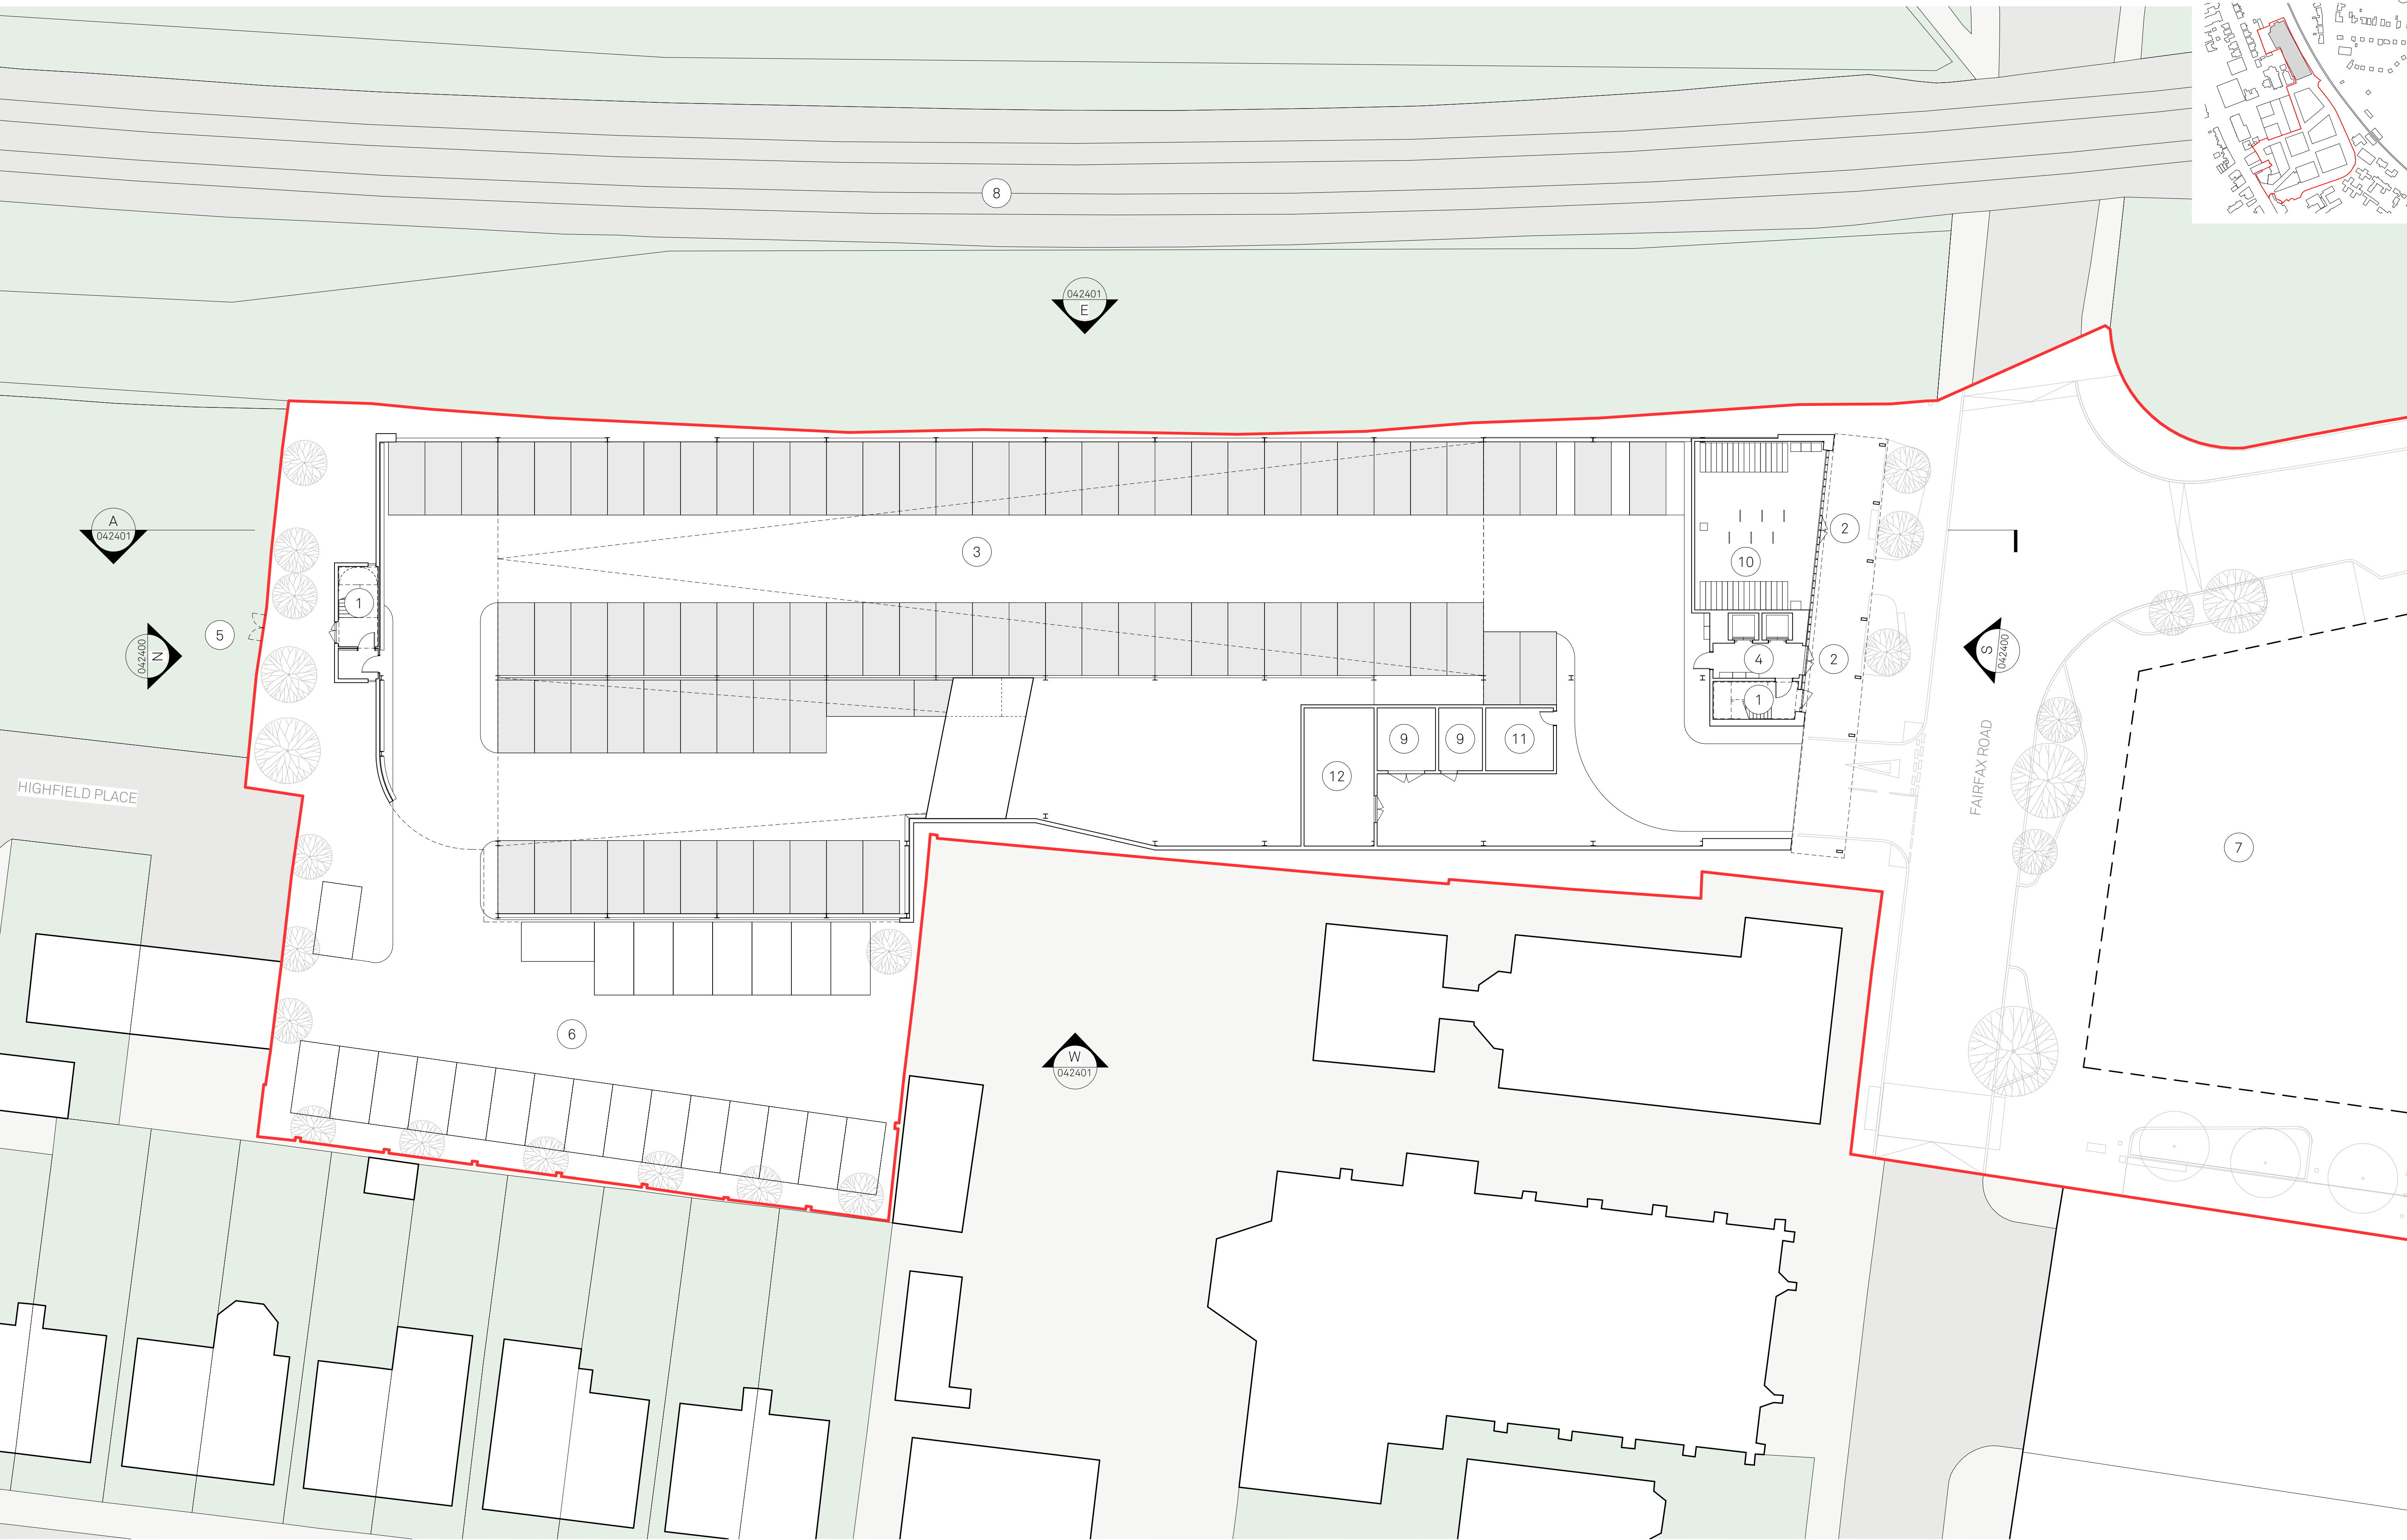

Notes:

- SITE BOUNDARY

IN ABEYANCE
- 1

Core

2

Travel Hub entrance

3

Car parking
- 4

Lift lobby

5

New gate in external boundary treatment. For emergency egress and fire fighting access
- 6

External car parking

7

Plot F Residential block (outline application)
- 8

Tramline

9

Plant room

10

Cycle Hub

Project:
Prestwich Village
Travel Hub

Drawn:
LG

Rev:
P01

Checked:
JC

Details:
03/05/2024

Title:
Ground floor
GA plan

Status:
S2 Information

Issued for Planning

Scale:
1:200 @ A1

Drawing No:
207-JMA-G-00-DR-A-022400

Jon Matthews Architects

Union, 2-10 Albert Square, Manchester, M2 6LW

Copyright of this drawing is vested in Jon Matthews Architects and it must not be copied or reproduced without written consent. Figured dimensions only are to be taken from this drawing. Do not scale from this drawing. For full company disclosure please visit www.jonmatthewsarchitects.com

0161 974 3690