



JOB NUMBER52642ACCOUNT MANAGERSD

SCALE:1:500@A4DRAWN BYCDL

DRAFT


FOR APPROVAL ONLY
DO NOT MANUFACTURE
FROM THIS DRAWING

01 04/05/22 INITIAL DRAWING ISSUED TO PRODUCTION

COLOUR SPECIFICATION

ARTWORK SUPPLIED IN CMYK

PLEASE NOTE THAT COLOURS SUPPLIED AS CMYK WILL PRINT DIFFERENTLY ON VARIOUS MEDIA. PATTERNS AND SWATCHES WILL NOT MATCH IF PRINTED AT A LATER DATE. PLEASE SUPPLY PRINTING COLOURS IF A COLOUR MATCH IS REQUIRED.

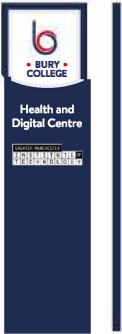

NOT TO SCALE

A

Health and Digital Centre

NOT TO SCALE

B



NOT TO SCALE

A



NOT TO SCALE

B



NOT TO SCALE

C

CLIENT
HH SMITH & SONS

VISUAL
BURY COLLEGE



ASTRA SIGNS

UNIT 1 FIRST AVENUE
EUROPA VILLAGE
MANCHESTER M17 1JZ


CMS ISO 9001:2015 REGISTERED

CMS ISO 14001:2015 REGISTERED


OFFICE: 0161 275 1100
MOBILE: 07830 000000
EMAIL: info@astrasigns.co.uk
WEBSITE: www.astrasigns.co.uk

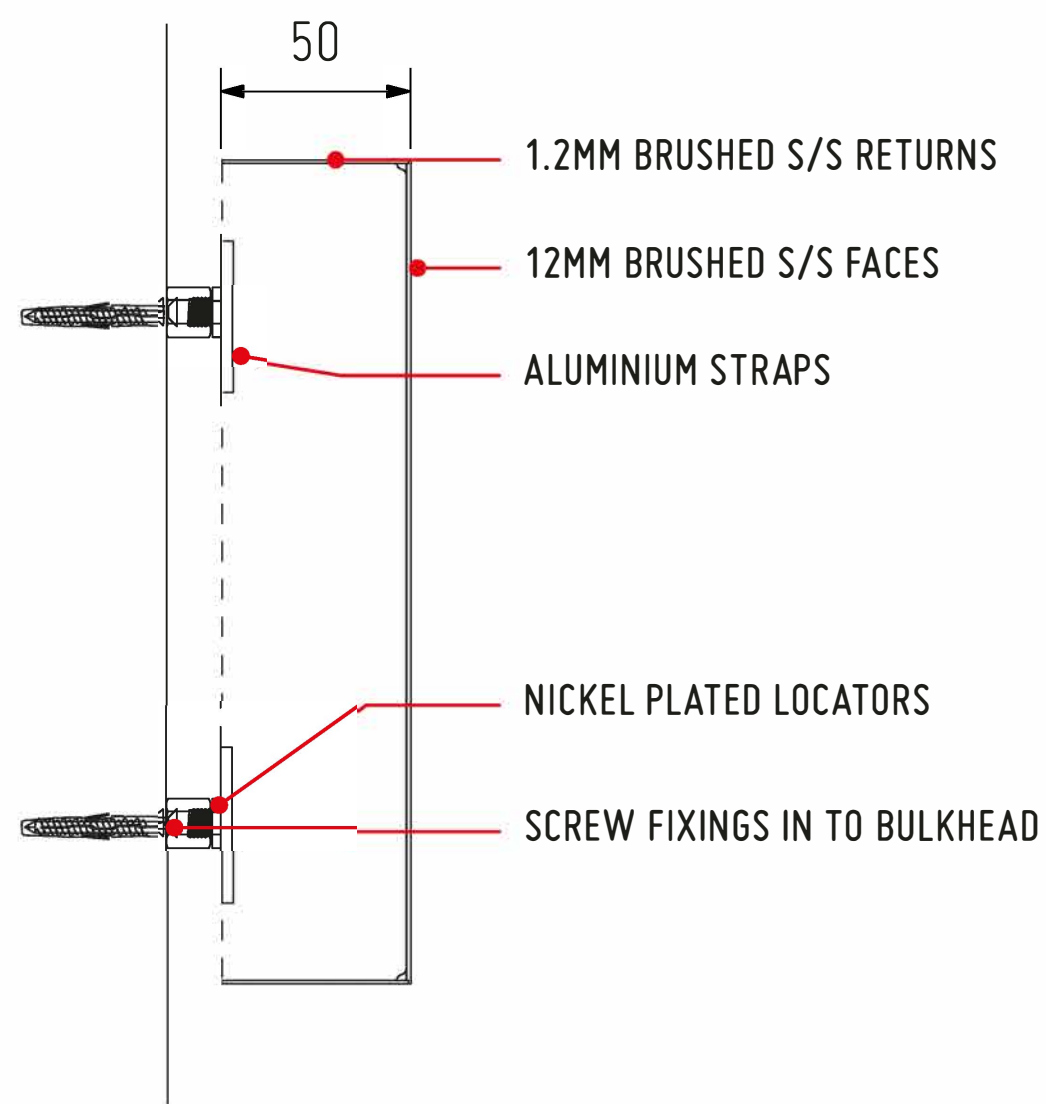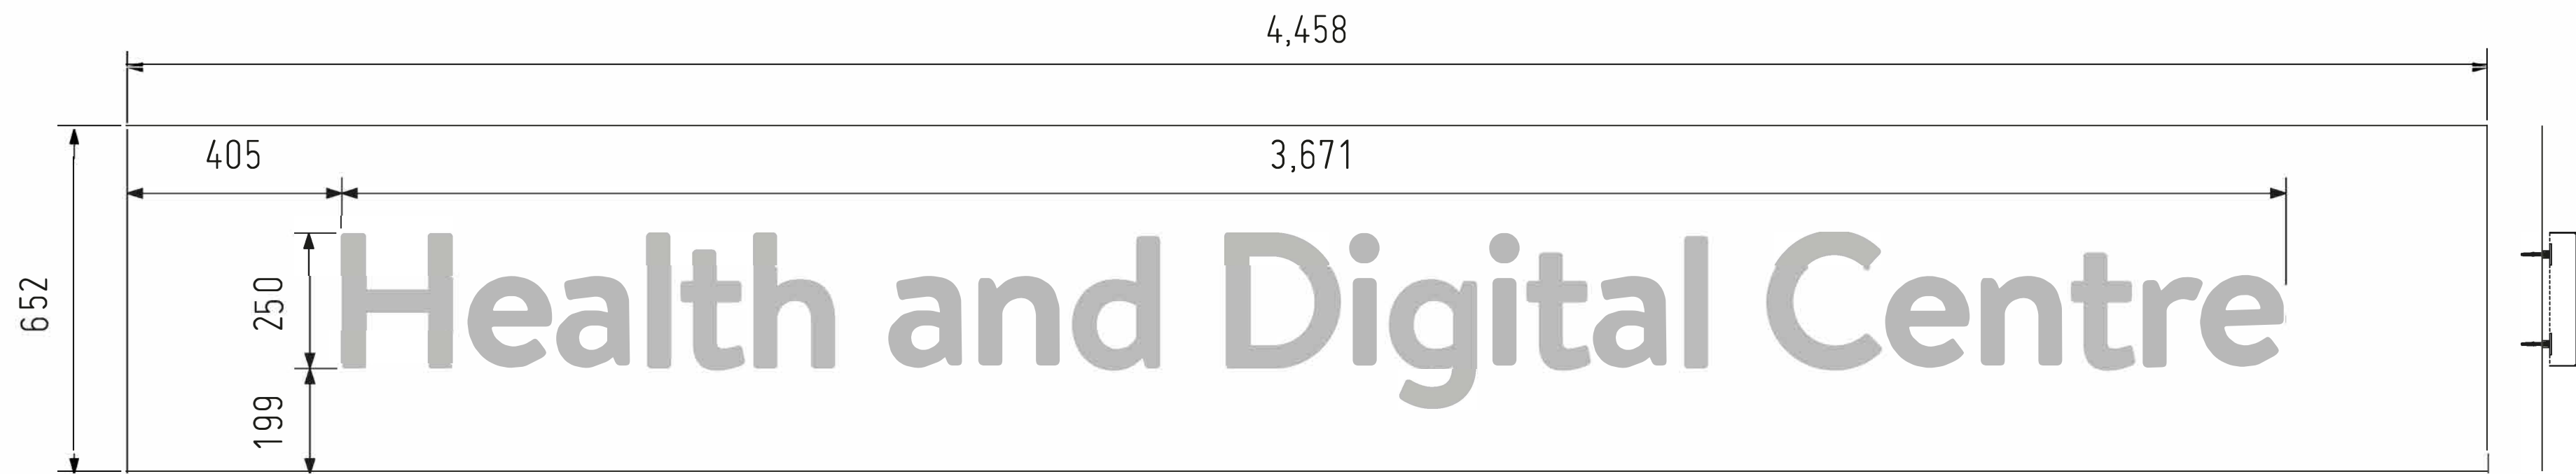

1 OFF – SUPPLY & INSTALL

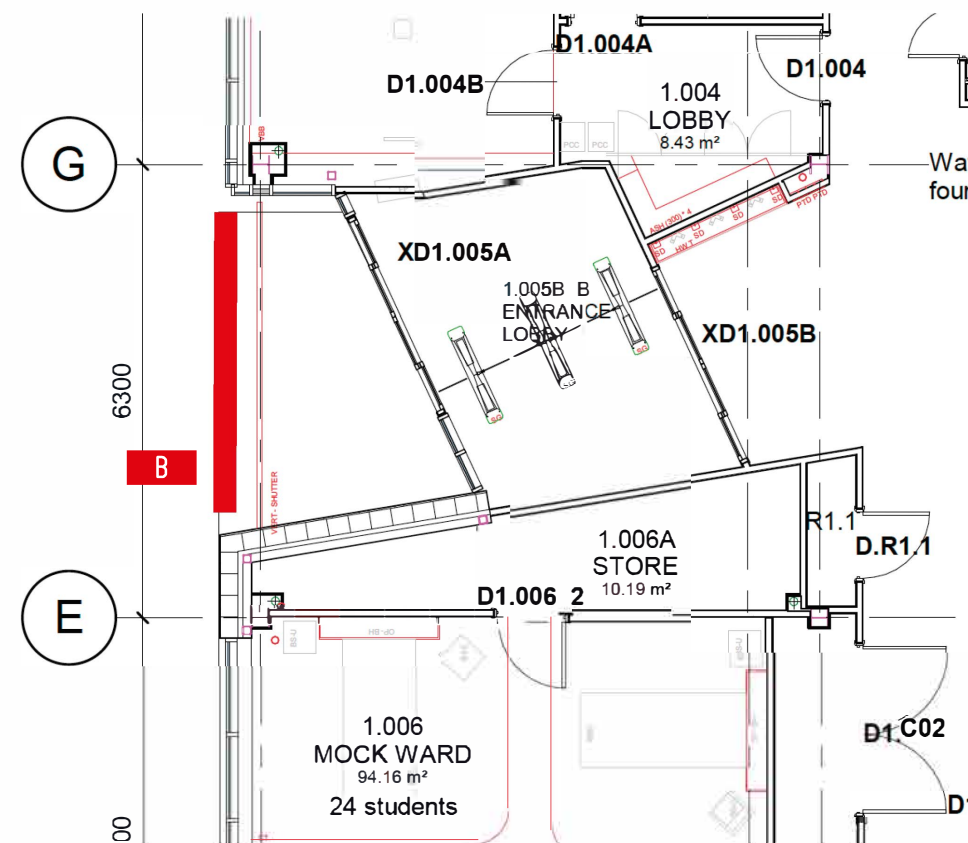

LETTER FINISH EXAMPLE

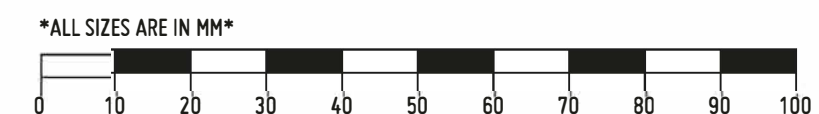

DRAFT
FOR APPROVAL ONLY
DO NOT MANUFACTURE
FROM THIS DRAWING

01 04/05/22 INITIAL DRAWING ISSUED TO PRODUCTION

COLOUR SPECIFICATION

ARTWORK SUPPLIED IN CMYK

PLEASE NOTE THAT COLOURS SUPPLIED AS CMYK WILL PRINT DIFFERENTLY ON VARIOUS MEDIA/MACHINES AND WILL NOT MATCH IF PRINTED AT A LATER DATE. PLEASE SUPPLY PANTONE COLOURS IF A COLOUR MATCH IS REQUIRED.

CLIENT
HH SMITH & SONS


BURY COLLEGE

ASTRA

UNIT 1 FIRST AVENUE
EUROPA VILLAGE
MANCHESTER M17 1JZ

© ALL RIGHTS RESERVED, INCLUDING THE RIGHT
TO REPRODUCE IN WHOLE, IN PART OR
THE CONTENT OF ASTRA TOURS LTD.
NO PART OF THIS IS FOR REPRODUCED, EITHER
WHOLE OR IN PART, WITHOUT THE WRITTEN
CONSENT OF ASTRA TOURS LTD.

 ISO 9001:2008 & 14001:2004
 OFFICIAL DOCUMENT
 ISSUE NO.: 1
 EFFECTIVE DATE: 04/09/18
 IDENTIFICATION CODE: CM 11.6.1.1

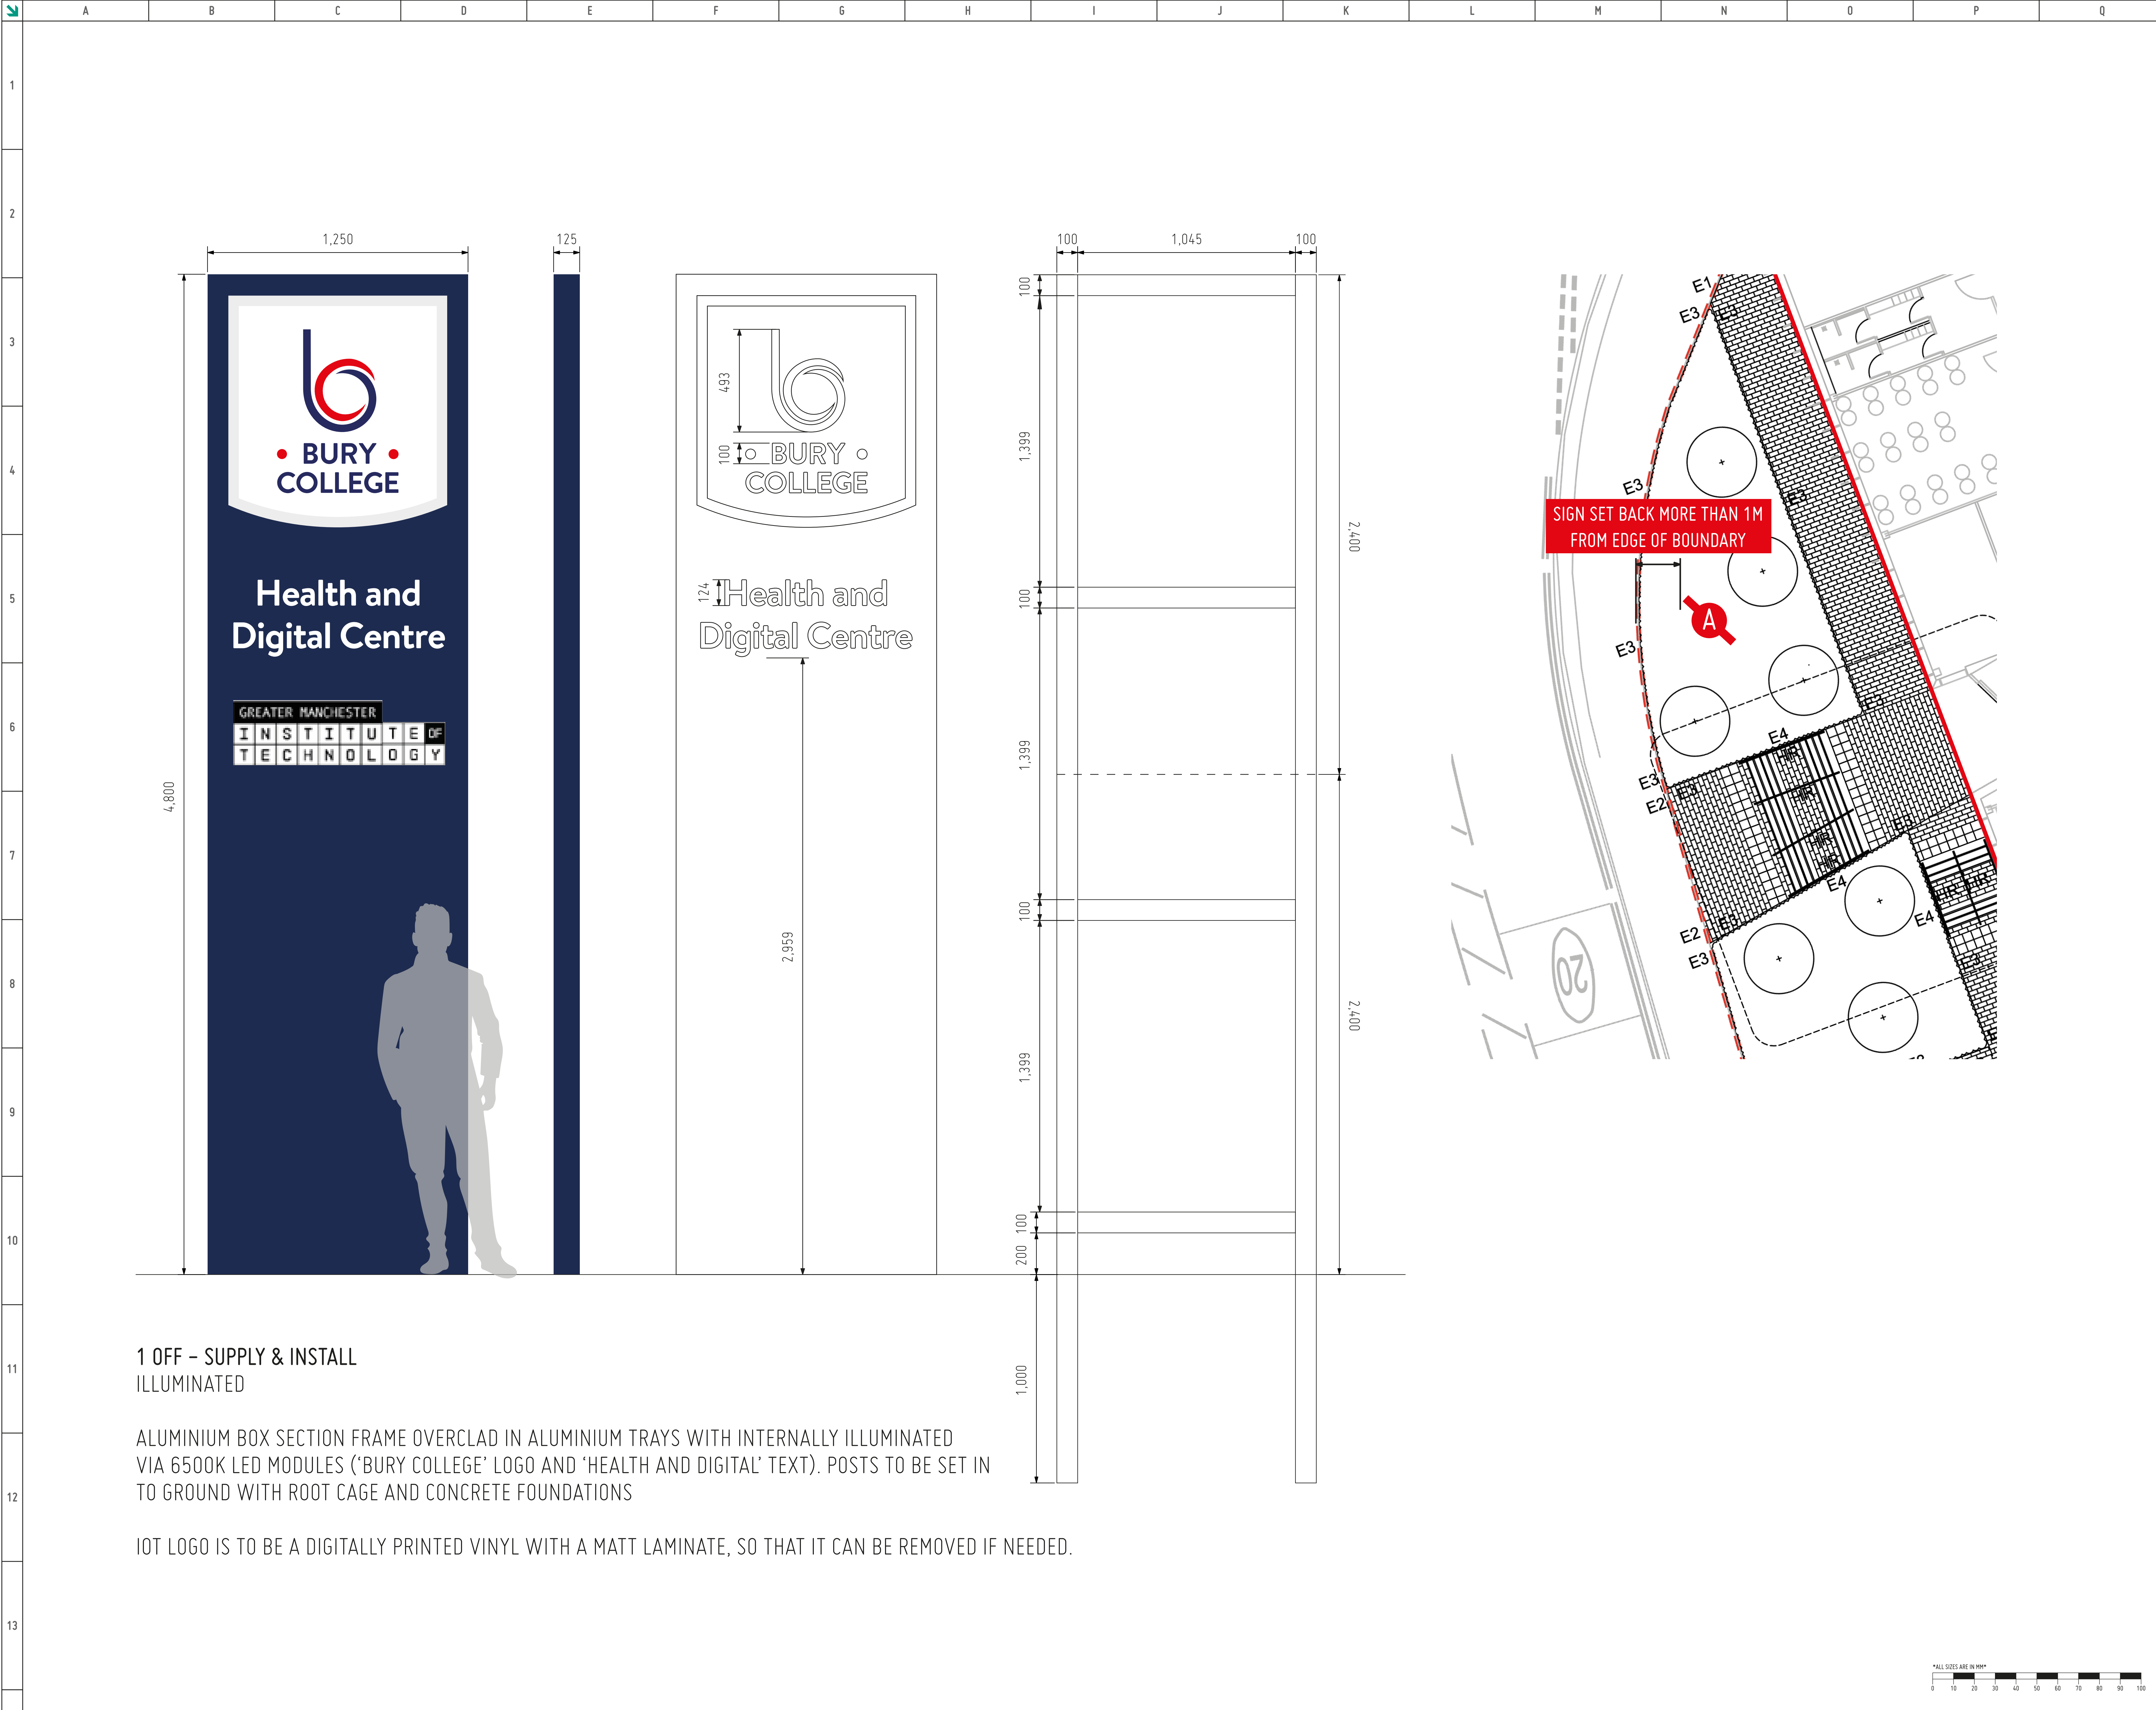

JOB NUMBER52642ACCOUNT MANAGERSD

SCALE1:10@A0DRAWN BYCDL

DRAFT

FOR APPROVAL ONLY
DO NOT MANUFACTURE
FROM THIS DRAWING

0104/05/22INITIAL DRAWING ISSUED TO PRODUCTION

COLOUR SPECIFICATION

ARTWORK SUPPLIED IN CMYK

PLEASE NOTE THAT COLOURS SUPPLIED AS CMYK WILL PRINT DIFFERENTLY ON VARIOUS MEDIA/MACHINES AND WILL NOT MATCH IF PRINTED AT A LATER DATE.
PLEASE SUPPLY PANTONE COLOURS IF A COLOUR MATCH IS REQUIRED.

CLIENT

HH SMITH & SONS

VISUAL

BURY COLLEGE


ASLRA SIGNS

UNIT 1 FIRST AVENUE
EUROPA VILLAGE
MANCHESTER M17 1JZ

QMS ISO 9001:2015 REGISTERED

QMS ISO 14001:2015 REGISTERED

© ALL RIGHTS RESERVED. INCLUDING THE RIGHT TO REPRODUCE IN WHOLE OR IN PART WITHOUT THE WRITTEN PERMISSION OF ASLRA SIGNS LTD.
NO PART OF THIS DOCUMENT IS TO BE REPRODUCED OR TRANSMITTED IN ANY FORM OR BY ANY MEANS, ELECTRONIC OR MECHANICAL, INCLUDING PHOTOCOPYING, RECORDING, OR BY ANY INFORMATION STORAGE AND RETRIEVAL SYSTEM.
DO NOT SCALE FROM THIS DRAWING. ALL DIMENSIONS TO BE CHECKED PRIOR TO MANUFACTURE.

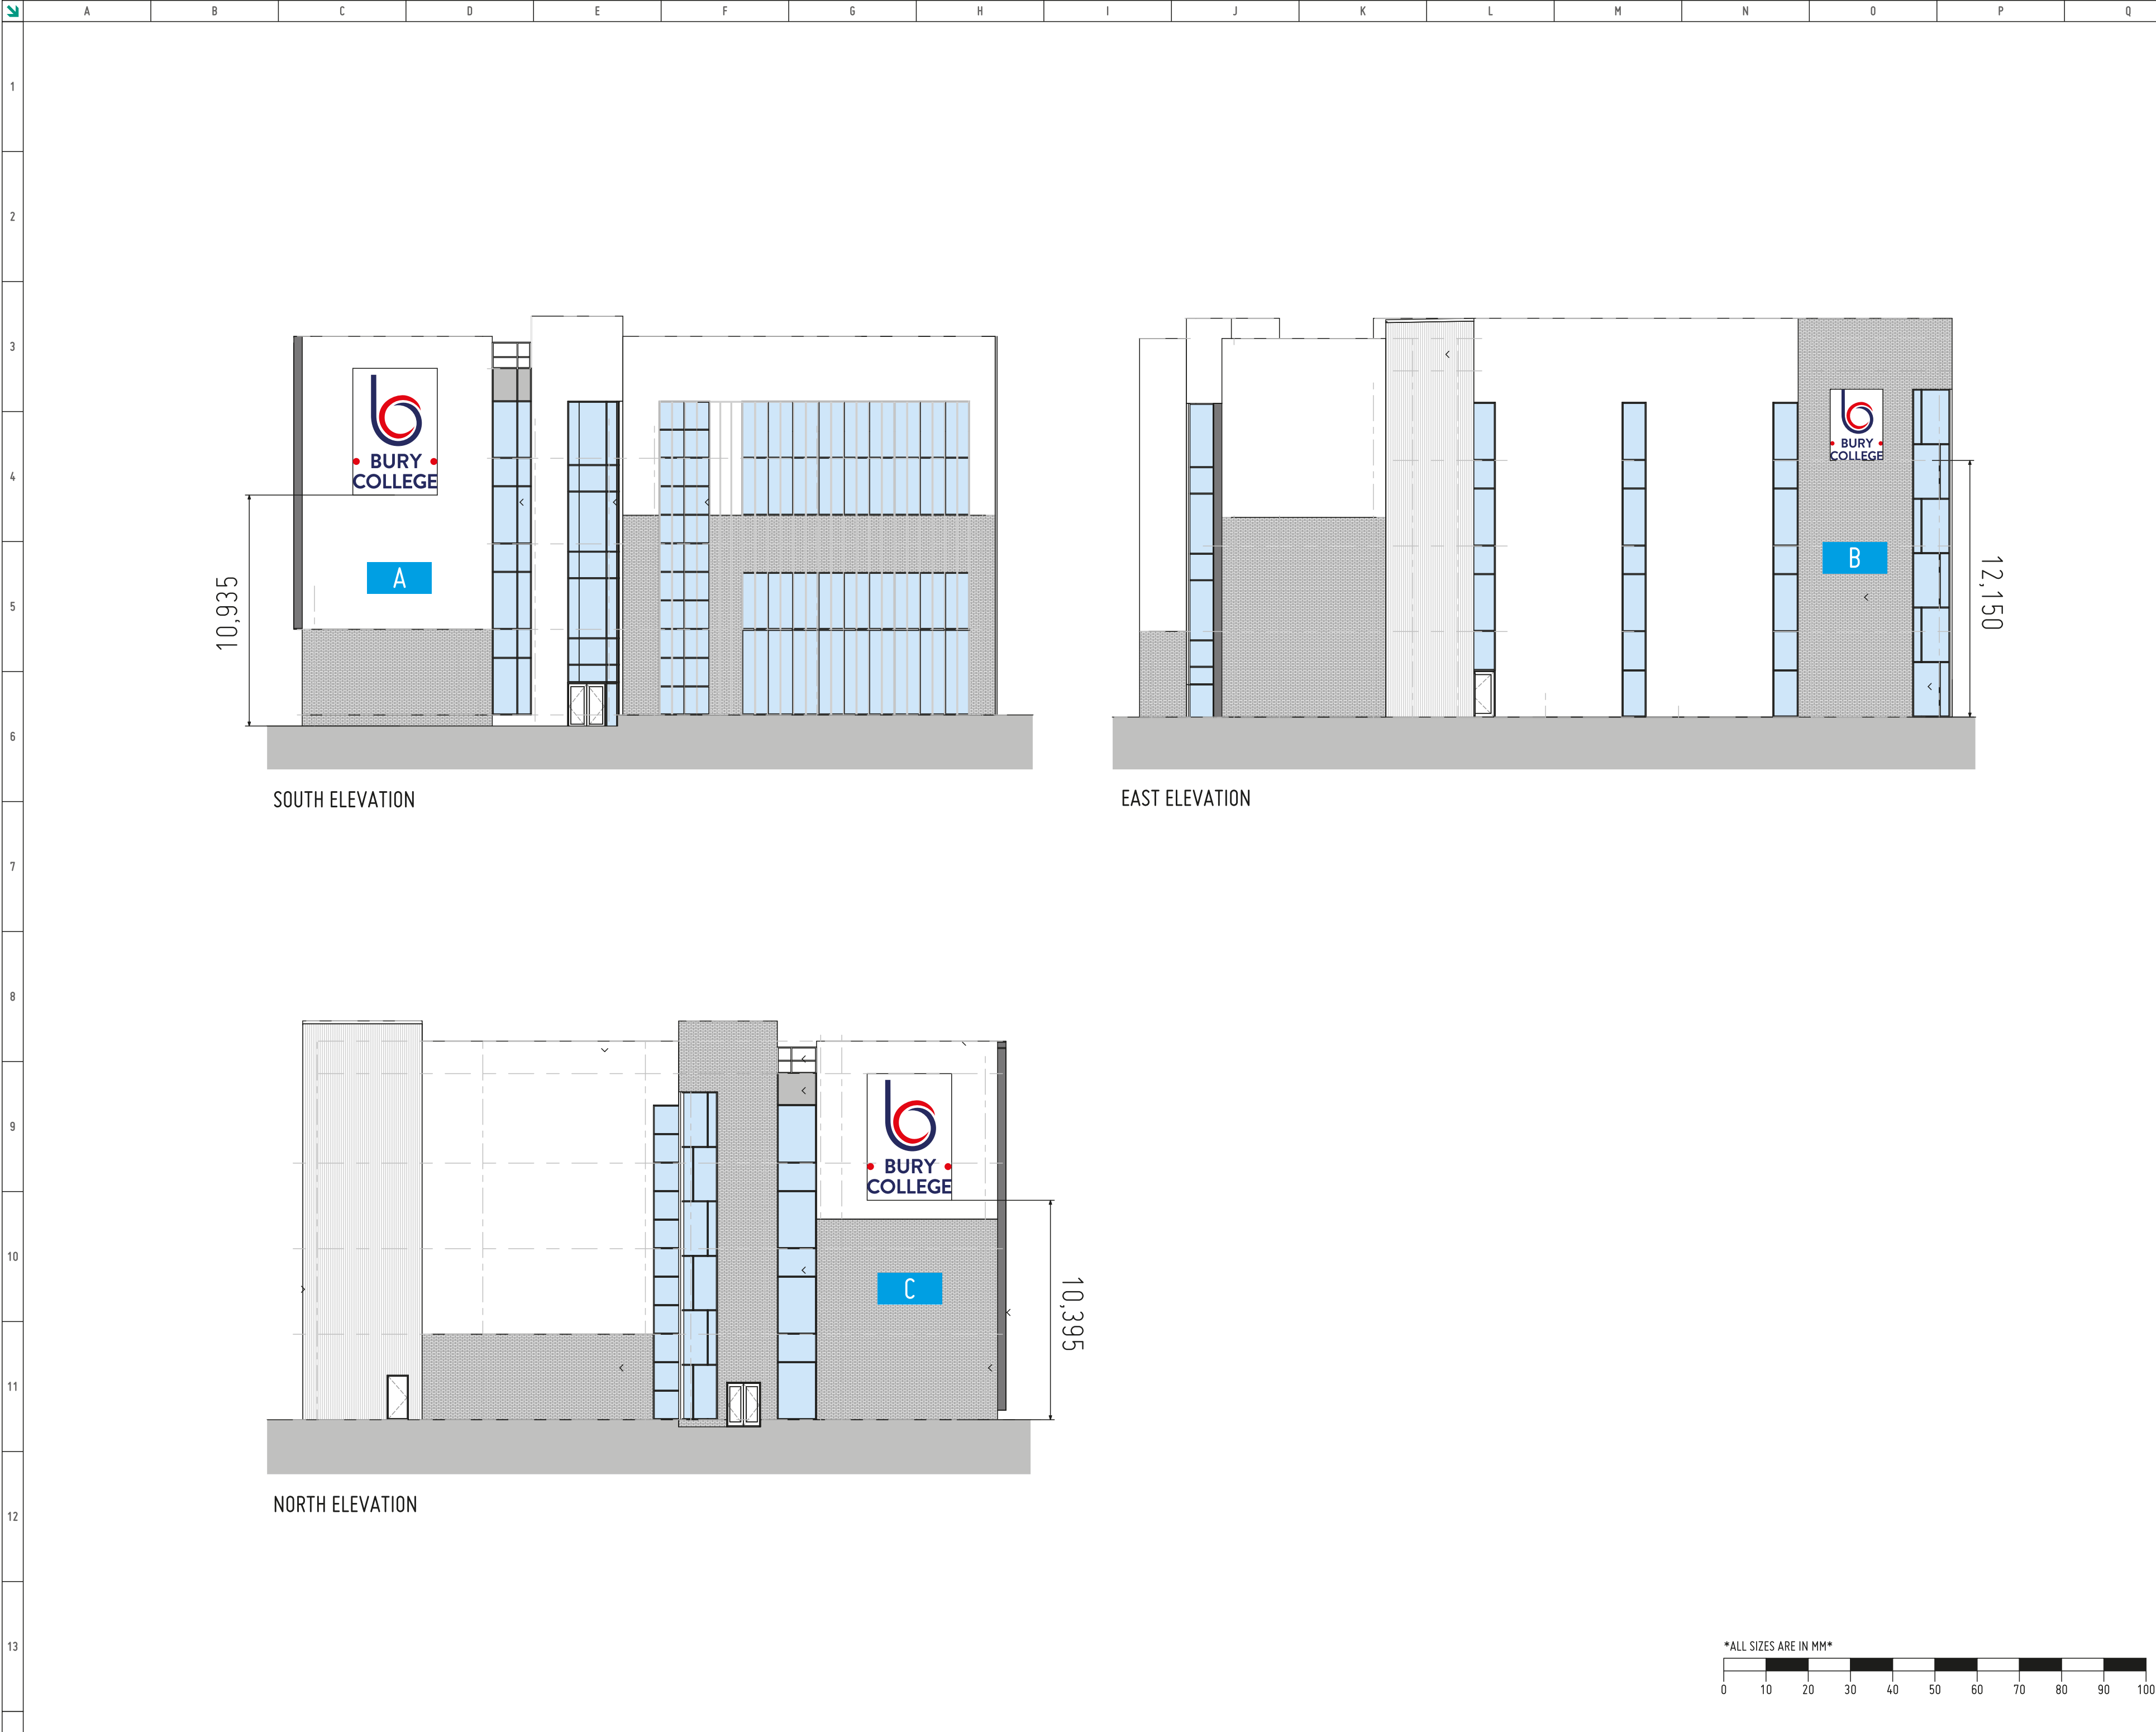

JOB NUMBER52642ACCOUNT MANAGERSD

SCALE1:200@A2DRAWN BYCDL

DRAFT

FOR APPROVAL ONLY
DO NOT MANUFACTURE
FROM THIS DRAWING

0104/05/22INITIAL DRAWING ISSUED TO PRODUCTION

COLOUR SPECIFICATION

ARTWORK SUPPLIED IN CMYK

PLEASE NOTE THAT COLOURS SUPPLIED AS CMYK WILL PRINT DIFFERENTLY ON VARIOUS MEDIA/MACHINES AND WILL NOT MATCH IF PRINTED AT A LATER DATE.
PLEASE SUPPLY PANTONE COLOURS IF A COLOUR MATCH IS REQUIRED.

© ALL RIGHTS RESERVED. INCLUDING THE RIGHT TO REPRODUCE IN WHOLE OR IN PART WITHOUT THE WRITTEN PERMISSION OF HH SMITH & SONS LTD.
THIS DRAWING IS FOR VISUAL PURPOSES ONLY AND NOT TO BE USED AS AN EXACT COLOUR REFERENCE.

CLIENT

HH SMITH & SONS

VISUAL

BURY COLLEGE

ASLRA
SIGNS

UNIT 1 FIRST AVENUE
EUROPA VILLAGE
MANCHESTER M17 1JZ

© ALL RIGHTS RESERVED. INCLUDING THE RIGHT TO REPRODUCE IN WHOLE OR IN PART WITHOUT THE WRITTEN PERMISSION OF HH SMITH & SONS LTD.
THIS DRAWING IS FOR VISUAL PURPOSES ONLY AND NOT TO BE USED AS AN EXACT COLOUR REFERENCE.

© ALL RIGHTS RESERVED. INCLUDING THE RIGHT TO REPRODUCE IN WHOLE OR IN PART WITHOUT THE WRITTEN PERMISSION OF HH SMITH & SONS LTD.
THIS DRAWING IS FOR VISUAL PURPOSES ONLY AND NOT TO BE USED AS AN EXACT COLOUR REFERENCE.

QMSISO 9001: 2015REGISTERED

QMSISO 14001: 2015REGISTERED

© ALL RIGHTS RESERVED. INCLUDING THE RIGHT TO REPRODUCE IN WHOLE OR IN PART WITHOUT THE WRITTEN PERMISSION OF HH SMITH & SONS LTD.
THIS DRAWING IS FOR VISUAL PURPOSES ONLY AND NOT TO BE USED AS AN EXACT COLOUR REFERENCE.

ALL SIZES ARE IN MM

0

10

20

30

40

50

60

70

80

90

100

DO NOT SCALE FROM THIS DRAWING. ALL DIMENSIONS TO BE CHECKED PRIOR TO MANUFACTURE.



A

B

C

D

E

F

G

H

I

J

K

L

M

N

O

P

Q

JOB NUMBER 52642 ACCOUNT MANAGER SD



SCALE 1:50@A2 DRAWN BY CDL

DRAFT

FOR APPROVAL ONLY
DO NOT MANUFACTURE
FROM THIS DRAWING


C

B

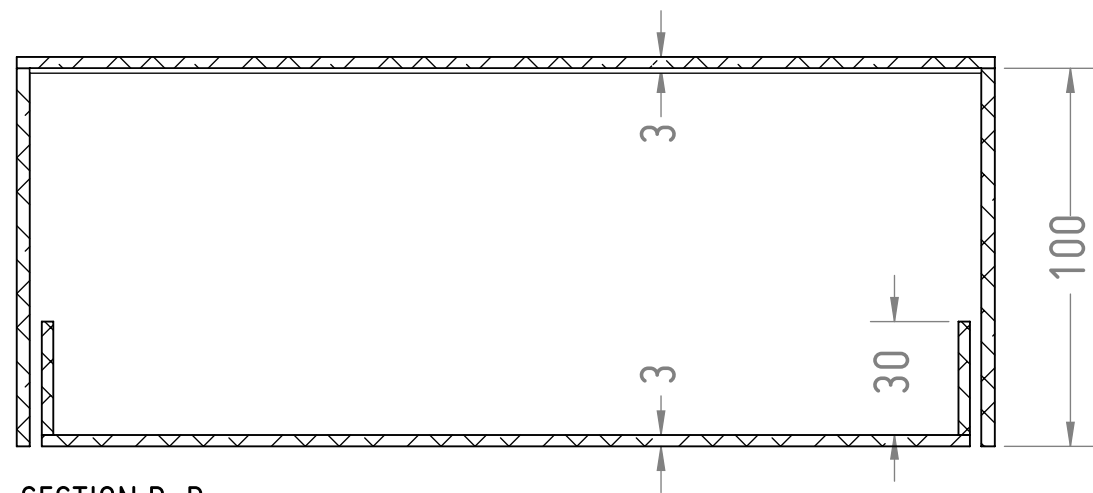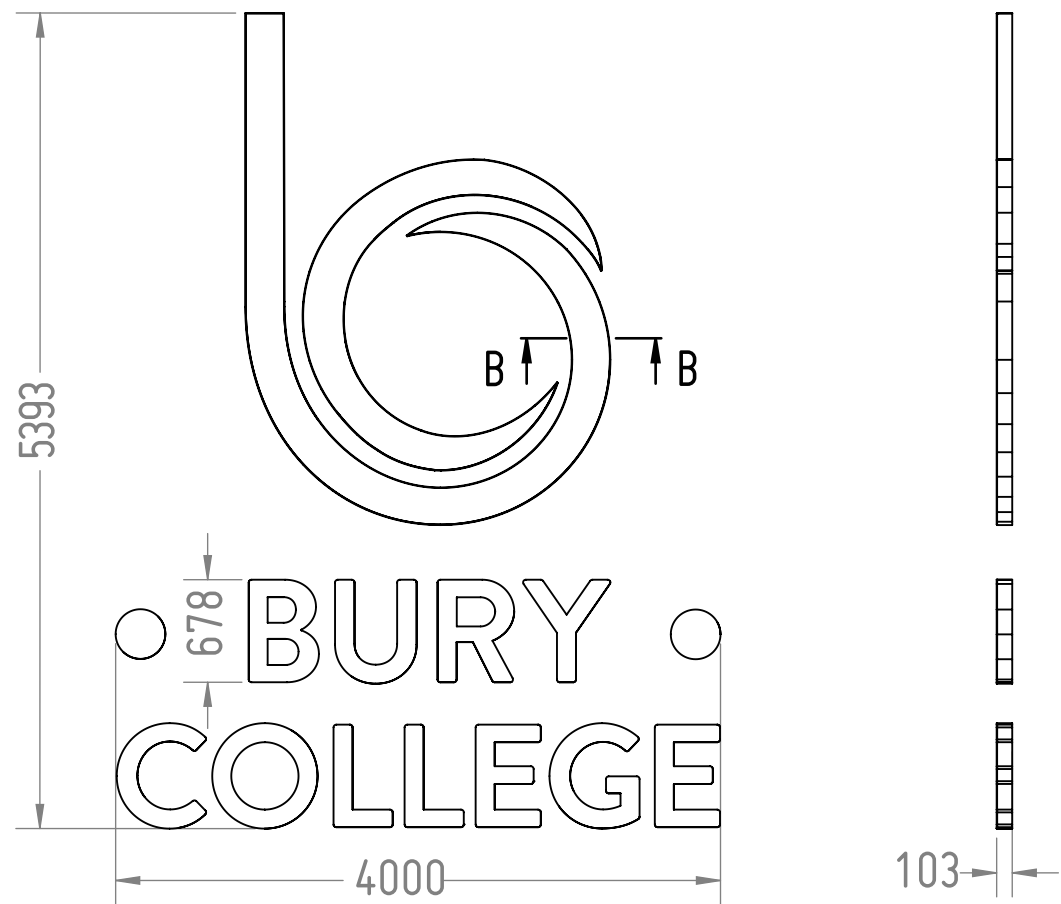


SECTION B-B
SCALE 1 : 2

A

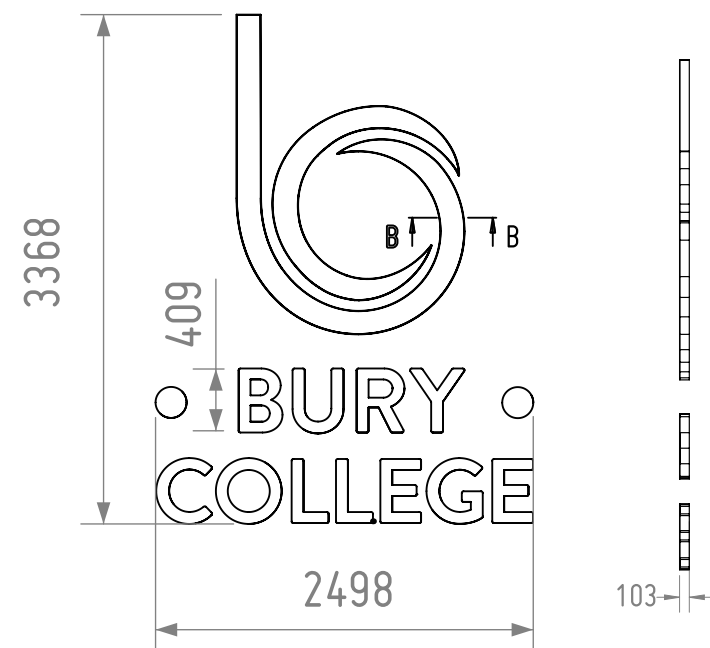

TOTAL WEIGHT: 85KG

3MM BACK PLATE RETURNS: 15KG

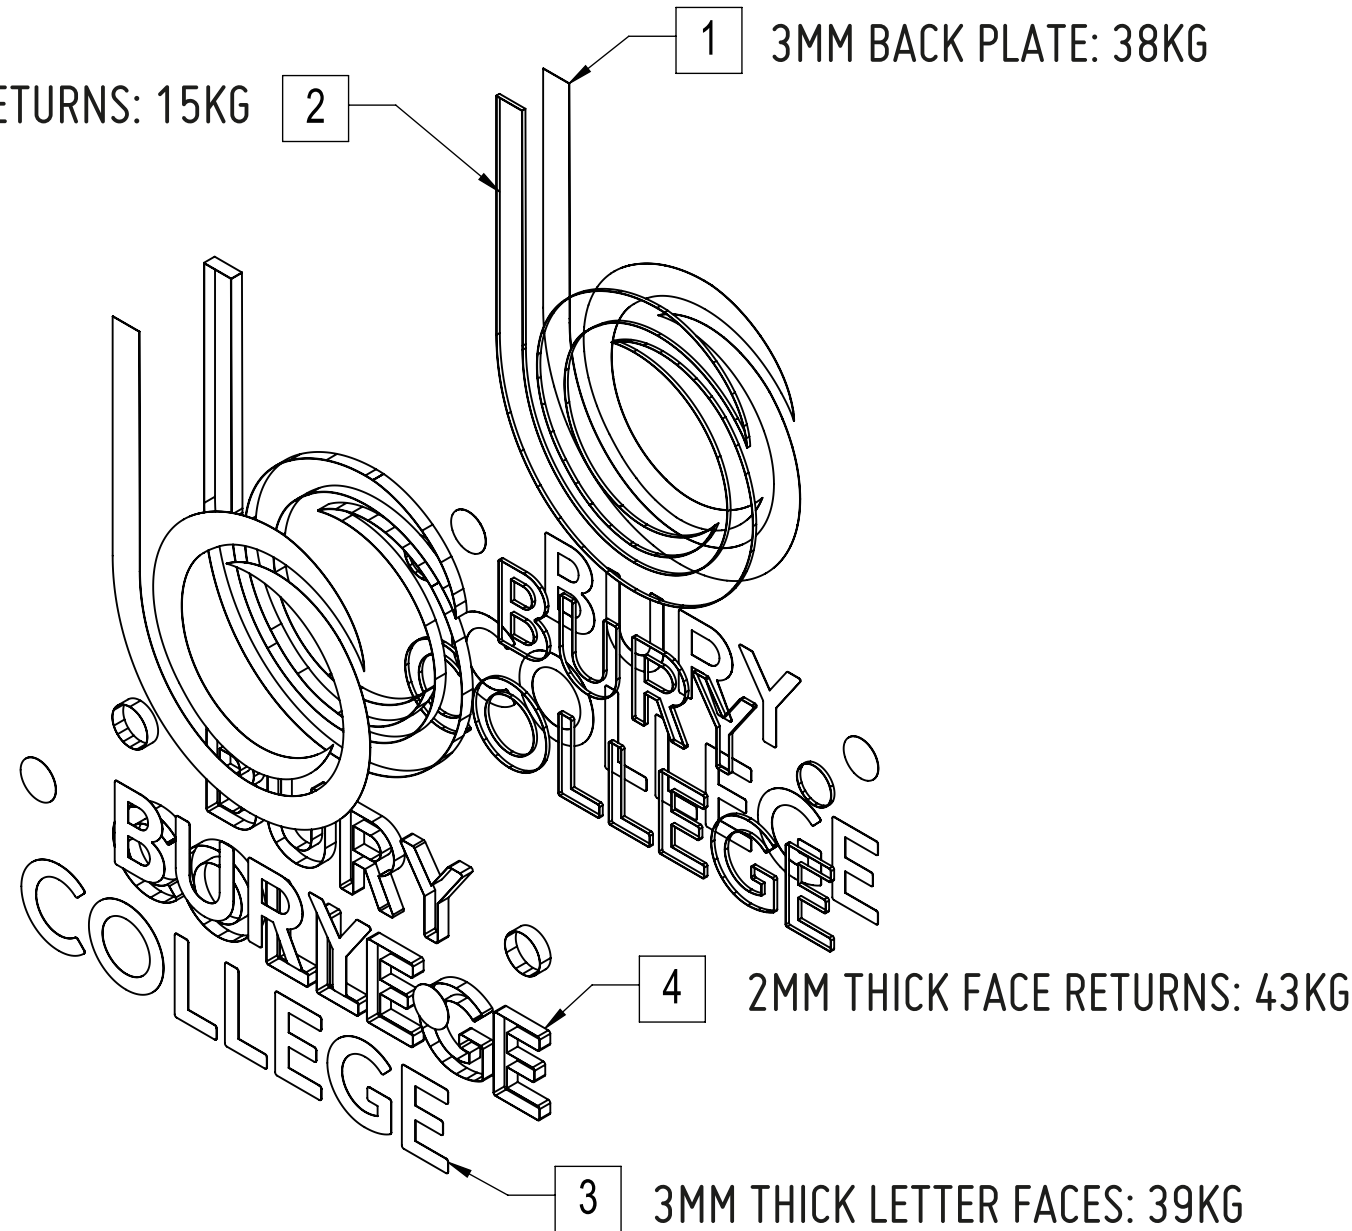

TOTAL WEIGHT: 134KG

01 04/05/22 INITIAL DRAWING ISSUED TO PRODUCTION

COLOUR SPECIFICATION

ARTWORK SUPPLIED IN CMYK


PLEASE NOTE THAT COLOURS SUPPLIED AS CMYK WILL PRINT DIFFERENTLY ON VARIOUS MEDIA/MACHINES AND WILL NOT MATCH IF PRINTED AT A LATER DATE. PLEASE SUPPLY PANTONE COLOURS IF A COLOUR MATCH IS REQUIRED.

CLIENT
HH SMITH & SONS


VISUAL
BURY COLLEGE




UNIT 1 FIRST AVENUE
EUROPA VILLAGE
MANCHESTER M17 1JZ

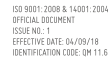

DO NOT SCALE FROM THIS DRAWING ALL DIMENSIONS TO BE CHECKED PRIOR TO MANUFACTURE

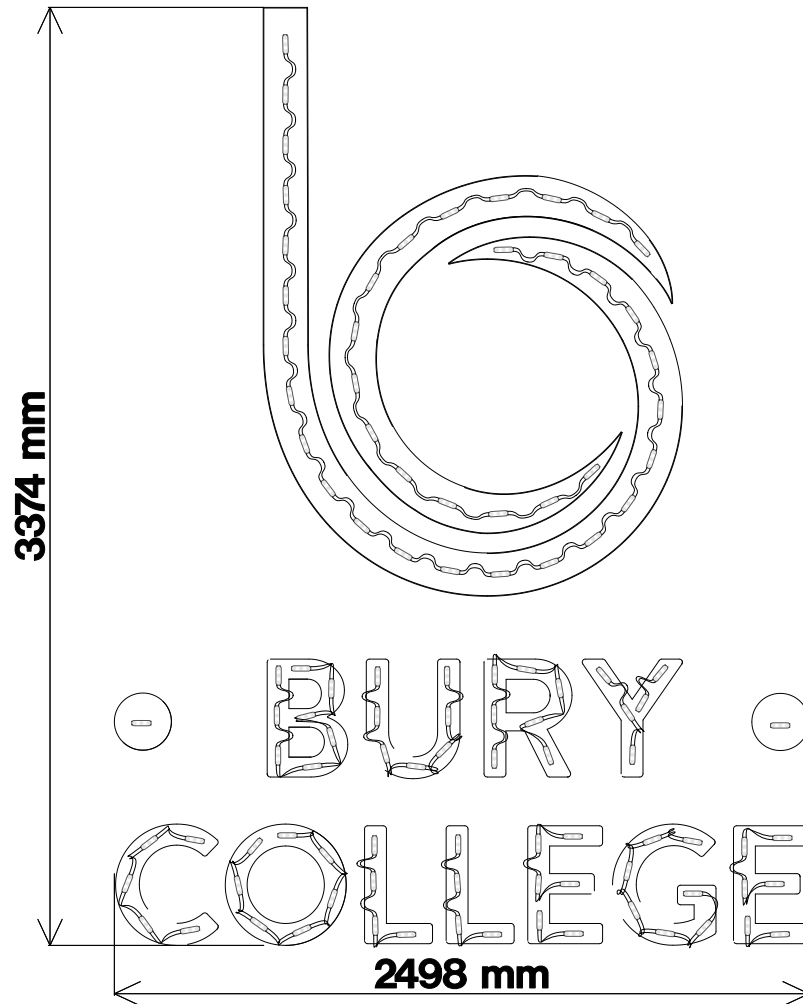

111X PRISM 12 6500K
1X 150W POWER SUPPLY
SPLIT IN 2 65W

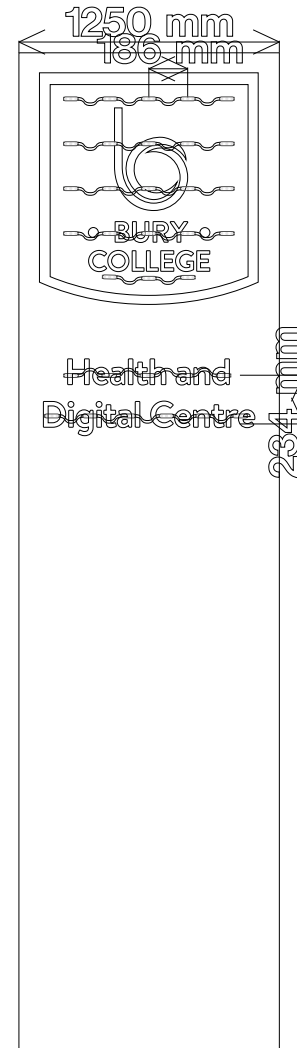

34X PRISM12 6500K 0.92W
1X 60W POWER SUPPLY

JOB NUMBER 52642 ACCOUNT MANAGER SD

SCALE N/A @ A4 DRAWN BY CDL

DRAFT
FOR APPROVAL ONLY
DO NOT MANUFACTURE
FROM THIS DRAWING

01 - 04/05/22 - INITIAL DRAWING ISSUED TO PRODUCTION

COLOUR SPECIFICATION

 **ARTWORK SUPPLIED IN CMYK**
PLEASE NOTE THAT COLOURS SUPPLIED AS CMYK WILL PRINT DIFFERENTLY ON VARIOUS
MEDIA TYPES AND WILL NOT MATCH PRINTERS AT A LATER DATE.
PLEASE SUPPLY PRINTING COLOURS IF A COLOUR MATCH IS REQUIRED.

CLIENT
HH SMITH & SONS

VISUAL
BURY COLLEGE

 **ASLRA SIGNS**
UNIT 1 FIRST AVENUE
EUROPA VILLAGE
MANCHESTER M17 1J2


ISO 9001:2015
ISO 14001:2015
CERTIFIED TO THESE STANDARDS
BY BUREAU VERITAS

DO NOT SCALE FROM THIS DRAWING. ALL DIMENSIONS TO BE CHECKED PRIOR TO MANUFACTURE.