


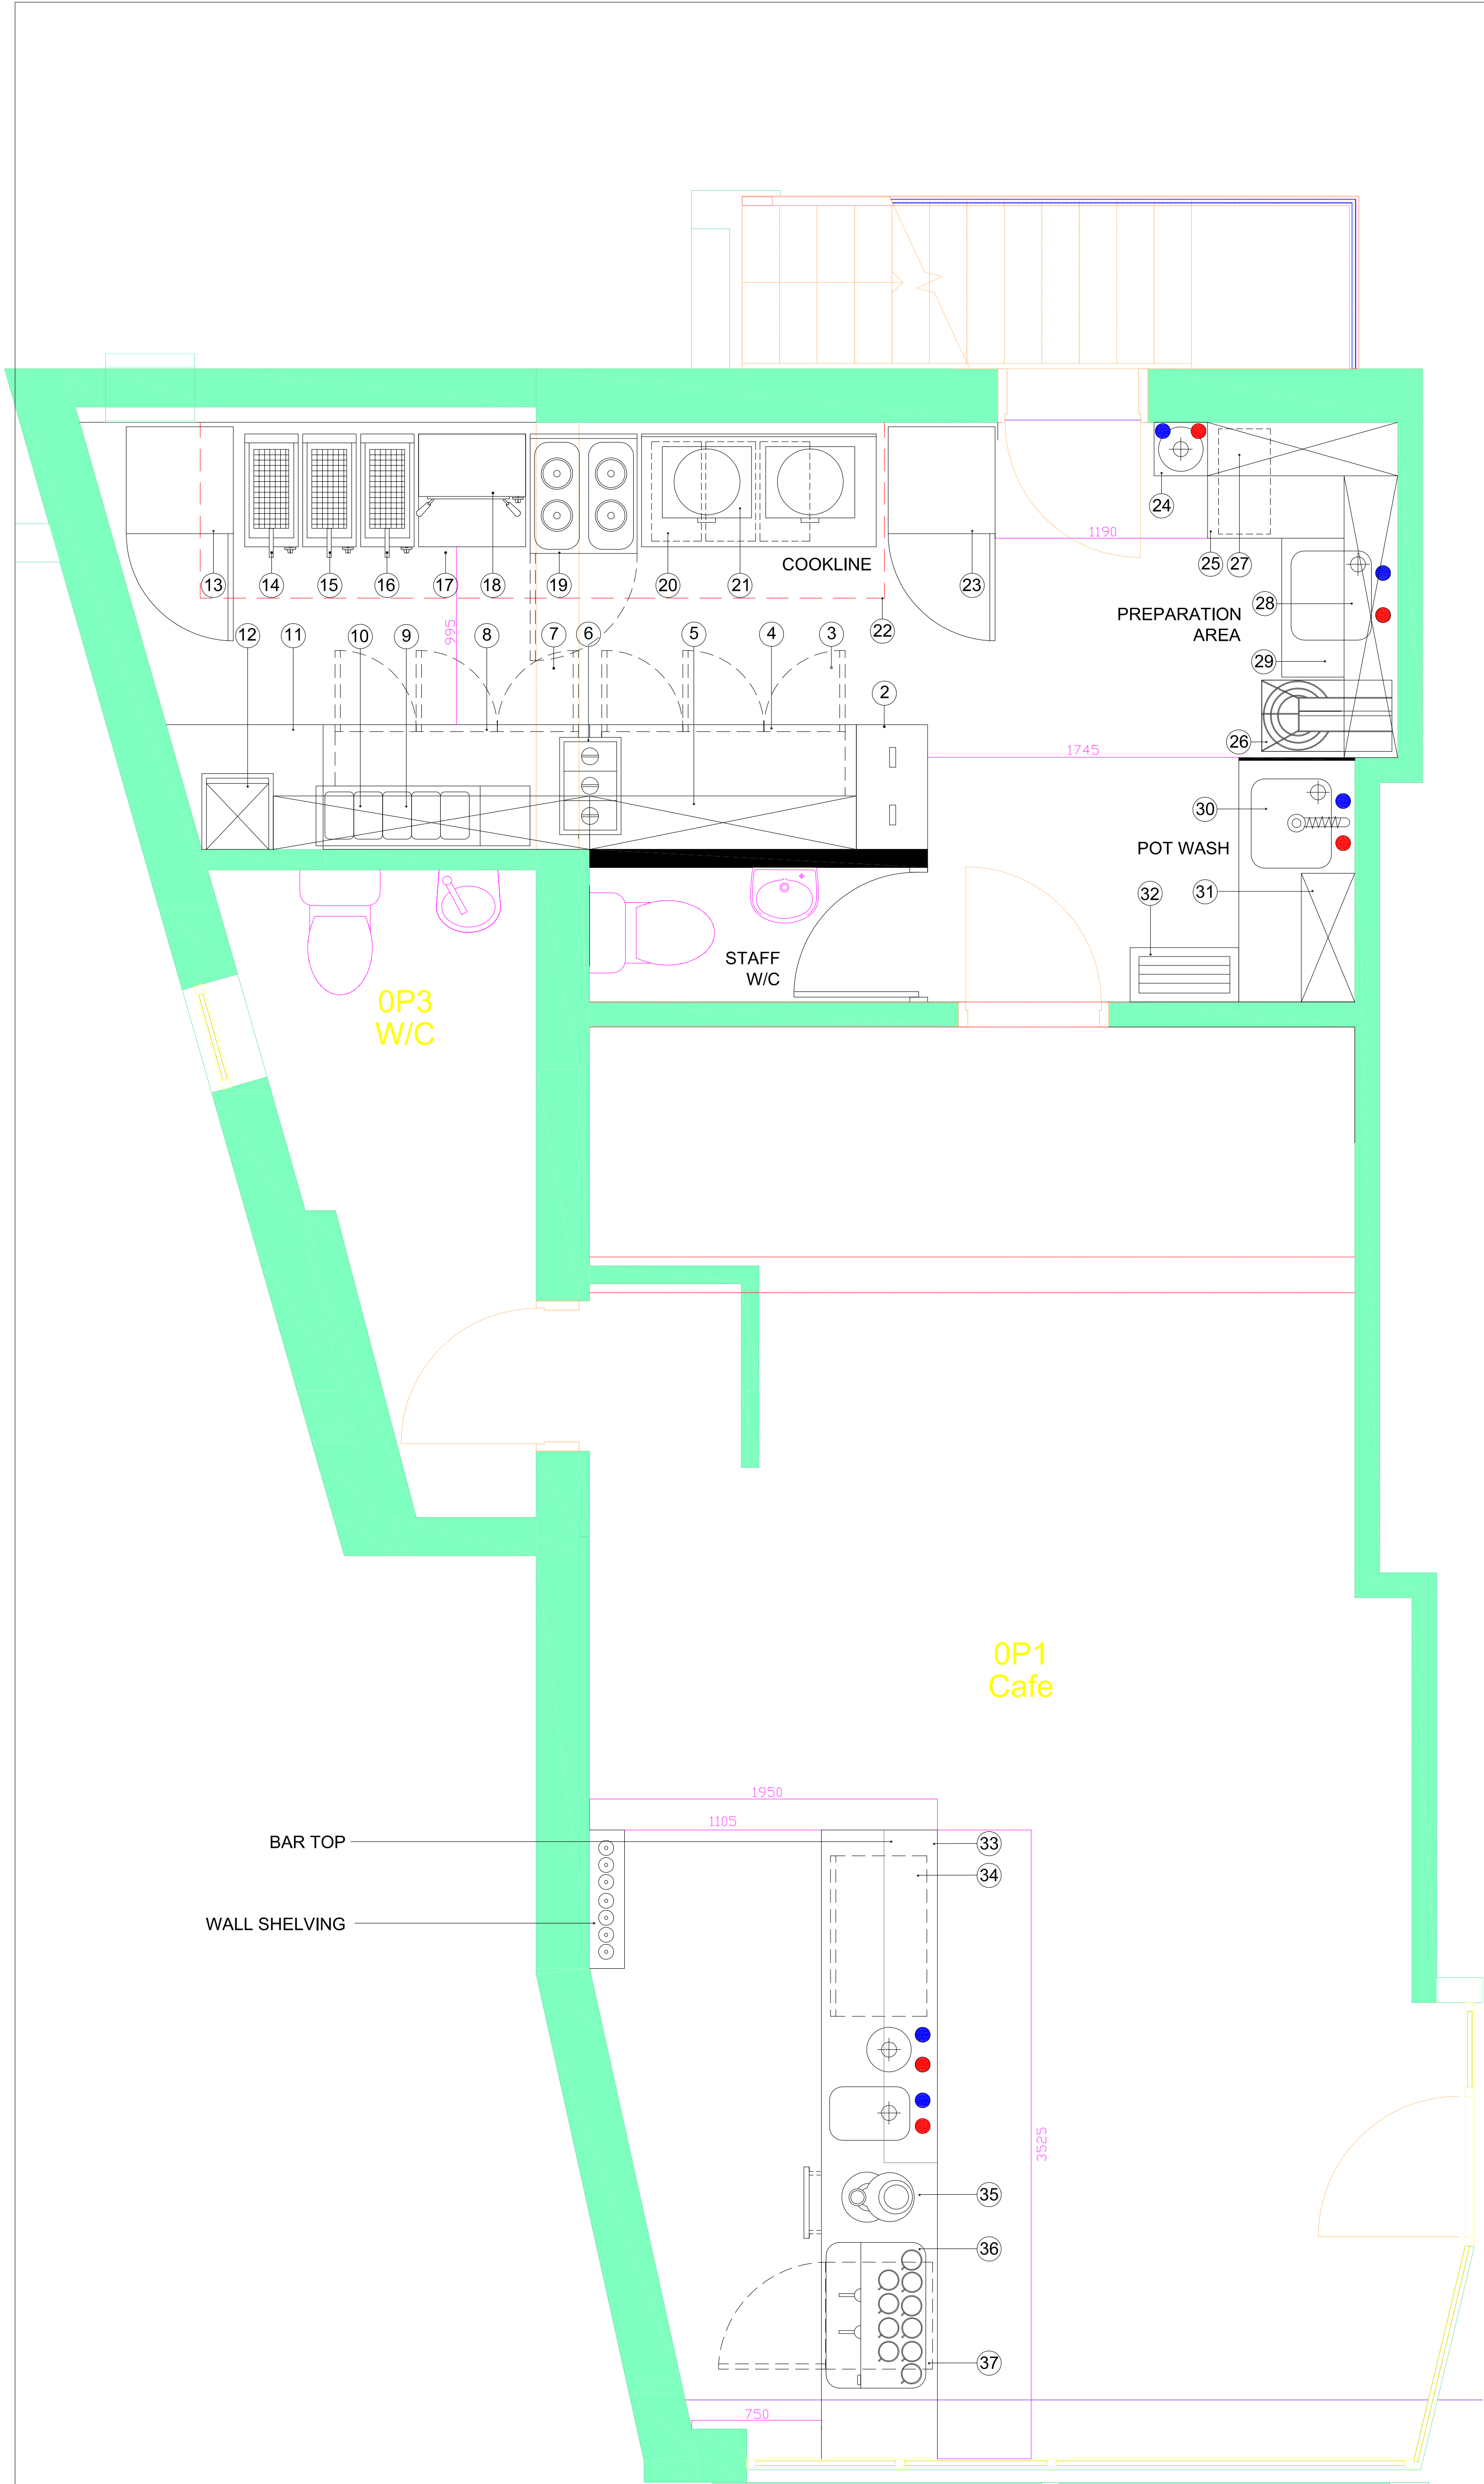

- EQUIPMENT SCHEDULE:**
1. WALL SHELF
 2. HEATED PASS
 3. THREE DOOR COUNTER FRIDGE
 4. WALL BENCH
 5. WALL SHELVING
 6. BAIN MARIE
 7. THREE DOOR COUNTER FRIDGE
 8. WALL BENCH
 9. WALL SHELVING
 10. REFRIGERATED PREP TOP UNIT
 11. WALL BENCH
 12. MICROWAVE ON SHELF
 13. UPRIGHT FREEZER
 14. FRYER
 15. FRYER
 16. FRYER
 17. WALL BENCH
 18. SALAMANDER GRILL
 19. FOUR BURNER COOKING RANGE
 20. WALL BENCH WITH VOID FOR WASTE BINS
 21. CREPE IRON (X2)
 22. EXTRACTION CANOPY
 23. UPRIGHT FRIDGE
 24. WASH HAND BASIN
 25. WALL BENCH WITH VOID FOR INGREDIENT BIN
 26. MIXER
 27. WALL SHELVING
 28. WALL SHELVING
 29. PREP SINK
 30. POT WASH SINK
 31. WALL SHELVING
 32. POT RACK
 33. COUNTER WITH INSET HAND WASH & SINK BOWL
 34. BOTTLE COOLER
 35. COFFEE GRINDER
 36. COFFEE MACHINE
 37. UNDERCOUNTER FRIDGE

SITE MEASUREMENTS

DO NOT SCALE FROM THIS DRAWING. MEASUREMENTS ARE INDICATIVE AND SHOULD BE CHECKED ON SITE & CONFIRMED PRIOR TO COMMENCEMENT OF ANY CONSTRUCTION WORK OR MANUFACTURING. THIS DRAWING IS COPYRIGHT OF CKA LTD & MAY NOT BE COPIED, REPRODUCED IN ANY FORM WITHOUT WRITTEN APPROVAL.

A	28.06.21	ADDITION OF STAFF W/C. BAR RELOCATED. PREP AREA RECONFIGURED	NH
REV:	DATE:	AMENDMENTS/ADDITIONS	BY:



**COMMERCIAL KITCHEN
ASSISTANCE LIMITED**

Unit 2 Radiant Works | Burnley Road | Rawtenstall
Rossendale | Lancashire | BB4 8EW
T: 01706 260378 M: 07412 680374
E: info@ck-assistance.co.uk
www.ck-assistance.co.uk

CLIENT: SAMUEL TERRIS TAYLOR		
SITE: 425 BURY NEW ROAD, PRESTWICH		
DRAWING TITLE: PROPOSED KITCHEN LAYOUT		SCALE: 1:20
DRAWN BY: NH	DRAWING NO:	1188
DATE: 23.06.2021		
		REV: A