

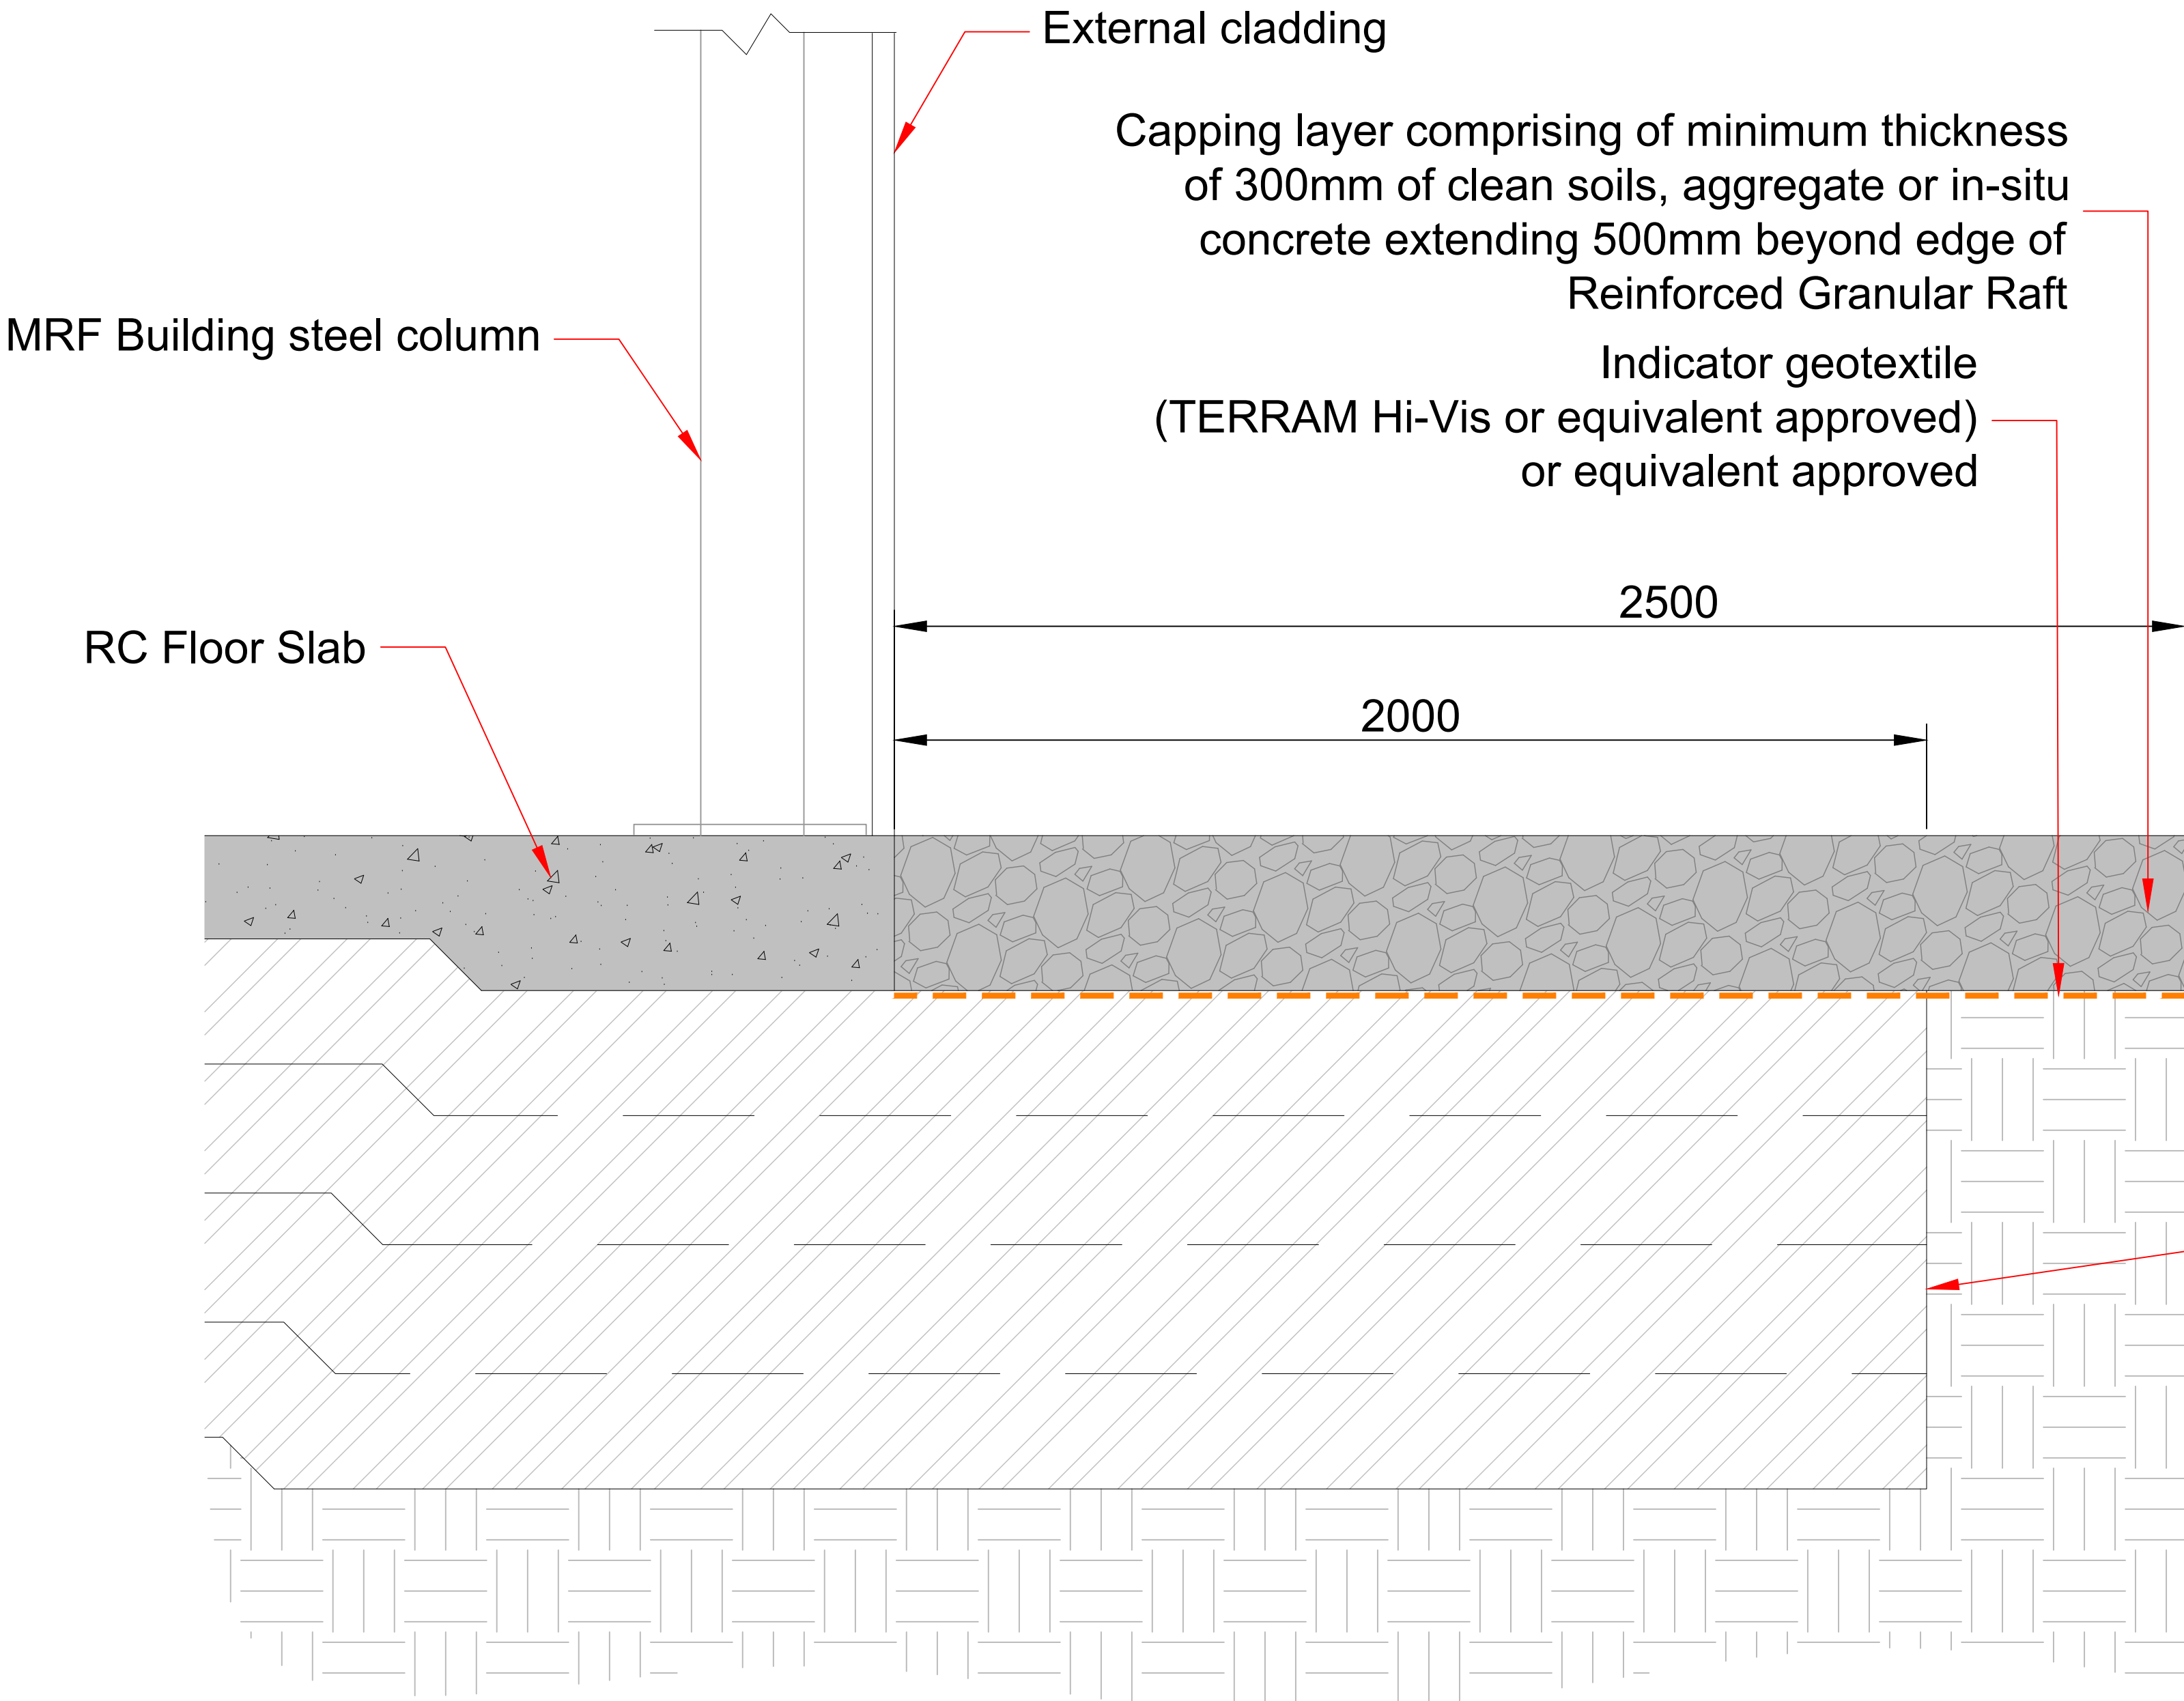


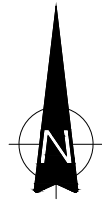

Capping Detail
Scale 1:10

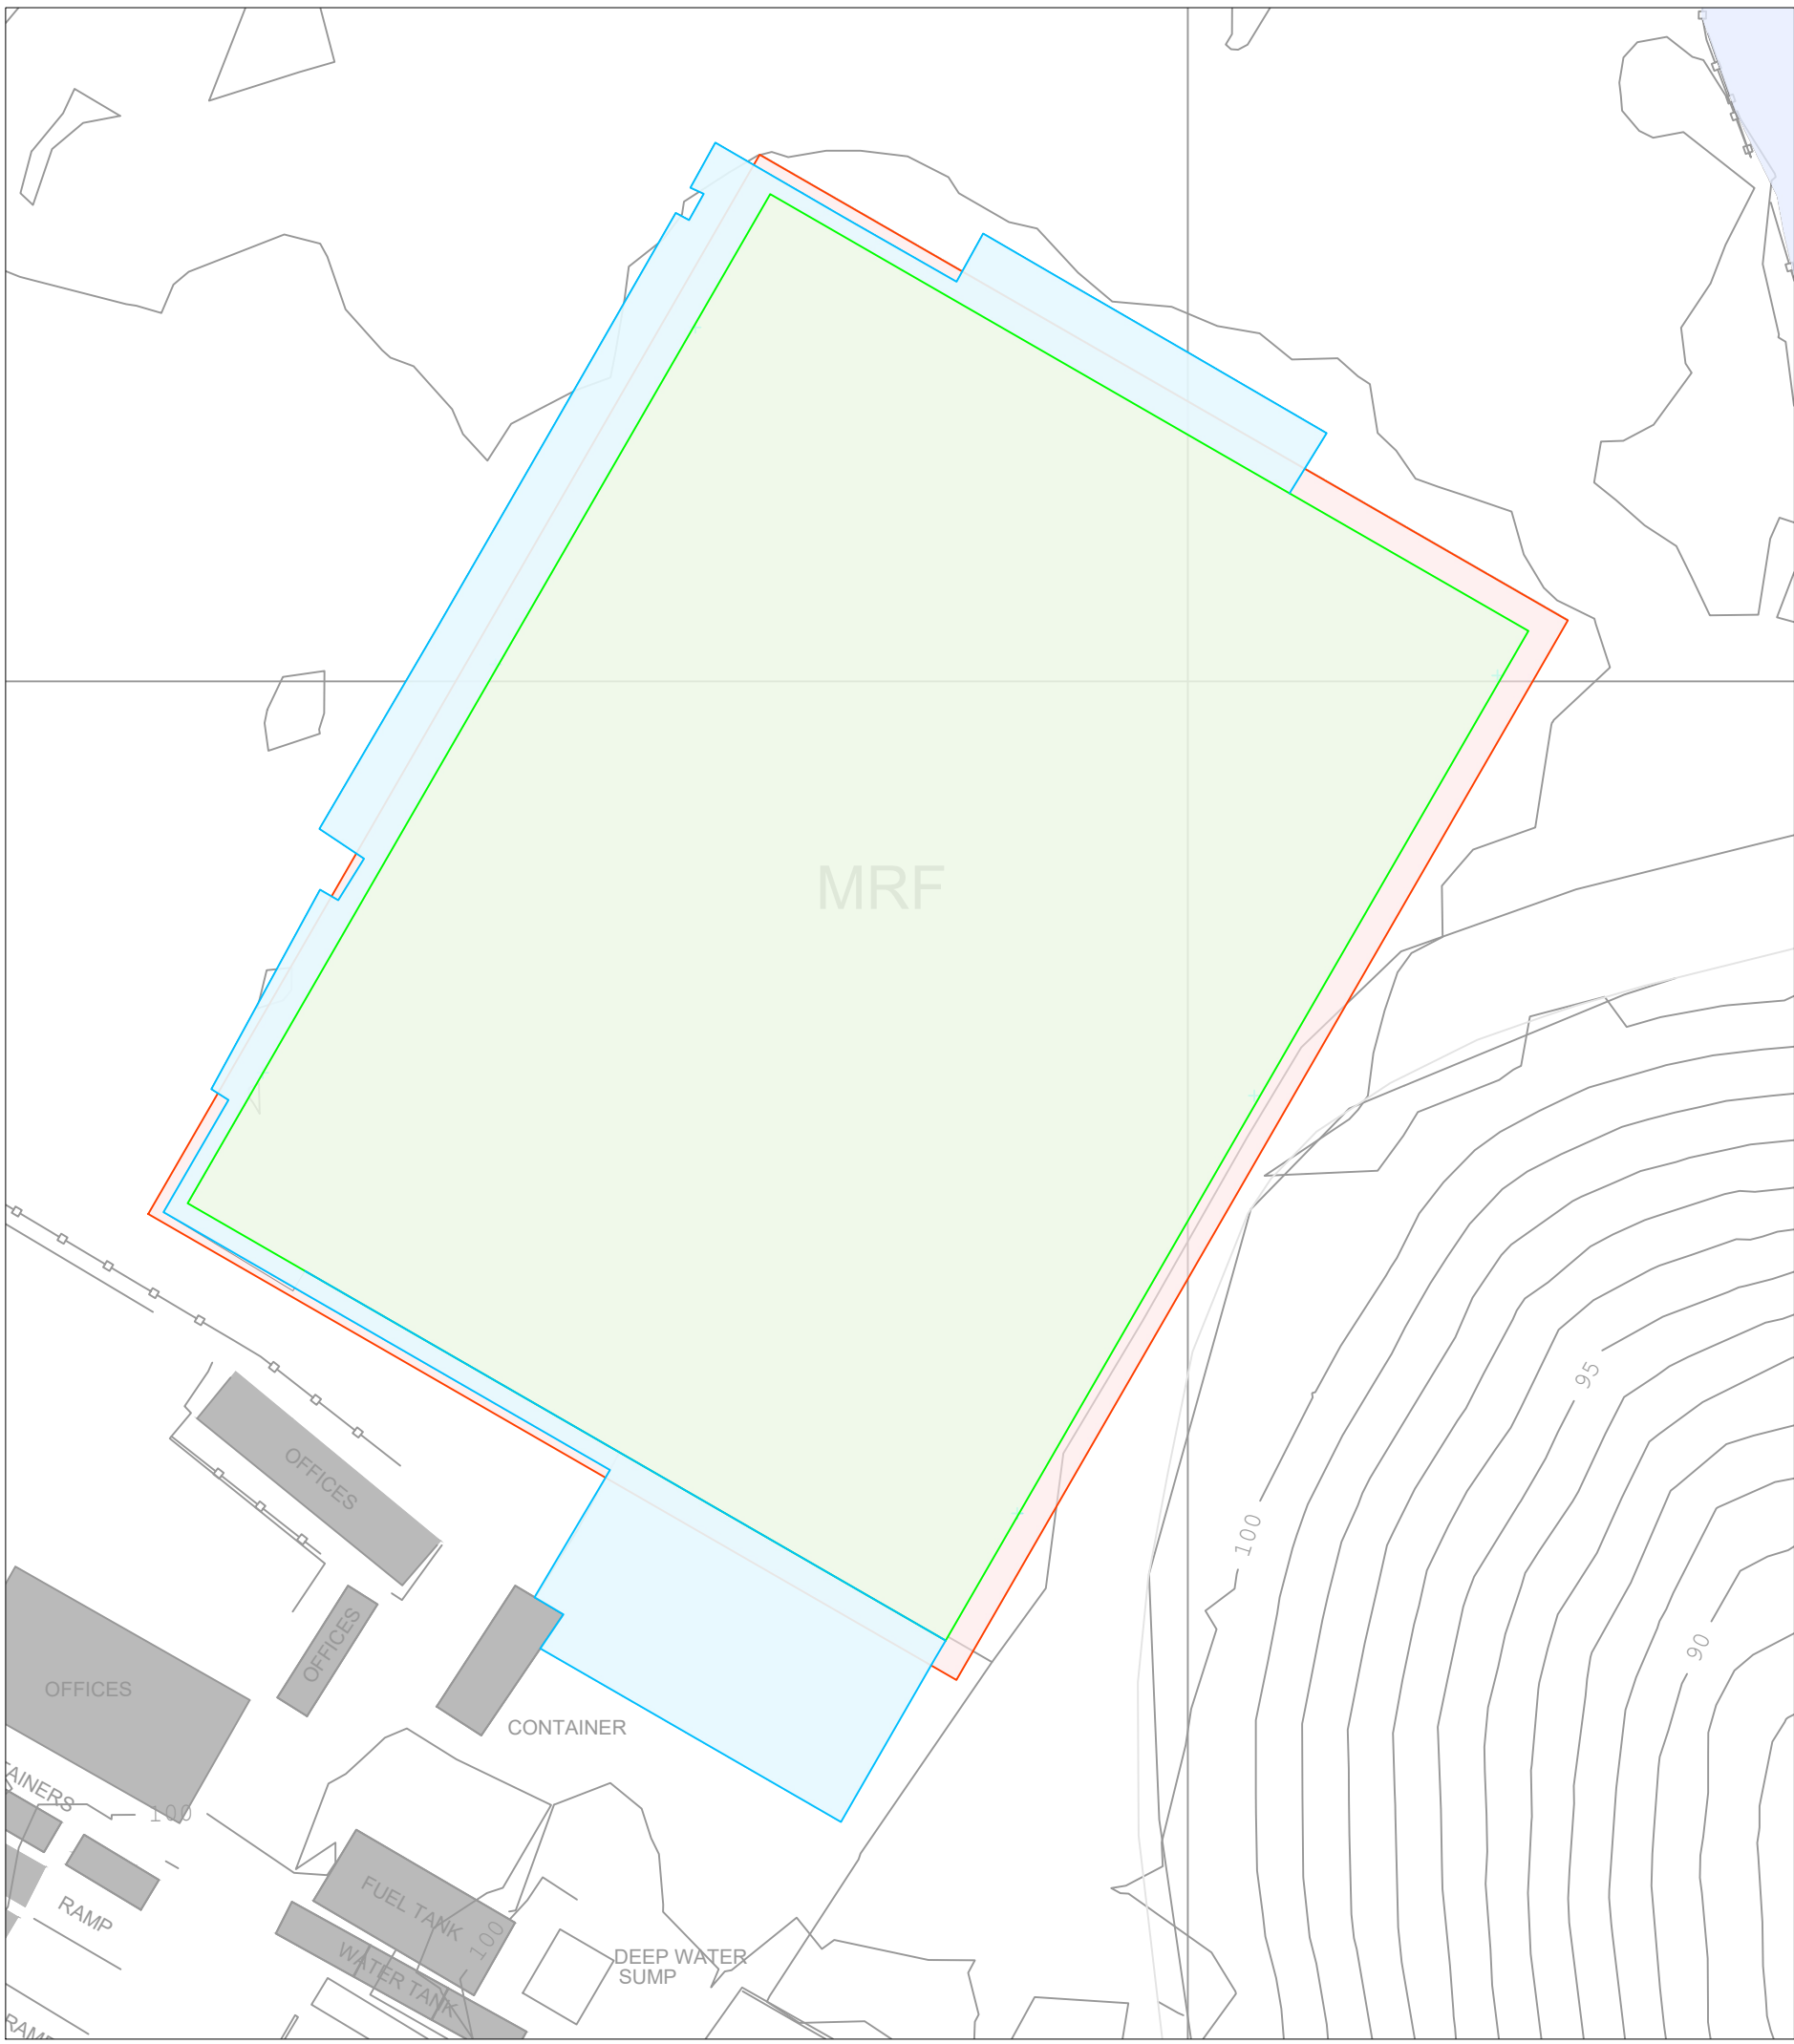

Extent of MRF
Scale 1:500

- Notes
1. Survey information provided by Valencia Waste Management Ltd.
 2. All levels in metres Above Ordnance Datum Newlyn.
 3. Do not scale from this drawing.
 4. Any anomalies on this drawing should be brought to the attention of Egniol Consulting Ltd.
 5. Capping layer to be placed directly onto indicator geotextile.
 6. Capping to be placed where reinforced granular raft not already capped with in-situ concrete slab.
 7. Capping layer to be placed in accordance with Egniol Consulting Verification Plan Reforms.
 8. Key.
- Extent of re-worked made up ground
 - Extent of existing concrete hard standing
 - Extent of concrete floor slab

Rev	Modification	By	Chk	App	Date
 Egniol Consulting Limited Unit 7, Llys Onnen, Ffordd y Llyn Parc Menai, Bangor, LL57 4DF Telephone: 01248 355996 Email: info@egniol.com					
Valencia Waste Management Ltd.					
Pilsworth South Landfill Site					
Capping Details and Areas of Potentially Contaminated Soils					
Drawn by GOJR	Checked by DPM	Approved by PD			
Date 06.03.2025	Date 10.03.2025	Date 10.03.2025			
Status Final		Scale @ A1 As shown			
Drawing Number ECL.9595.D02.001					Revision -