


SUST80TRPLT1525SU1.2

FFL: 800mm

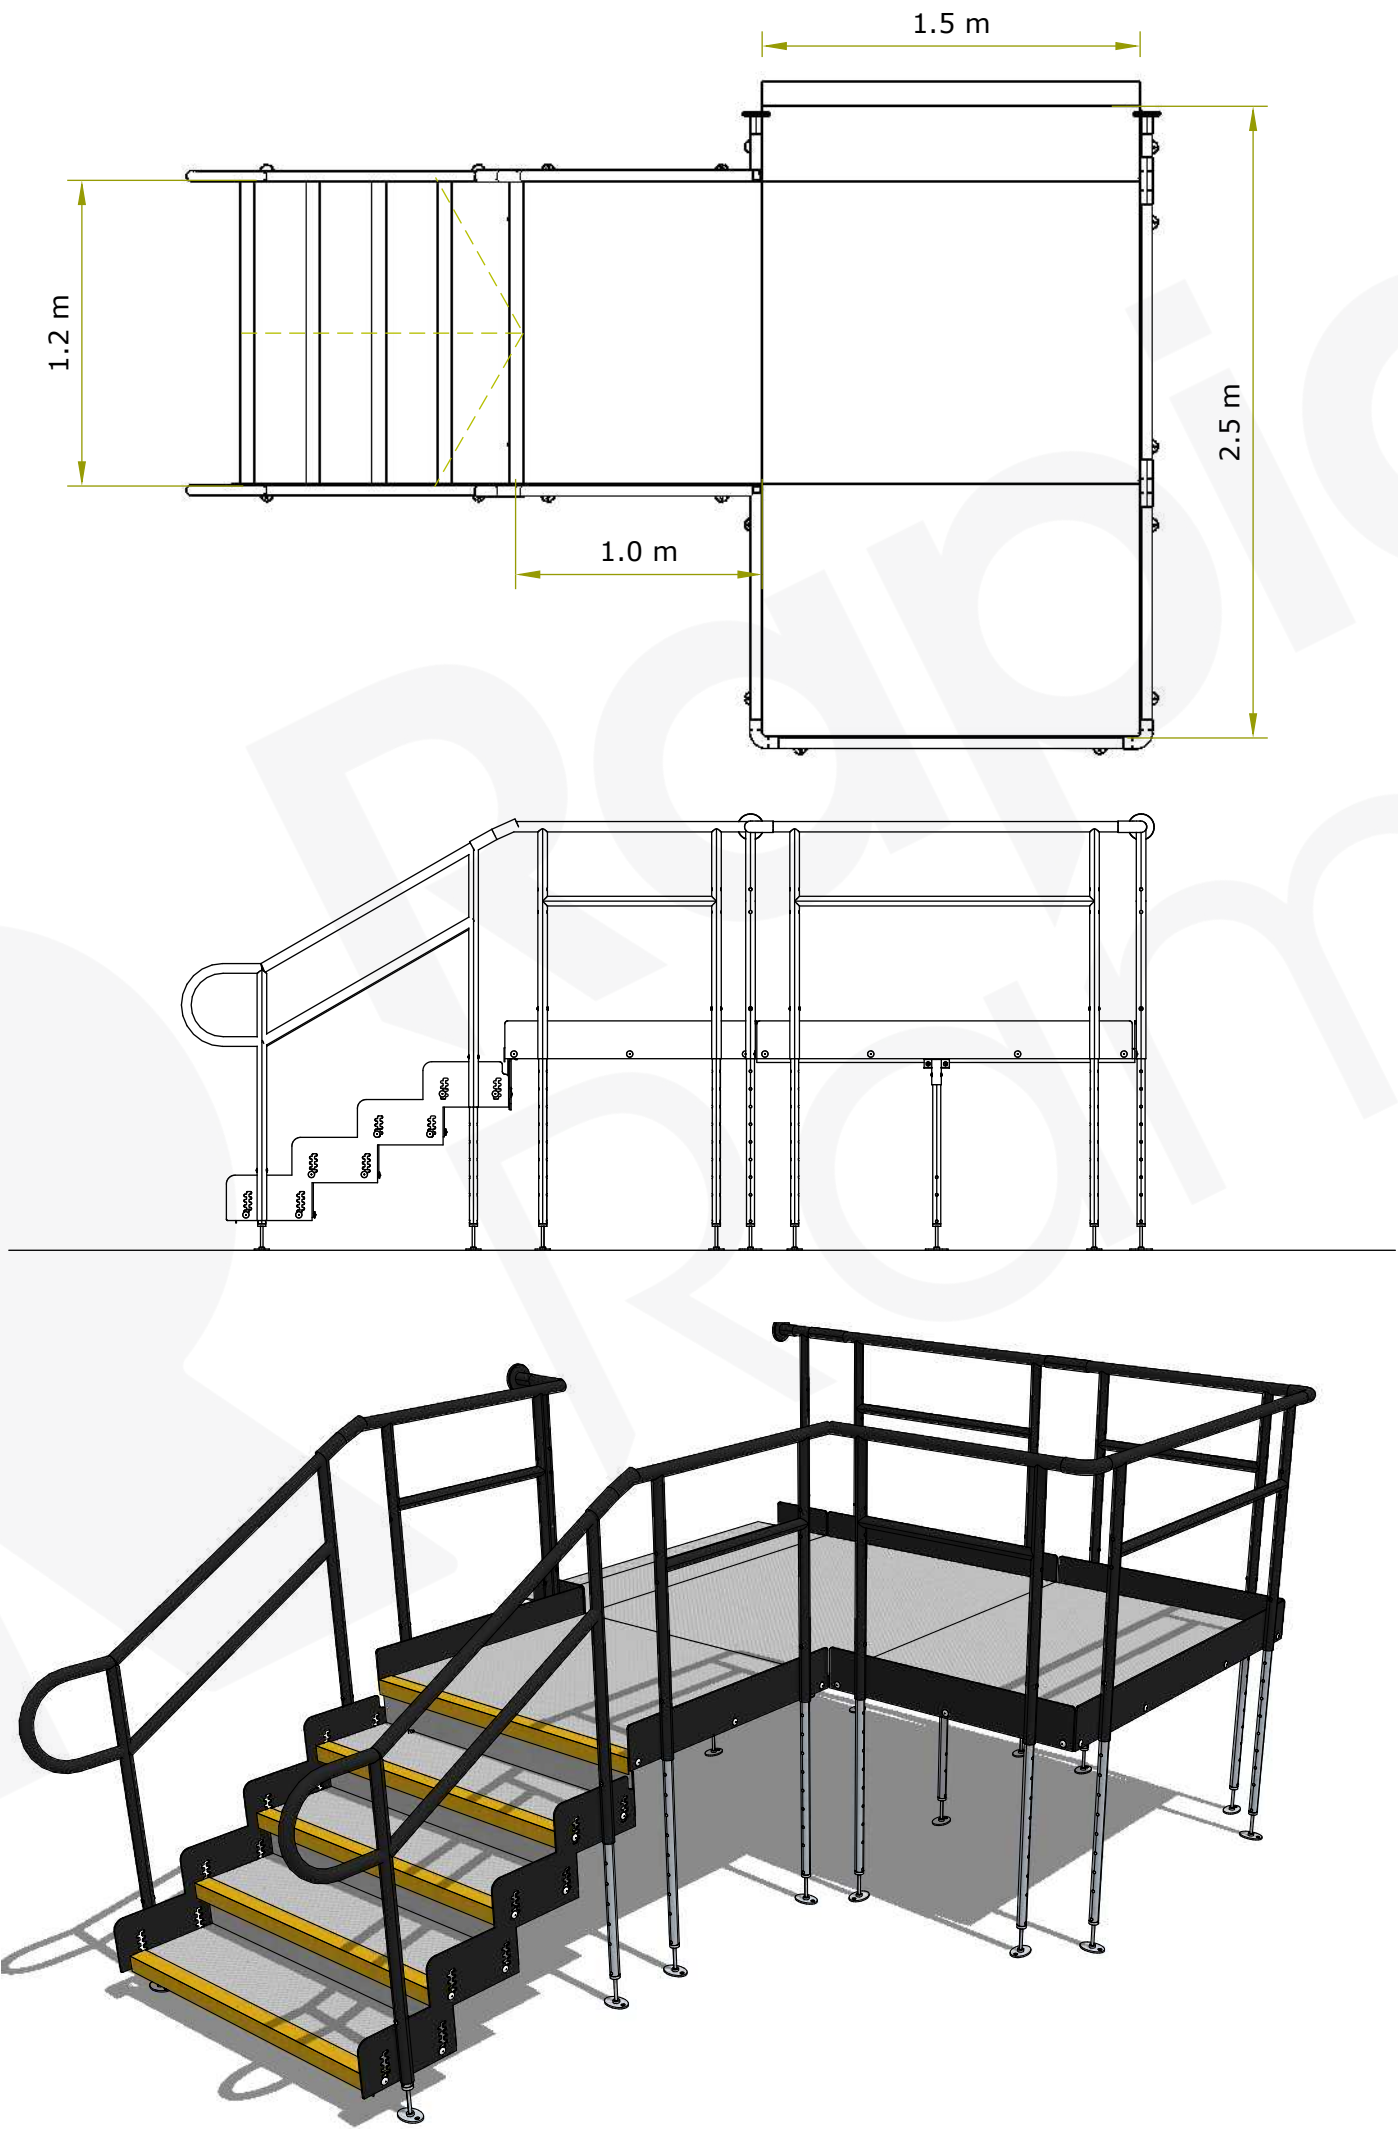

Rapid Ramp®
10 Menzies Road
Ponswood Industrial Estate
St Leonards On Sea
TN38 9BB

01424 714 646
www.rapidramp.co.uk
sales@rapidramp.co.uk

Drawing name:
SUST80TRPLT1525SU1.2

The 3D view provided with this drawing is an illustration only and is not part of the contract

A3