




FILE LOCATION PATH: \\FS01\PROJECTS\DRIVE\PROJECTS\HOT\2772 MUSE - PRESTWICH\CH\004 BIM\TRANSPORT\2772-CIV-XX-XX-D-H-40005_40006 - RECTORY LANE EXIT TRACKING.DWG

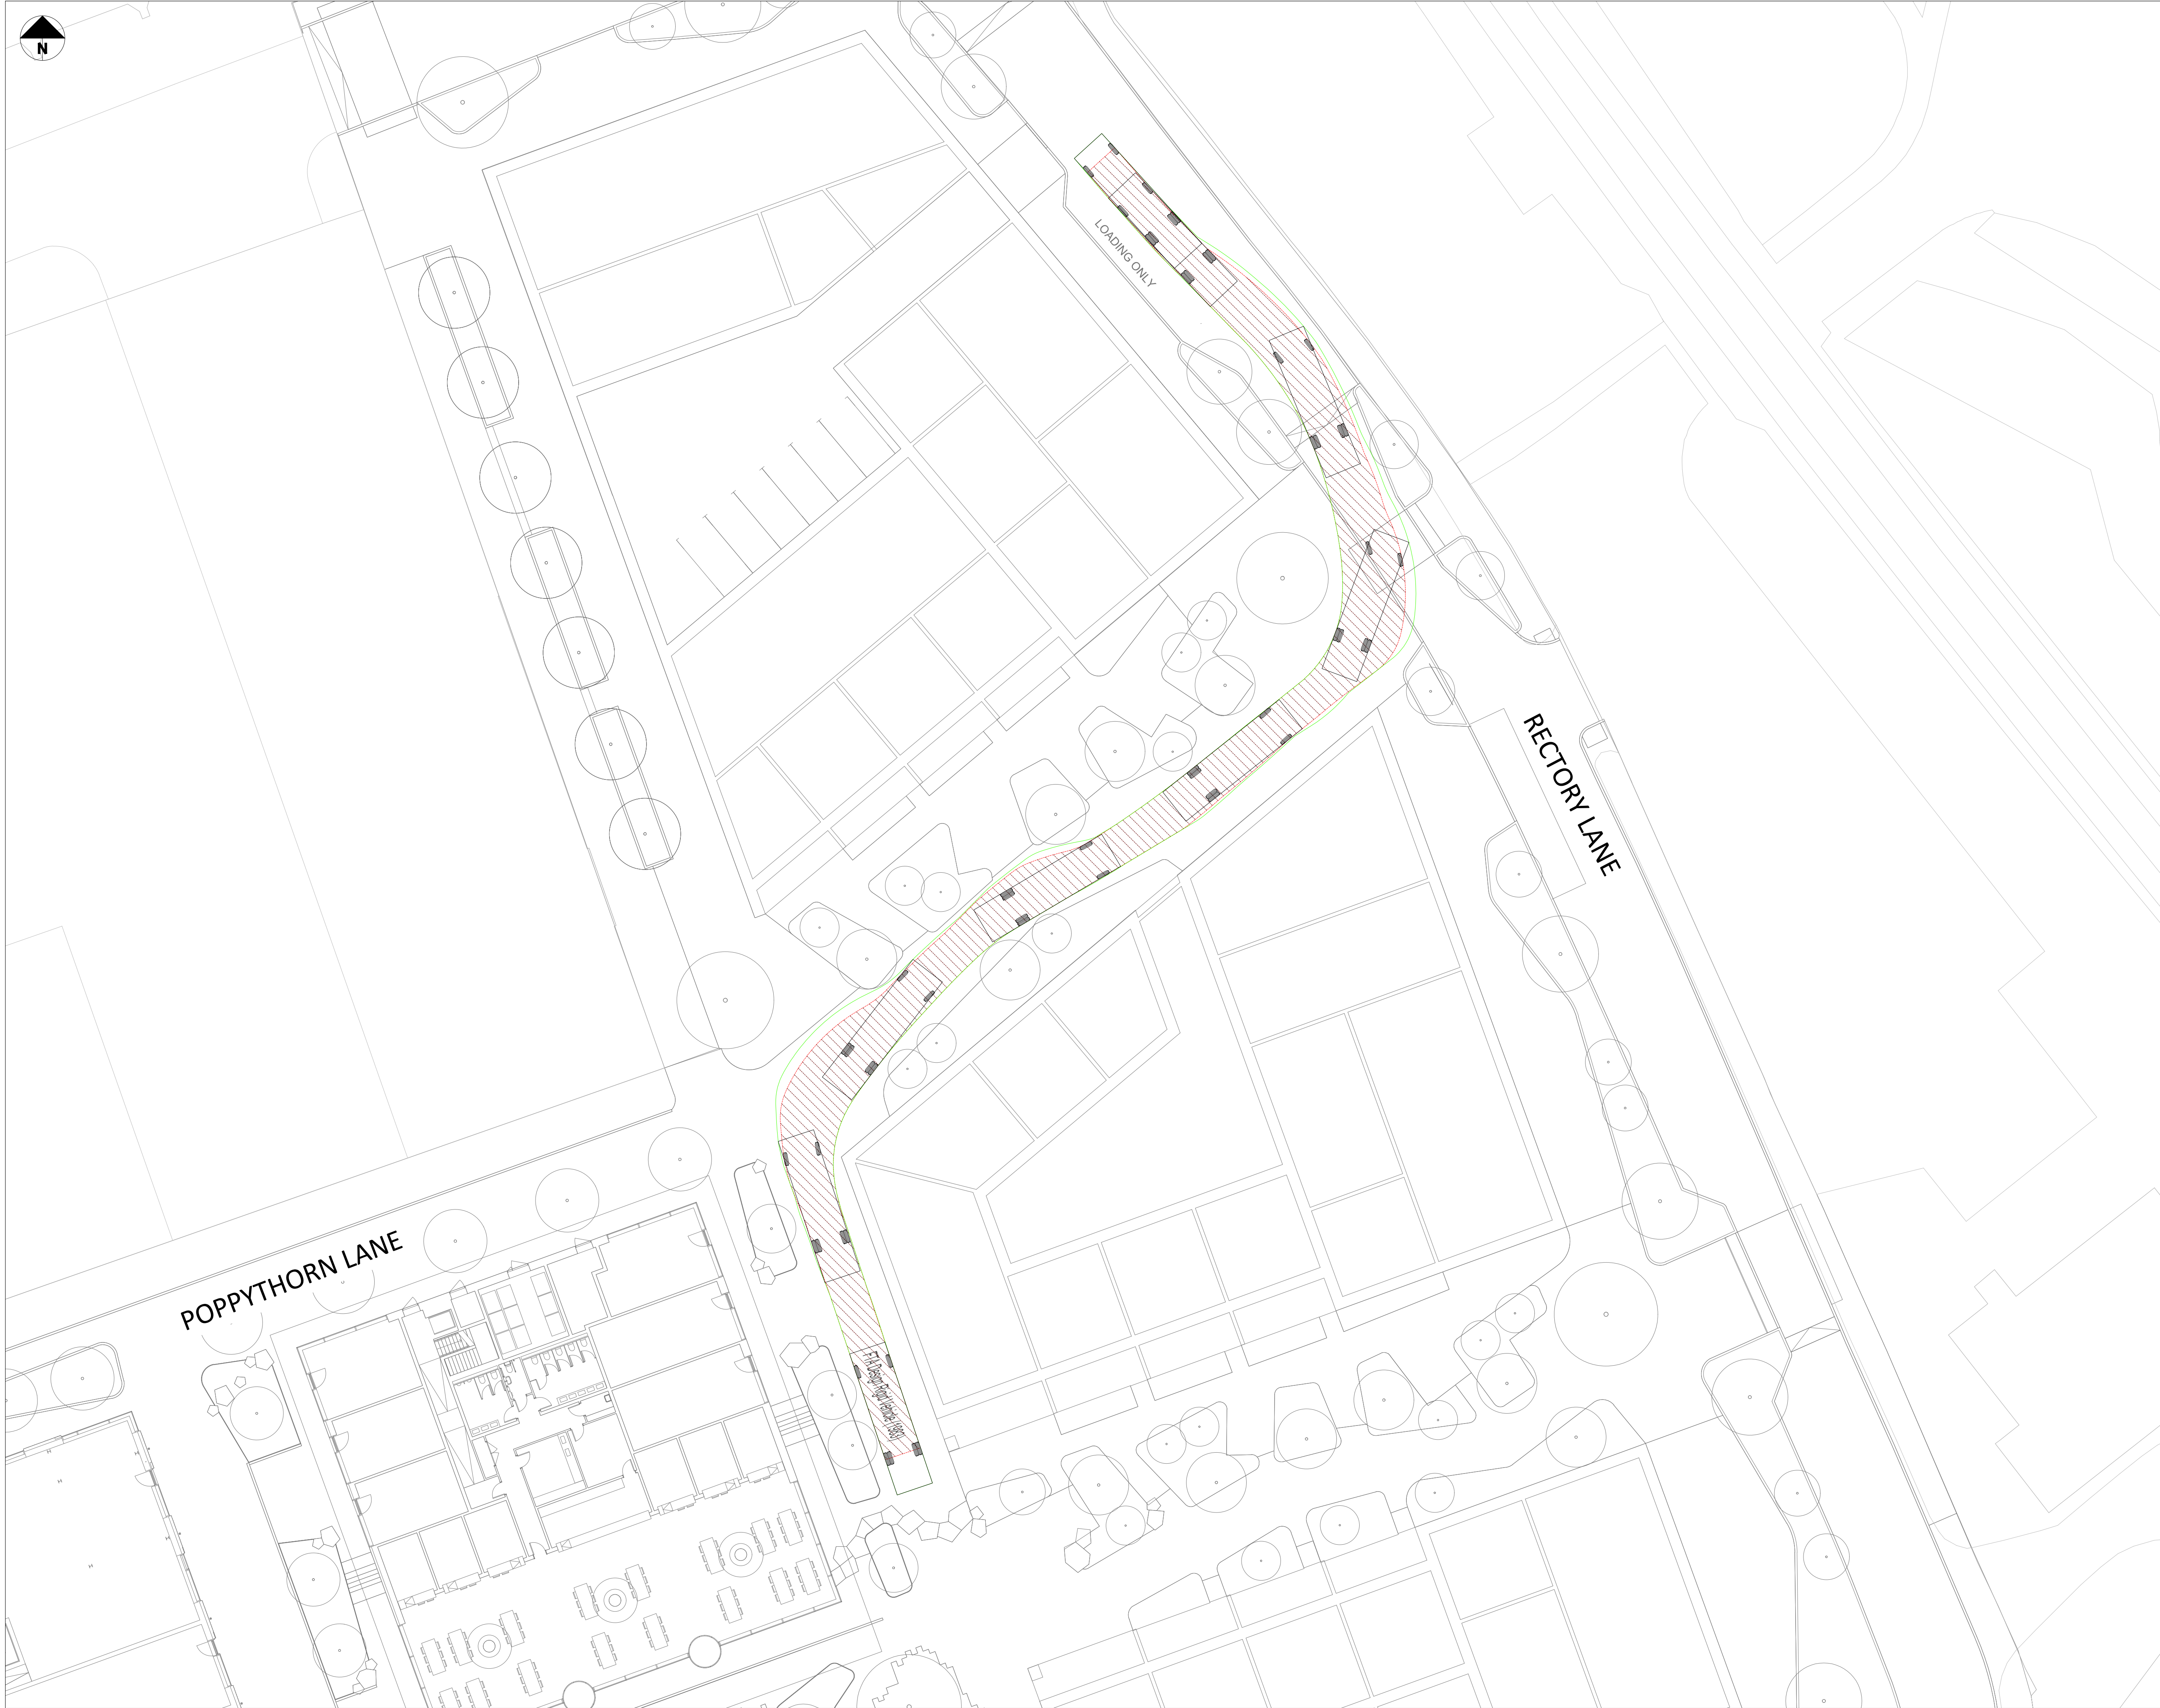

STANDARD NOTES

1. THIS DRAWING IS TO BE READ IN CONJUNCTION WITH ALL RELEVANT ARCHITECT'S AND ENGINEER'S DRAWINGS AND THE SPECIFICATIONS.
2. THIS DRAWING SHOULD NOT BE SCALED.
3. ALL DIMENSIONS ARE TO BE VERIFIED BY THE CONTRACTOR ON SITE.
4. ALL DISCREPANCIES SHOULD BE REPORTED TO C.A./E.A. PRIOR TO THE COMMENCEMENT OF WORKS.

© CIVIC ENGINEERS LIMITED

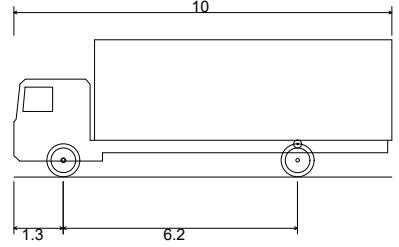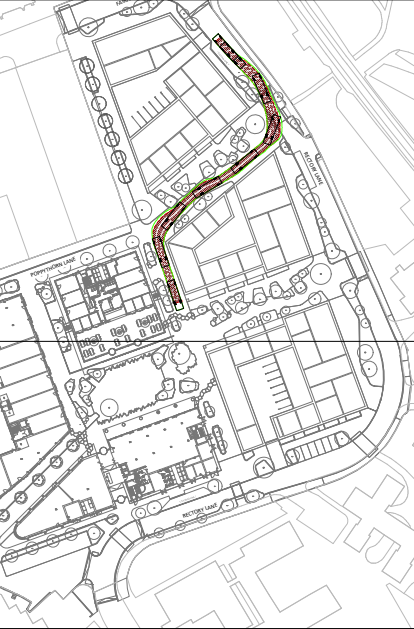

FTA Design Rigid Vehicle (1983)		10.000m
Overall Length		2.500m
Overall Width		3.632m
Overall Body Height		0.427m
Min Body Ground Clearance		2.500m
Track Width		4.00s
Lock to lock time		12.000m
Kerb to Kerb Turning Radius		

05.10.23	P02	UPDATED TO LATEST SITE PLAN	CD	PM
02.06.23	P01	SUBMITTED FOR INFORMATION	ZH	KY
DATE	REV	DESCRIPTION	DRAWN	CHKD



Civic Engineers

MANCHESTER Carver's Warehouse, 77 Dale Street, Manchester, M1 2HG. Tel: 0161 228 6757
LONDON Reeds Wharf, 33 Mill Street, London SE1 2AX. Tel: 020 7253 2977
LEEDS 1 Saw Mill Street, Water Lane, Leeds, LS11 5WE. Tel: 0113 2025 130
GLASGOW 35 Virginia Street, Glasgow, G1 1TH. Tel: 0141 370 1809

www.civicengineers.com

PROJECT

MUSE, PRESTWICH

TITLE

RIGID VEHICLE TRACKING
RECTORY LANE
SOUTH ENTRANCE

DRAWING STATUS					STATUS CODE	
INFORMATION						
CE PROJECT No.	SCALE @ A1	DATE CREATED	DRAWN	CHECKED		
2772	1:200	MAY '23	ZH	KY		
DRAWING No.					REV	
2772-CIV-XX-XX-D-H-40006						P02



FILE LOCATION PATH: \\FS01\PROJECTS\DRIVE\PROJECTS\HOT\2772 MUSE - PRESTWICH\CH\004 BIM\TRANSPORT\2772-CIV-XX-XX-D-H-40007 40008 40009 - FIRE TENDER TRACKING.DWG



STANDARD NOTES

1. THIS DRAWING IS TO BE READ IN CONJUNCTION WITH ALL RELEVANT ARCHITECT'S AND ENGINEER'S DRAWINGS AND THE SPECIFICATIONS.
2. THIS DRAWING SHOULD NOT BE SCALED.
3. ALL DIMENSIONS ARE TO BE VERIFIED BY THE CONTRACTOR ON SITE.
4. ALL DISCREPANCIES SHOULD BE REPORTED TO C.A./E.A. PRIOR TO THE COMMENCEMENT OF WORKS.

© CIVIC ENGINEERS LIMITED

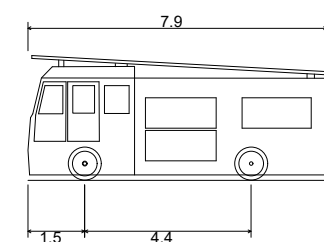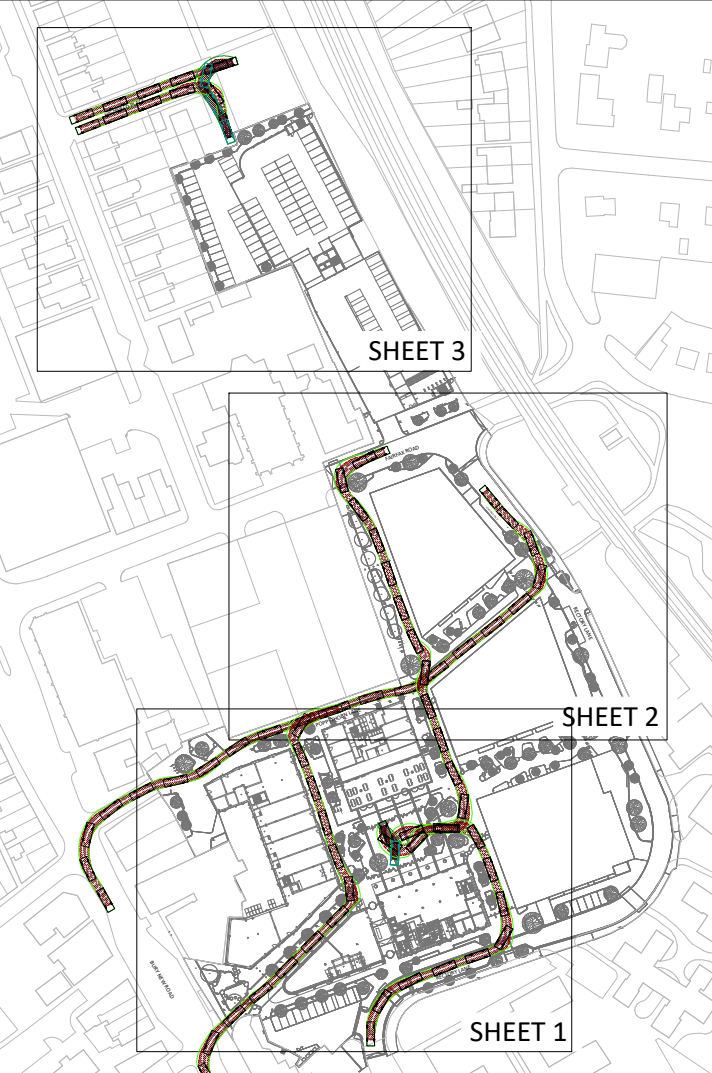

Pumping Appliance	7.900m
Overall Length	2.500m
Overall Width	3.300m
Overall Body Height	0.140m
Min Body Ground Clearance	2.500m
Track Width	4.00s
Lock to lock time	7.750m
Kerb to Kerb Turning Radius	

17.01.24	P04	KEY AMENDED	CD	CK
23.11.23	P03	UPDATED TO LATEST SITE PLAN	CD	PM
09.10.23	P02	UPDATED TO LATEST SITE PLAN	CD	PM
02.06.23	P01	SUBMITTED FOR INFORMATION	ZH	PM
DATE	REV	DESCRIPTION	DRAWN	CHKD



MANCHESTER Caner's Warehouse, 77 Dale Street, Manchester, M1 2HG. Tel: 0161 228 6757
LONDON Reeds Wharf, 33 Mill Street, London SE1 2AX. Tel: 020 7253 2977
LEEDS 1 Saw Mill Street, Water Lane, Leeds, LS11 5WE. Tel: 0113 2025 130
GLASGOW 35 Virginia Street, Glasgow, G1 1TH. Tel: 0141 370 1829

www.civicingineers.com

PROJECT

MUSE, PRESTWICH

TITLE
FIRE TENDER VEHICLE TRACKING
SHEET 1

DRAWING STATUS					STATUS CODE
INFORMATION					
CE PROJECT No.	SCALE @ A1	DATE CREATED	DRAWN	CHECKED	
2772	1:200	MAY '23	ZH	PM	
DRAWING No.				REV	
2772-CIV-XX-XX-D-H-40007				P04	



FAIRFAX ROAD



LOADING ONLY

RECTORY LANE
BUS STOP

POPPYTHORN LANE

- STANDARD NOTES
- 1. THIS DRAWING IS TO BE READ IN CONJUNCTION WITH ALL RELEVANT ARCHITECT'S AND ENGINEER'S DRAWINGS AND THE SPECIFICATIONS.
 - 2. THIS DRAWING SHOULD NOT BE SCALED.
 - 3. ALL DIMENSIONS ARE TO BE VERIFIED BY THE CONTRACTOR ON SITE.
 - 4. ALL DISCREPANCIES SHOULD BE REPORTED TO C.A./E.A. PRIOR TO THE COMMENCEMENT OF WORKS.

© CIVIC ENGINEERS LIMITED

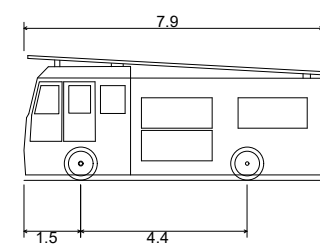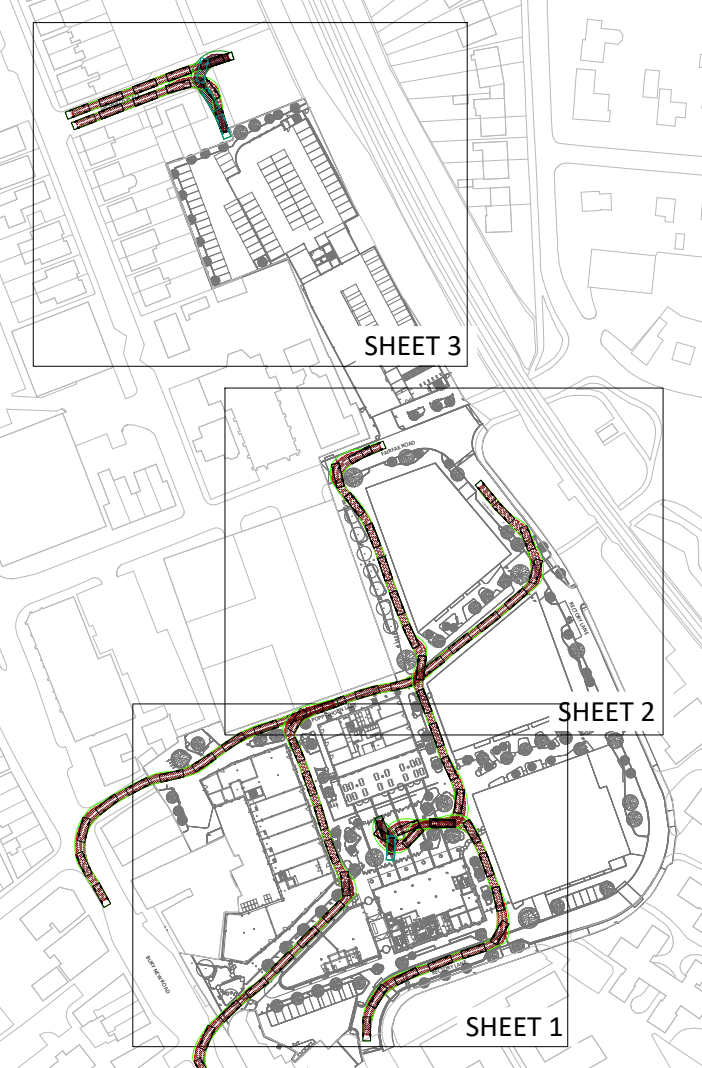

Pumping Appliance	7.900m
Overall Length	2.500m
Overall Width	3.300m
Overall Body Height	0.140m
Min Body Ground Clearance	2.500m
Track Width	4.00s
Lock to lock time	7.750m
Kerb to Kerb Turning Radius	

17.01.24	P04	KEY AMENDED	CD	PM
23.11.23	P03	UPDATED TO LATEST SITE PLAN	CD	PM
09.10.23	P02	UPDATED TO LATEST SITE PLAN	CD	PM
02.06.23	P01	SUBMITTED FOR INFORMATION	ZH	PM

DATE	REV	DESCRIPTION	DRAWN	CHKD
------	-----	-------------	-------	------

**Civic Engineers**

MANCHESTER
LONDON
LEEDS
GLASGOW

Caner's Warehouse, 77 Dale Street, Manchester, M1 2HG. Tel: 0161 228 6757
Reeds Wharf, 33 Mill Street, London SE1 2AX. Tel: 020 7253 2977
1 Saw Mill Street, Water Lane, Leeds, LS11 5WE. Tel: 0113 2025 130
35 Virginia Street, Glasgow, G1 1TH. Tel: 0141 370 1809


www.civicengineers.com

PROJECT
MUSE, PRESTWICH

TITLE
FIRE TENDER VEHICLE TRACKING
SHEET 2

DRAWING STATUS					STATUS CODE
INFORMATION					
CE PROJECT No.	SCALE @ A1	DATE CREATED	DRAWN	CHECKED	
2772	1:200	MAY '23	ZH	PM	
DRAWING No.					REV
2772-CIV-XX-XX-D-H-40008					P04

FILE LOCATION PATH: \\ISO1\PROJECTS\DRIVE\PROJECTS\HOT\2772 MUSE - PRESTWICH\CH\004 BIM\TRANSPORT\2772-CIV-XX-XX-D-H-40007 40009 - FIRE TENDER TRACKING.DWG

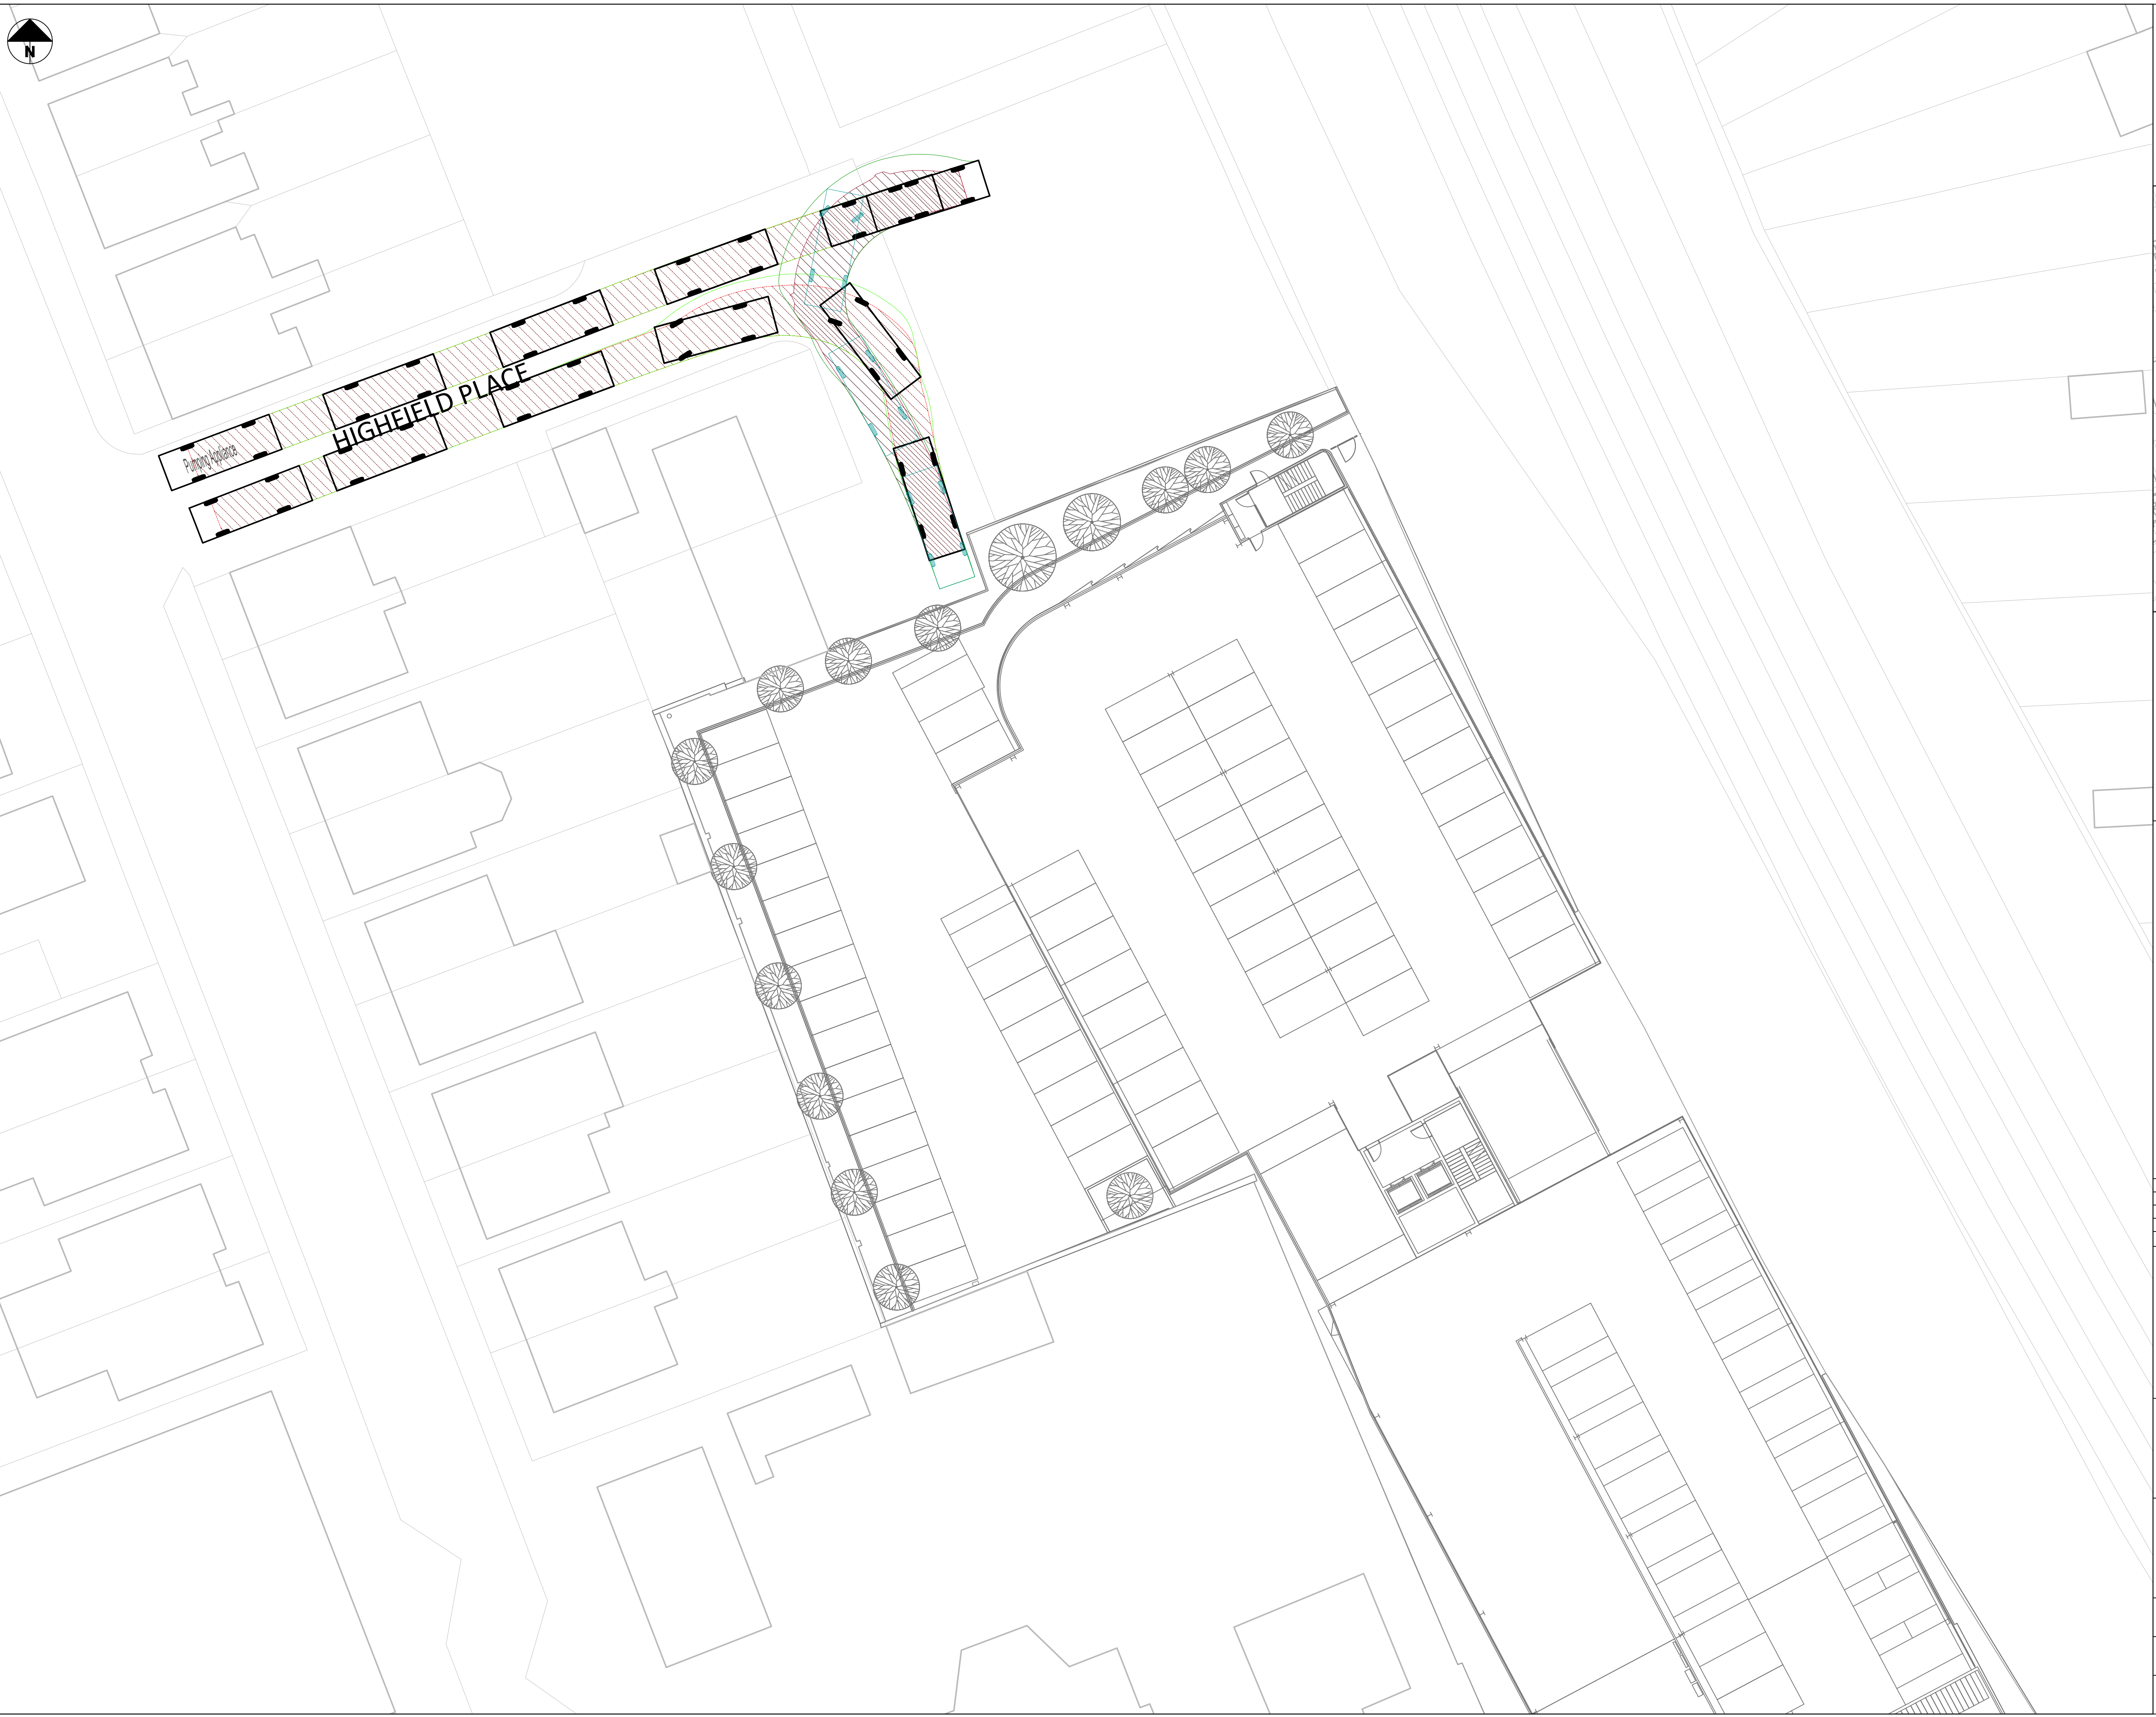

STANDARD NOTES

1. THIS DRAWING IS TO BE READ IN CONJUNCTION WITH ALL RELEVANT ARCHITECT'S AND ENGINEER'S DRAWINGS AND THE SPECIFICATIONS.
2. THIS DRAWING SHOULD NOT BE SCALED.
3. ALL DIMENSIONS ARE TO BE VERIFIED BY THE CONTRACTOR ON SITE.
4. ALL DISCREPANCIES SHOULD BE REPORTED TO C.A./E.A. PRIOR TO THE COMMENCEMENT OF WORKS.

© CIVIC ENGINEERS LIMITED

SHEET 3

SHEET 2

SHEET 1

Pumping Appliance
Overall Length 7.900m
Overall Width 2.500m
Overall Body Height 3.300m
Min Body Ground Clearance 0.140m
Track Width 2.500m
Lock to lock time 4.00s
Kerb to Kerb Turning Radius 7.750m

17.01.24	P03	KEY AMENDED	CD	PM
09.10.23	P02	UPDATED TO LATEST SITE PLAN	CD	PM
02.06.23	P01	SUBMITTED FOR INFORMATION	ZH	PM
DATE	REV	DESCRIPTION	DRAWN	CHKD

Civic Engineers

MANCHESTER Carver's Warehouse, 77 Dale Street, Manchester, M1 2HG. Tel: 0161 228 6757
LONDON Reeds Wharf, 33 Mill Street, London SE1 2AX. Tel: 020 7253 2977
LEEDS 1 Saw Mill Street, Water Lane, Leeds, LS11 5WE. Tel: 0113 2025 130
GLASGOW 35 Virginia Street, Glasgow, G1 1TH. Tel: 0141 370 1809

www.civicingineers.com


PROJECT

MUSE, PRESTWICH

TITLE



FIRE TENDER VEHICLE TRACKING
SHEET 3

DRAWING STATUS					STATUS CODE
INFORMATION					
CE PROJECT No.	SCALE @ A1	DATE CREATED	DRAWN	CHECKED	
2772	1:200	MAY '23	ZH	PM	
DRAWING No.					REV
2772-CIV-XX-XX-D-H-40009					P03

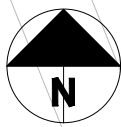

- STANDARD NOTES
1. THIS DRAWING IS TO BE READ IN CONJUNCTION WITH ALL RELEVANT ARCHITECT'S AND ENGINEER'S DRAWINGS AND THE SPECIFICATIONS.
 2. THIS DRAWING SHOULD NOT BE SCALED.
 3. ALL DIMENSIONS ARE TO BE VERIFIED BY THE CONTRACTOR ON SITE.
 4. ALL DISCREPANCIES SHOULD BE REPORTED TO C.A./E.A. PRIOR TO THE COMMENCEMENT OF WORKS.

© CIVIC ENGINEERS LIMITED

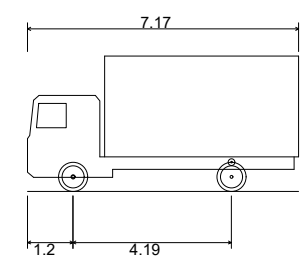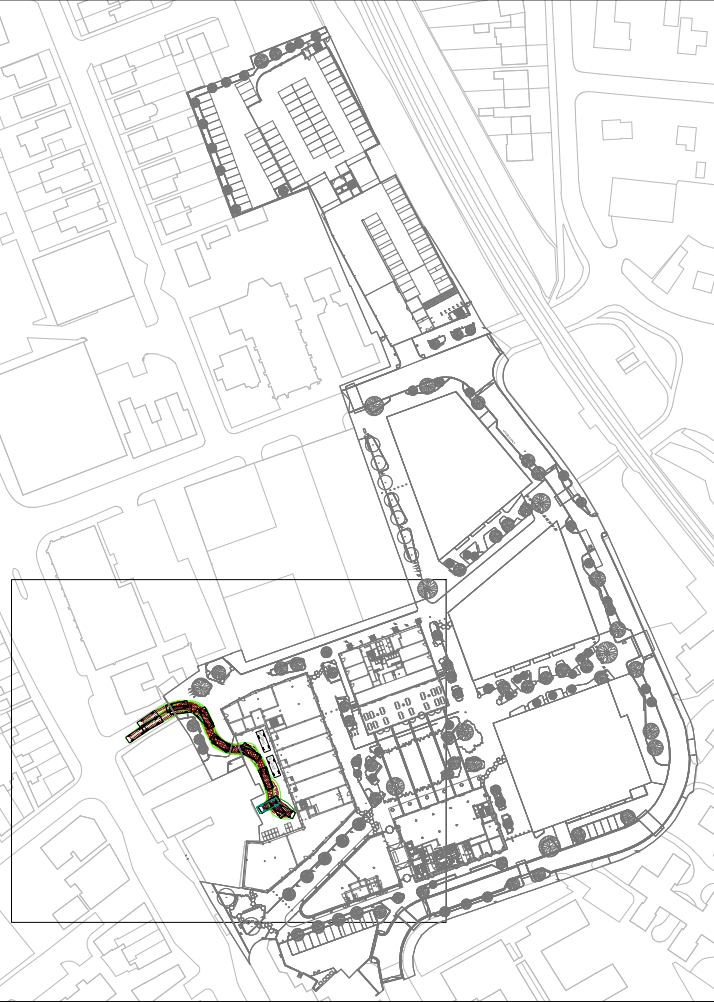

FTA Design 7.5 Tonne Rigid Vehicle (2016)		
Overall Length	7.17m	
Overall Width	2.30m	
Overall Body Height	3.58m	
Min Body Ground Clearance	0.375m	
Track Width	2.12m	
Lock to lock time	3.00s	
Kerb to Kerb Turning Radius	7.00m	

17.01.24	P04	VEHICLE UPDATED	CD	PM
23.11.23	P03	UPDATED TO LATEST SITE LAYOUT	CD	PM
09.10.23	P02	UPDATED TO LATEST SITE LAYOUT	CD	PM
02.06.23	P01	SUBMITTED FOR INFORMATION	ZH	PM

DATE	REV	DESCRIPTION	DRAWN	CHKD
------	-----	-------------	-------	------



MANCHESTER Carver's Warehouse, 77 Dale Street, Manchester, M1 2HG. Tel: 0161 228 6757
LONDON Reeds Wharf, 33 Mill Street, London SE1 2AX. Tel: 020 7253 2977
LEEDS 1 Saw Mill Street, Water Lane, Leeds, LS11 5WE. Tel: 0113 2025 130
GLASGOW 35 Virginia Street, Glasgow, G1 1TH. Tel: 0141 370 1829

www.civicengineers.com

PROJECT

MUSE, PRESTWICH

TITLE
RIGID VEHICLE TRACKING
SERVICE YARD

DRAWING STATUS					STATUS CODE
INFORMATION					
CE PROJECT No.	SCALE @ A1	DATE CREATED	DRAWN	CHECKED	
2772	1:200	MAY '23	ZH	PM	
DRAWING No.					REV
2772-CIV-XX-XX-D-H-40010					P04