


THIS DRAWING MAY INDICATE ELEMENTS RELATED TO FIRE SYSTEMS. THESE ARE INDICATIVE ONLY AND FINAL NUMBER, POSITIONING AND PERFORMANCE MUST BE ESTABLISHED AS PART OF THE CDP WORKS TO MAINTAIN THE INTENT OF THE DESIGN FIRE STRATEGY

- LA01
- LAeq
- LA90

MP2 Survey Results

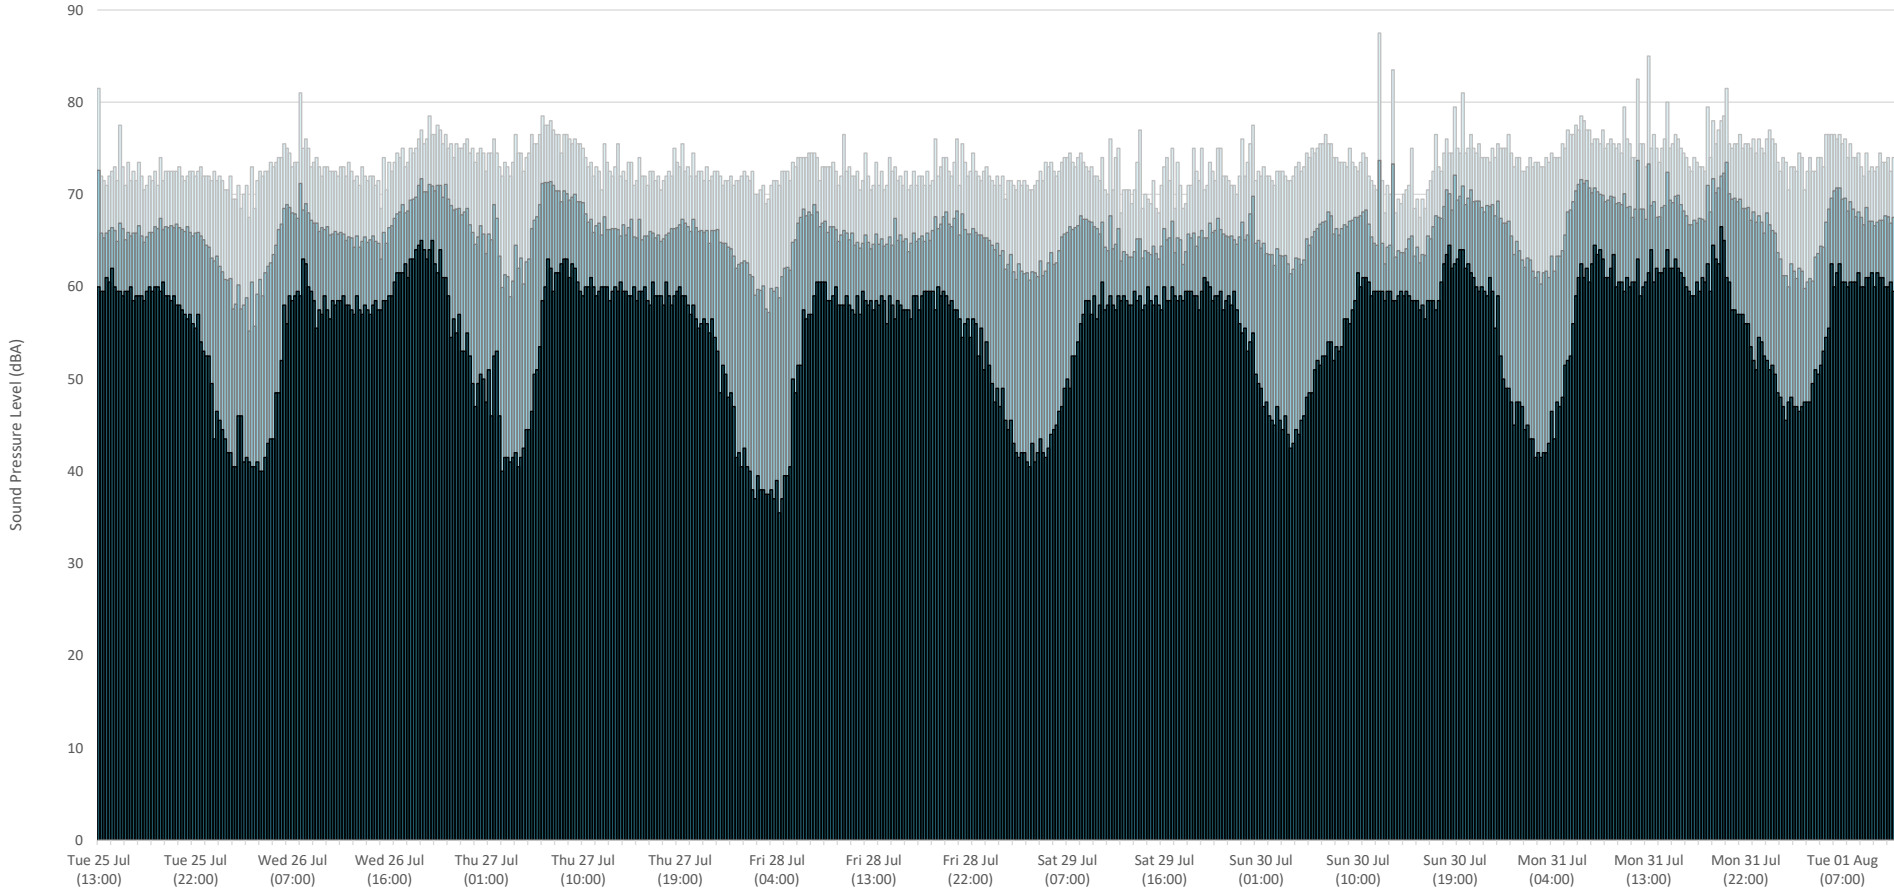


						Project PRESTWICH VILLAGE	Title NOISE SURVEY TIME HISTORY GRAPH - MP2	Job No 1039026	CUNDALL Fourways House, 57 Hilton Street, Manchester, M1 2EJ. Tel: + Website: www.cundall.com
P02	17/11/23	PROJECT AND CLIENT NAME UPDATED	SE	MP	MP	Client PRESTWICH VILLAGE REGENERATION LLP		Scale N/A	
P01	25/10/23	DRAFT ISSUE FOR COMMENT	SE	MP	MP	Status S2 - FOR INFORMATION	Drawing Number 1039026-CDL-XX-XX-DR-AS-45311		
Issue	Date	Description	By	Chkd	Verfd				

THIS DRAWING MAY INDICATE ELEMENTS RELATED TO FIRE SYSTEMS. THESE ARE INDICATIVE ONLY AND FINAL NUMBER, POSITIONING AND PERFORMANCE MUST BE ESTABLISHED AS PART OF THE CDP WORKS TO MAINTAIN THE INTENT OF THE DESIGN FIRE STRATEGY

LA01
LAeq
LA90

MP3 Survey Results

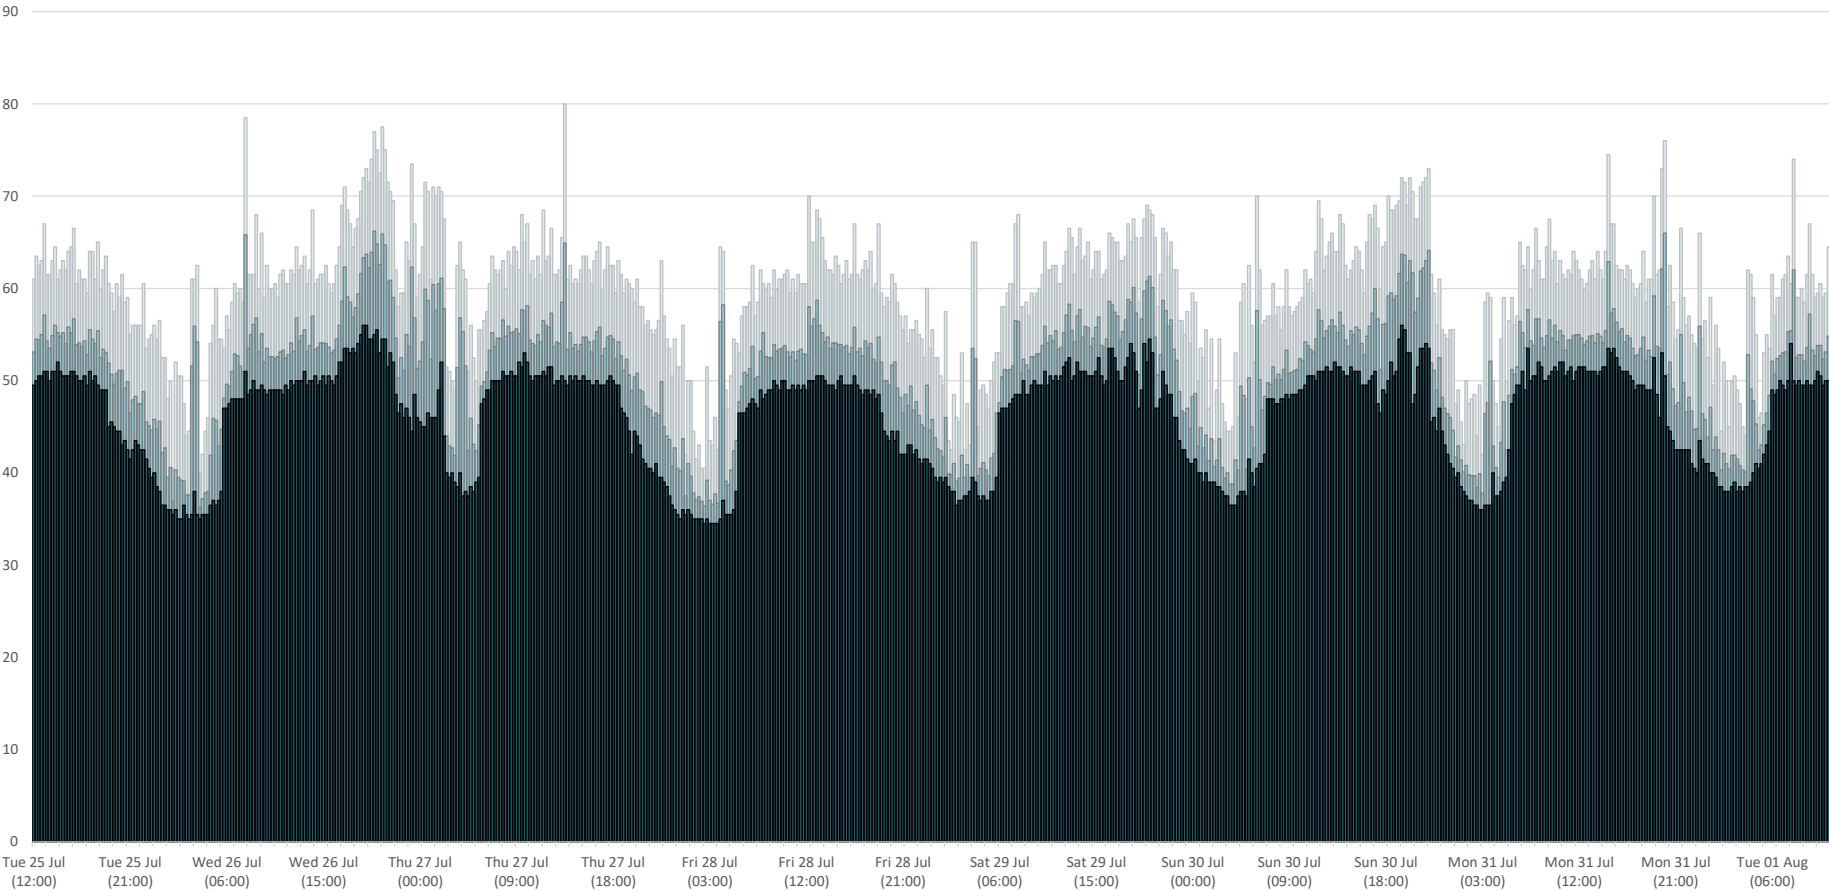

Date & Time

						Project PRESTWICH VILLAGE	Title NOISE SURVEY TIME HISTORY GRAPH - MP3	Job No 1039026	CUNDALL Fourways House, 57 Hilton Street, Manchester, M1 2EJ. Tel: + Website: www.cundall.com
P02	17/11/23	PROJECT AND CLIENT NAME UPDATED	SE	MP	MP	Client PRESTWICH VILLAGE REGENERATION LLP		Scale N/A	
P01	25/10/23	DRAFT ISSUE FOR COMMENT	SE	MP	MP	Status S2 - FOR INFORMATION		Drawing Number 1039026-CDL-XX-XX-DR-AS-45312	
Issue	Date	Description	By	Chkd	Verfd				