



APPROXIMATE FLOOR AREAS		
LOCATION:	SQ M:	SQ FT:
GROUND FLOOR AREA	132	1420
GROSS FLOOR AREA	132	1420

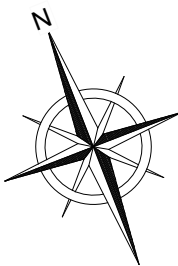

SCALE BAR 1:75

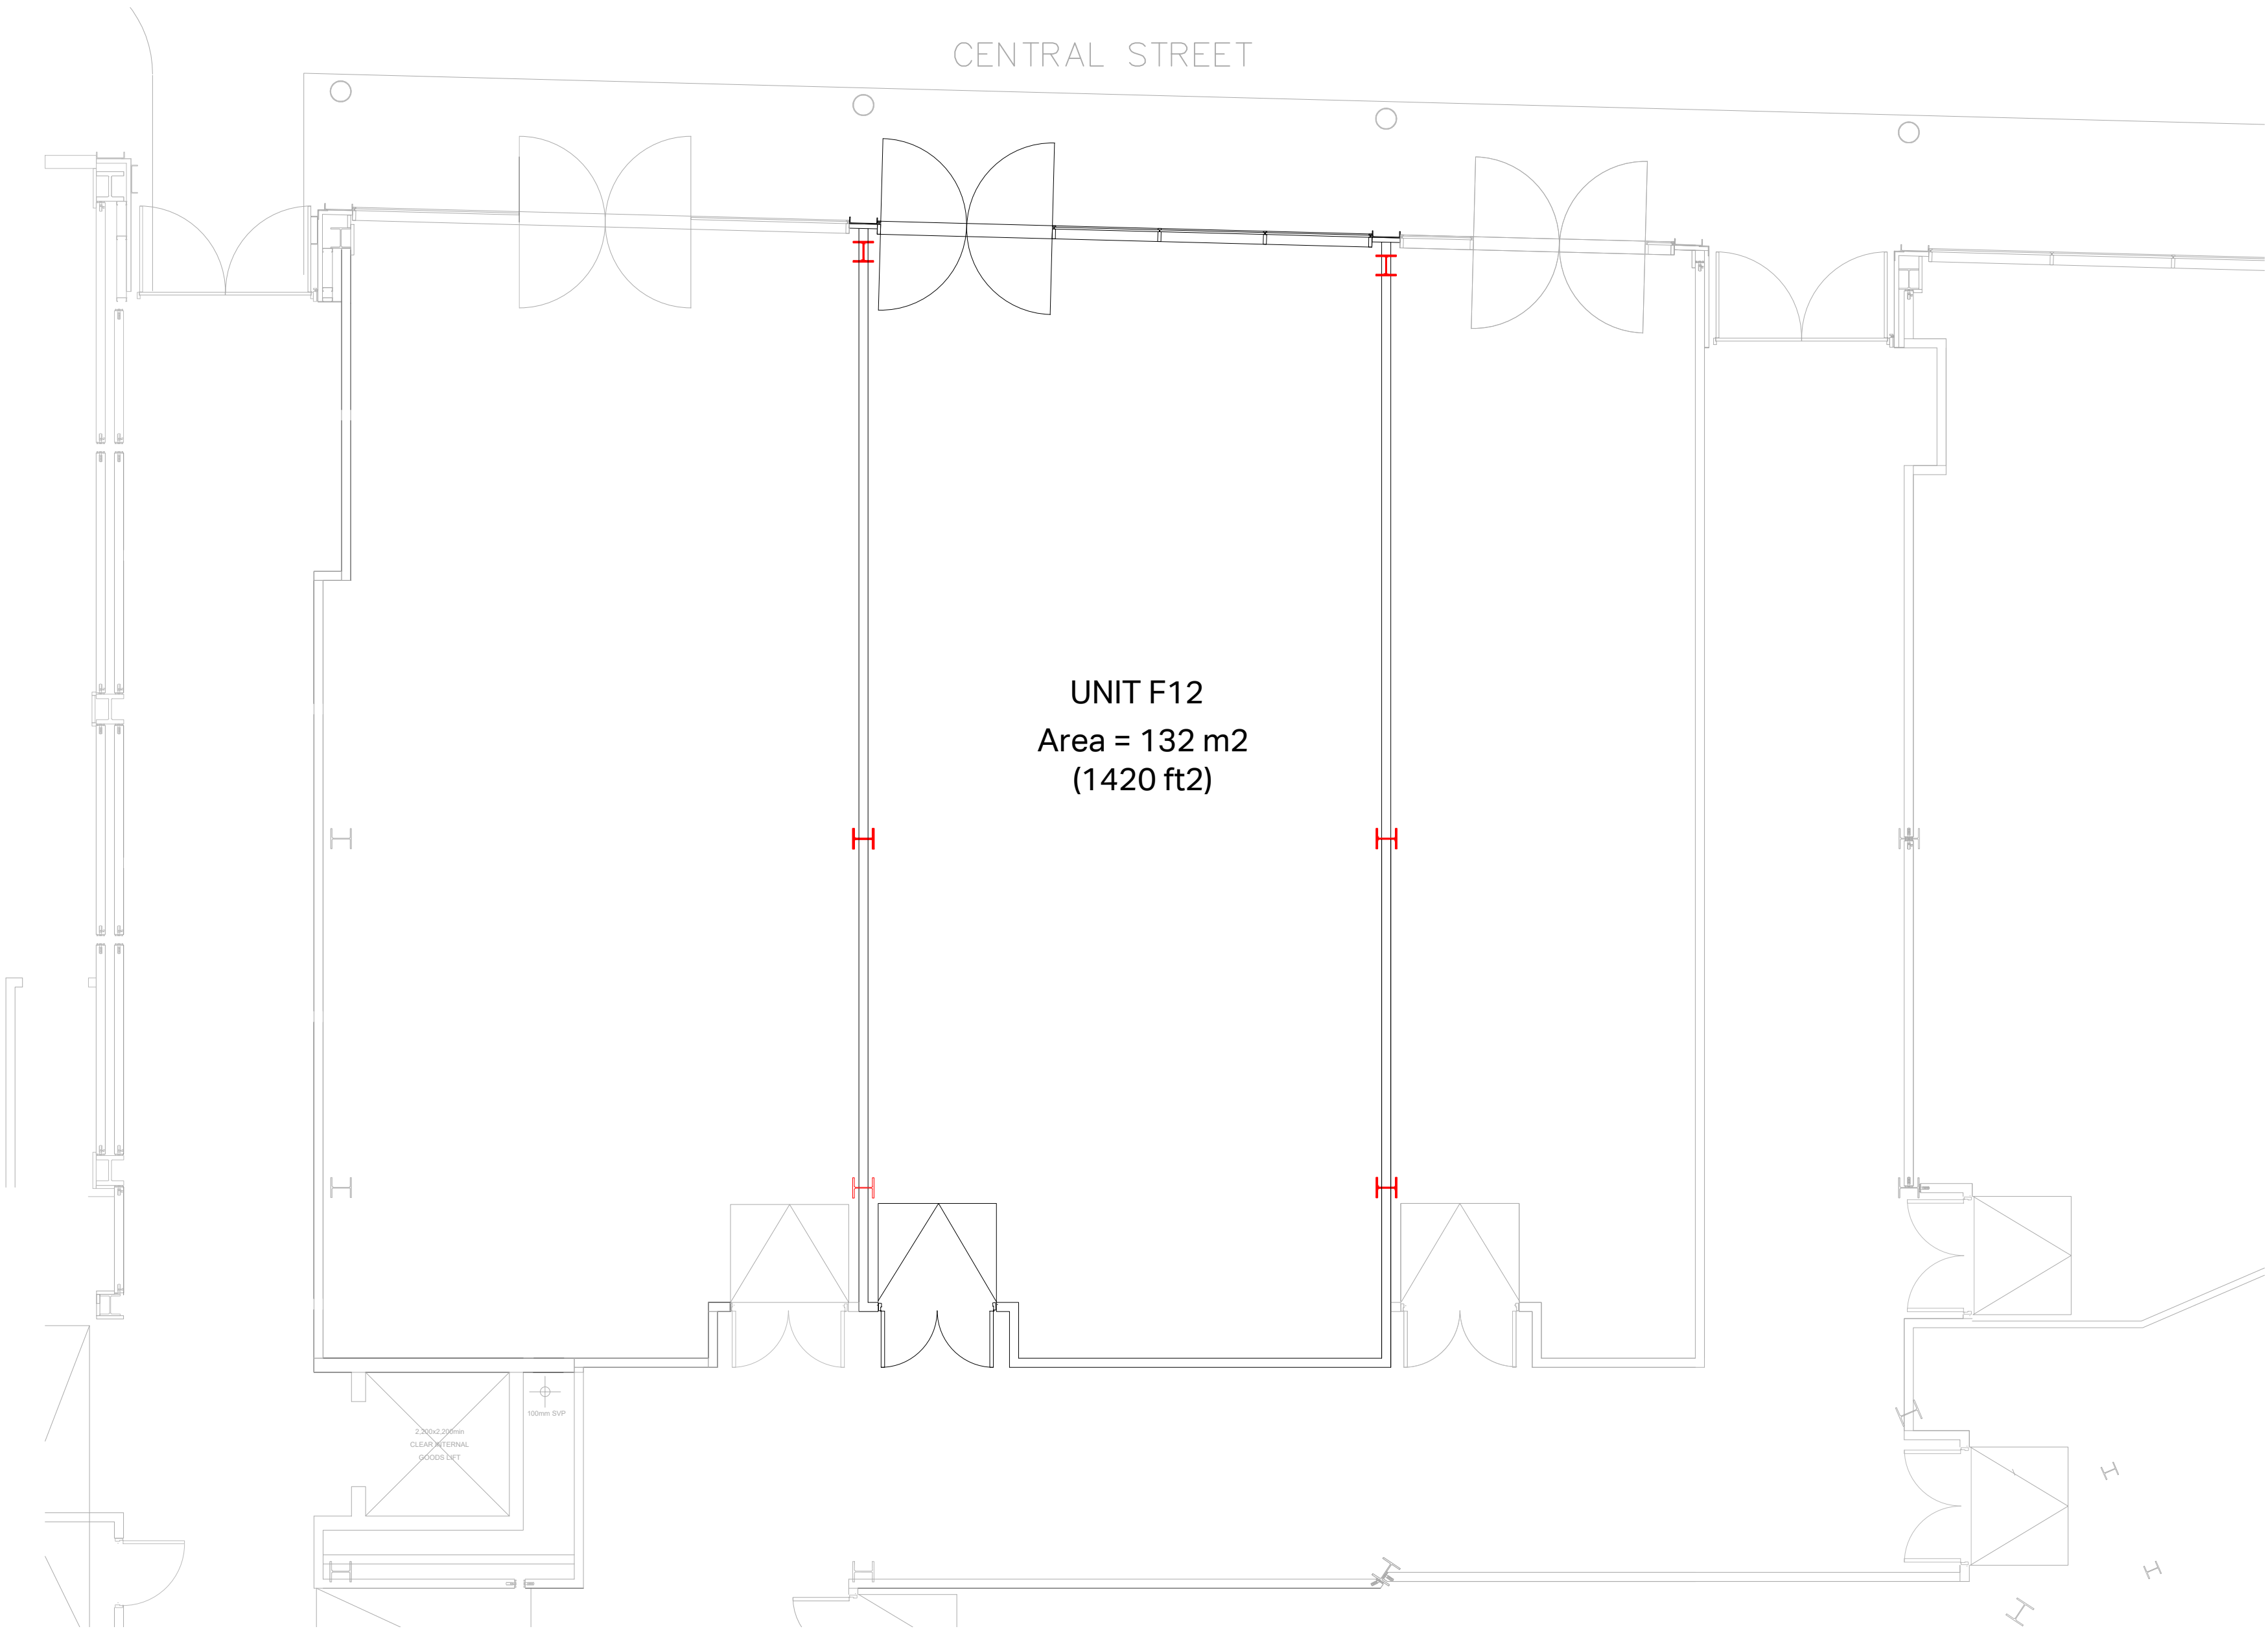

The Mill Store
5 Foundry Lane
Earls Colne
Colchester
Essex
CO6 2SB

TEL: 01787224878

www.retaildesignsolutions.com

Revision Date Note

Drawn RDS-WS
Check RDS-BF
Scale AS SHOWN@ A1
Date 04.06.25

Drawing Title
EXISTING FLOOR LAYOUT

Project
**UNIT F12
THE ROCK SHOPPING
CENTRE
BURY
BL9 0JY**

Job No. HC - BURY THE ROCK

Drawing No. **001**

Rev