


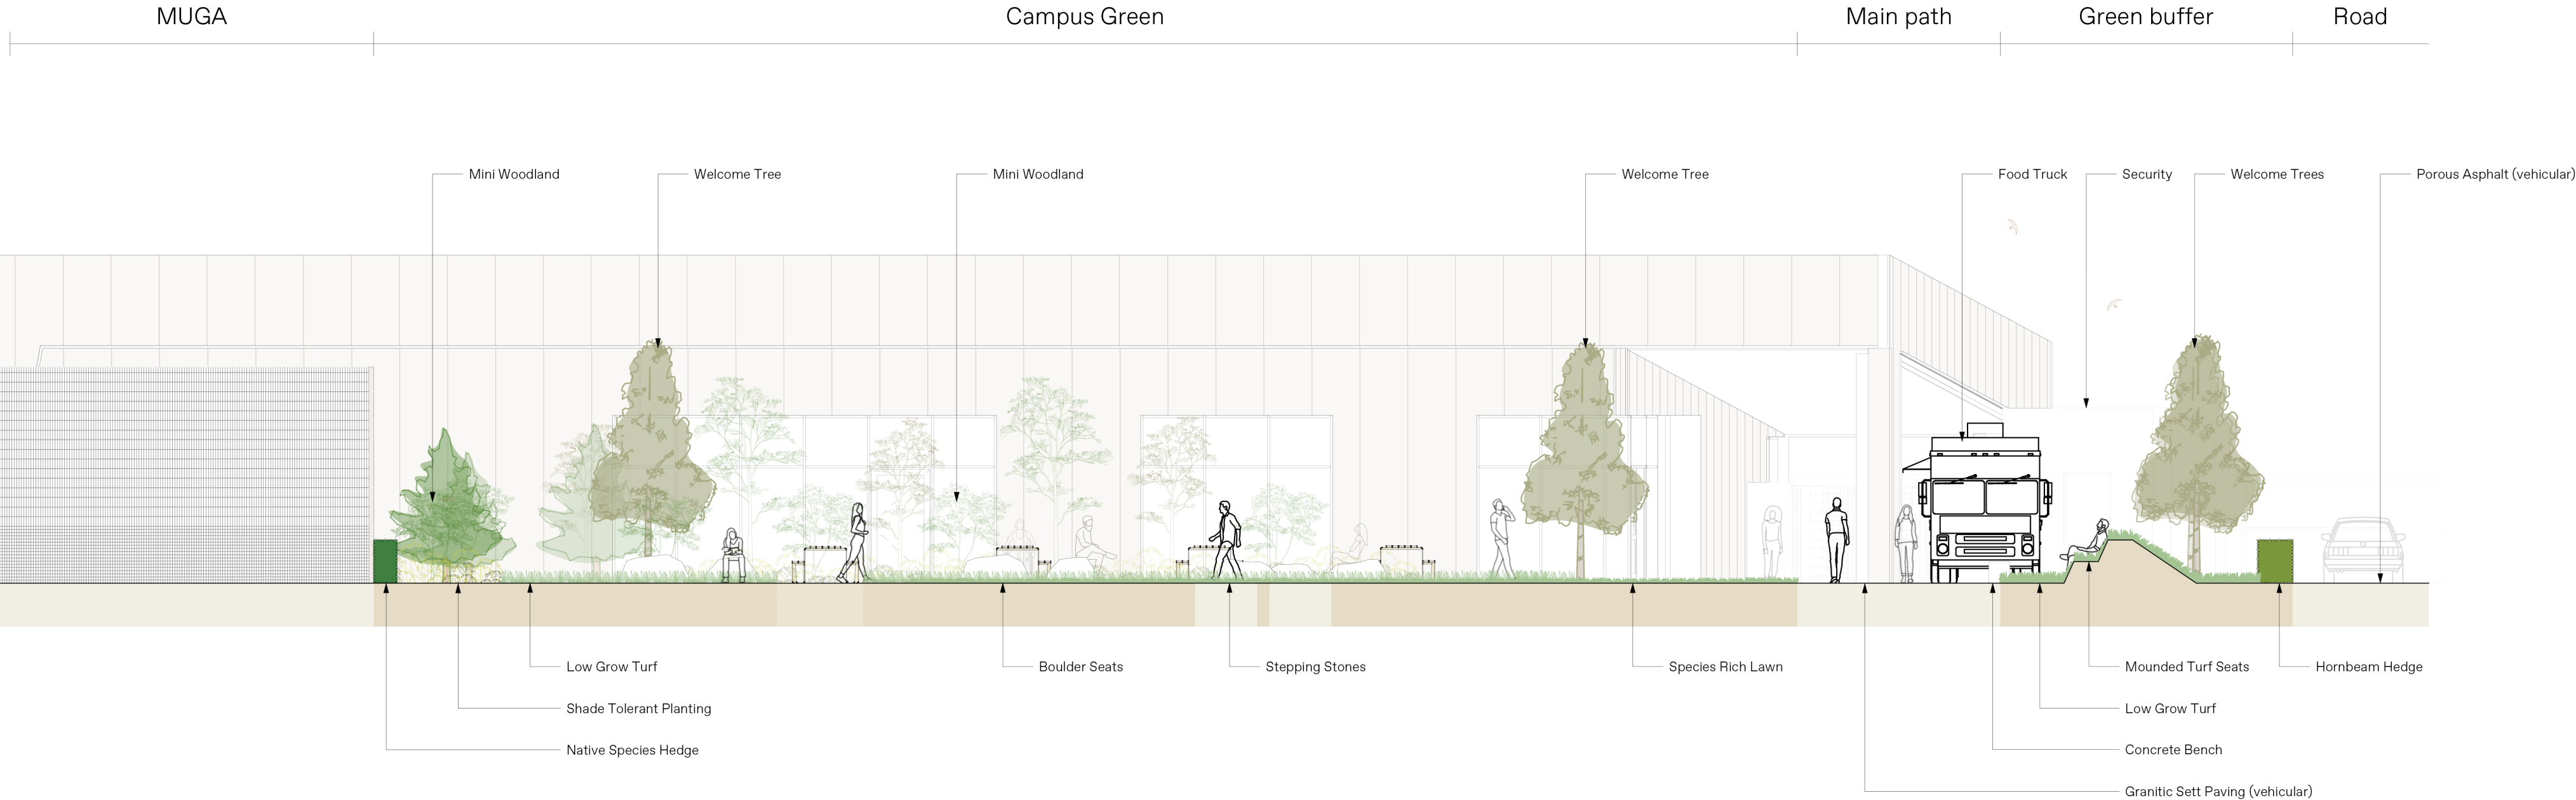


S01 Site Section South to North
5000 1:100 @ A1



S02 Site Section West to East
5000 1:100 @ A1

NOTES: Do not scale from this drawing; use figured dimensions only. The contractor must verify all dimensions before starting work. This drawing is for its intended purpose only and may not be copied or reproduced without written permission. All designs remain the copyright of CW Studio Ltd. Any discrepancies must be reported to the landscape architect before manufacture or construction. CW Studio Ltd is registered in England & Wales, No. 8054283.

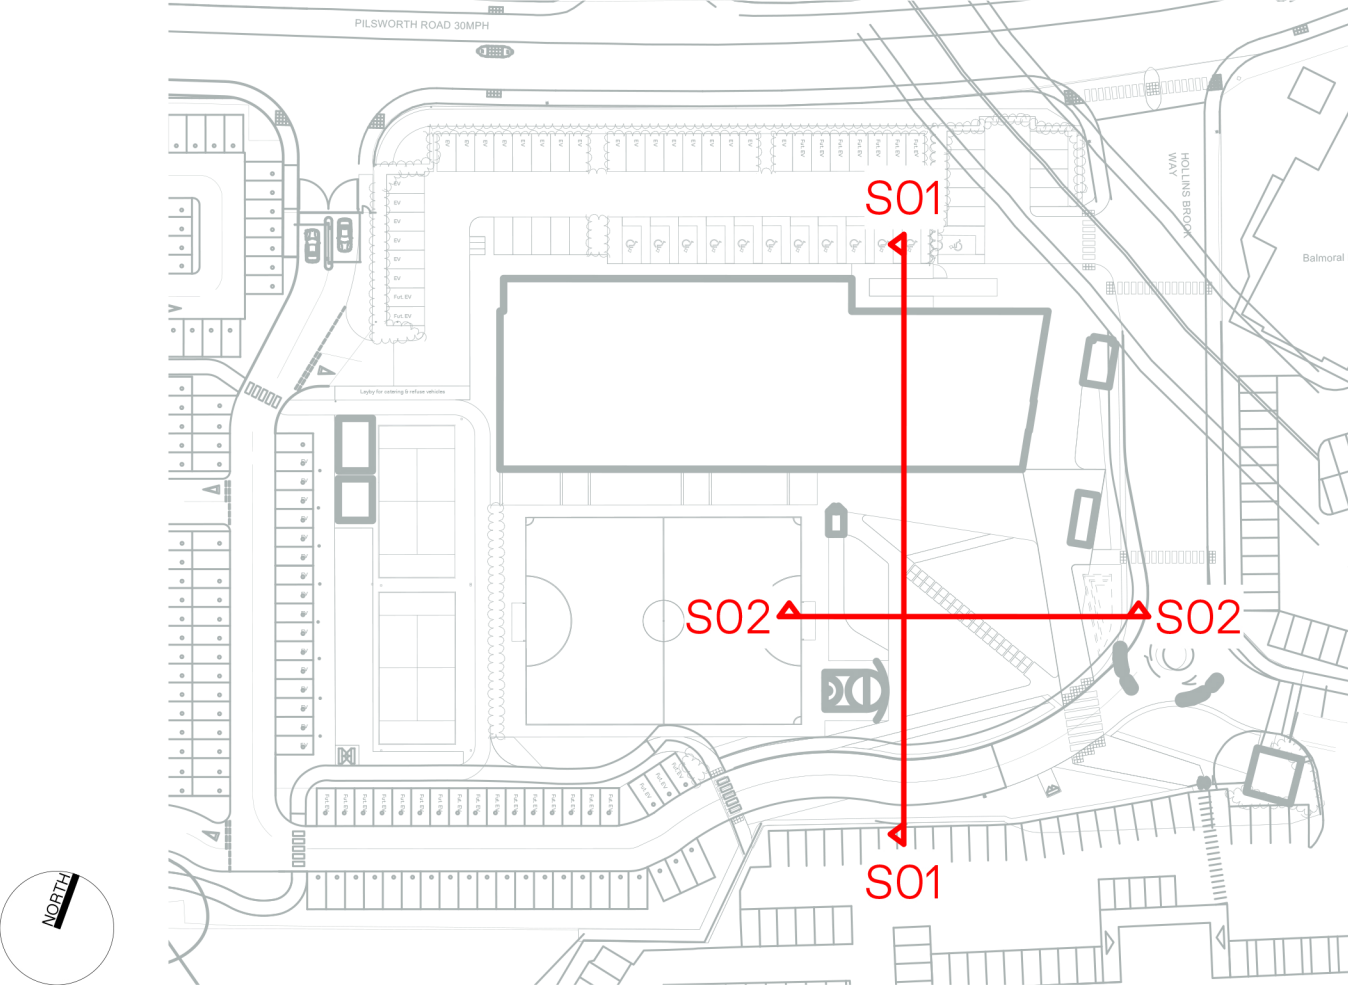

P01	Issue for Planning	03/12/2025
Rev	Description of changes	Date
CLIENT JD Sports		
PROJECT NAME JD Campus Pavilion		
DRAWING NAME Section & Elevations		
DRAWING NUMBER 2522-CWS-XX-XX-D-L-5000		REVISION P01
REASON FOR ISSUE Issue for Planning	WORK STAGE Stage 3	STATUS Planning
JOB NO. 2522	FIRST ISSUE 03/12/25	DRAWING SCALE As indicated @ A1
CW Studio Studio Nine 9 Stevenson Square Manchester, M1 1DB 0161 464 3895 / info@cwstudio.co.uk www.cwstudio.co.uk		

