


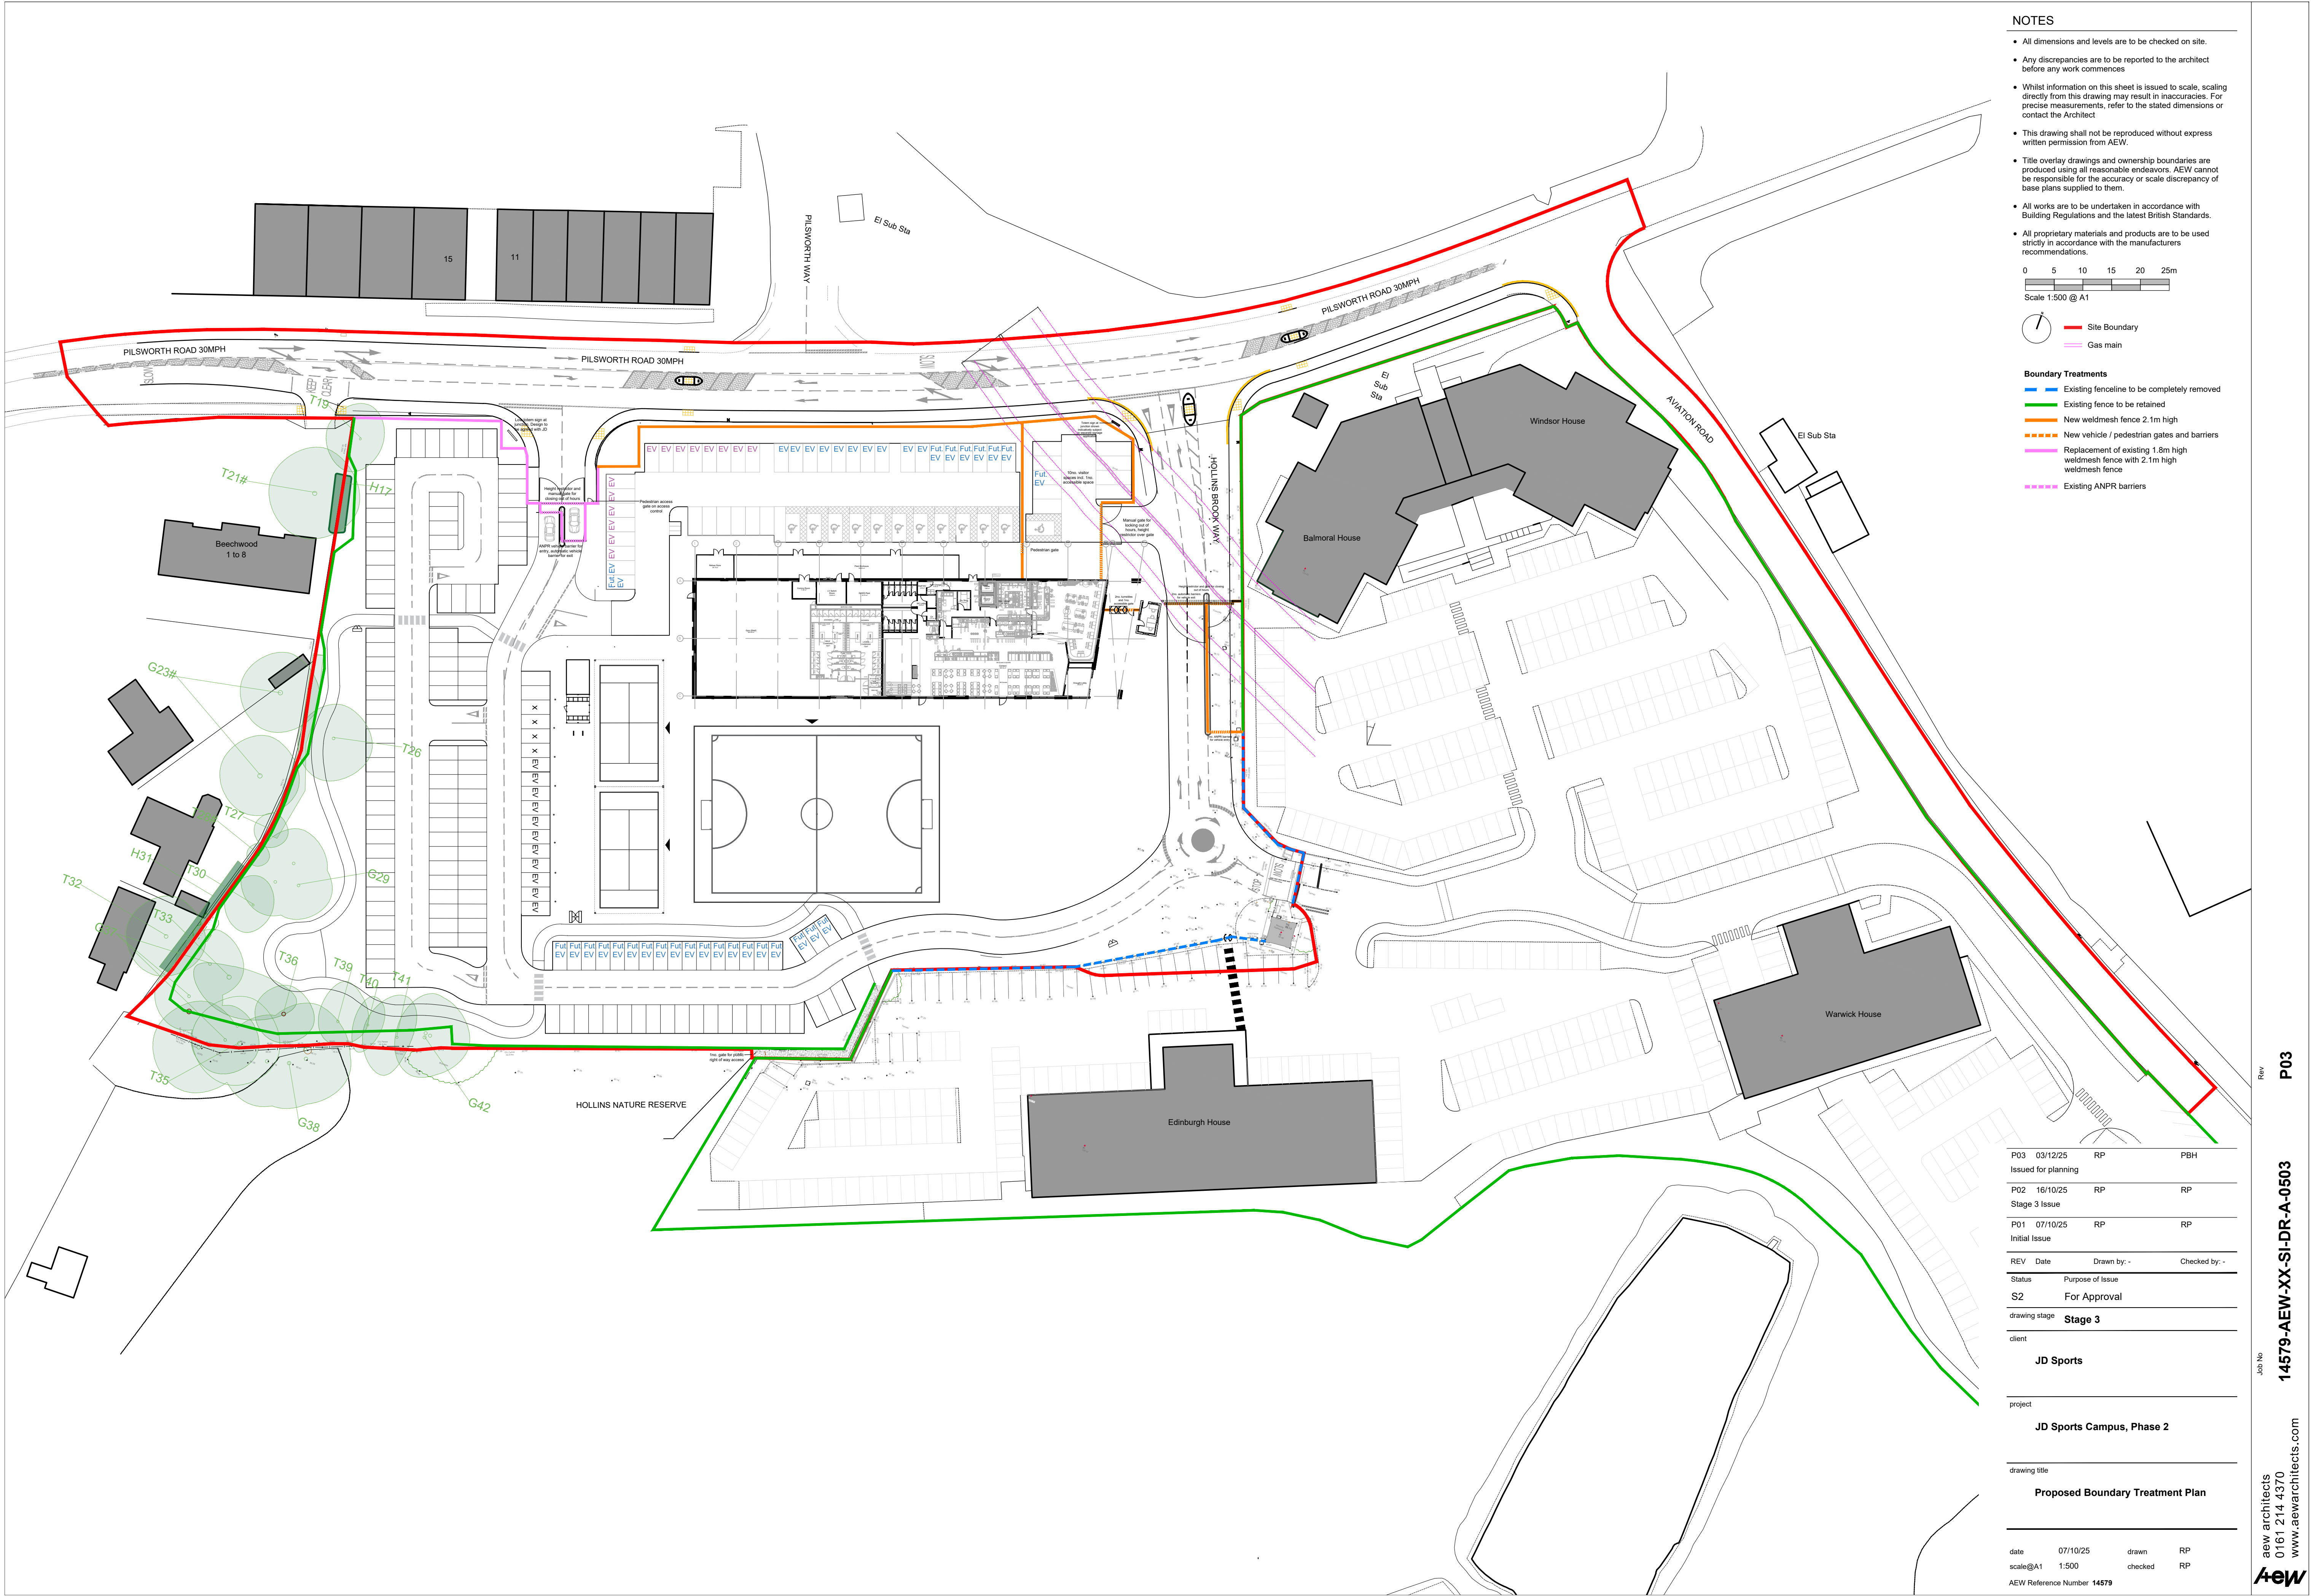

- NOTES**
- All dimensions and levels are to be checked on site.
 - Any discrepancies are to be reported to the architect before any work commences
 - Whilst information on this sheet is issued to scale, scaling directly from this drawing may result in inaccuracies. For precise measurements, refer to the stated dimensions or contact the Architect
 - This drawing shall not be reproduced without express written permission from AEW.
 - Title overlay drawings and ownership boundaries are produced using all reasonable endeavors. AEW cannot be responsible for the accuracy or scale discrepancy of base plans supplied to them.
 - All works are to be undertaken in accordance with Building Regulations and the latest British Standards.
 - All proprietary materials and products are to be used strictly in accordance with the manufacturers recommendations.

0 5 10 15 20 25m
Scale 1:500 @ A1

Site Boundary
 Gas main

Boundary Treatments

- Existing fenceline to be completely removed
- Existing fence to be retained
- New weldmesh fence 2.1m high
- New vehicle / pedestrian gates and barriers
- Replacement of existing 1.8m high weldmesh fence with 2.1m high weldmesh fence
- Existing ANPR barriers

P03	03/12/25	RP	PBH
Issued for planning			
P02	16/10/25	RP	RP
Stage 3 Issue			
P01	07/10/25	RP	RP
Initial Issue			
REV	Date	Drawn by: -	Checked by: -
Status	Purpose of Issue		
S2	For Approval		
Drawing stage	Stage 3		
Client			
JD Sports			
Project			
JD Sports Campus, Phase 2			
Drawing title			
Proposed Boundary Treatment Plan			
Date	07/10/25	drawn	RP
Scale@A1	1:500	checked	RP
AEW Reference Number 14579			