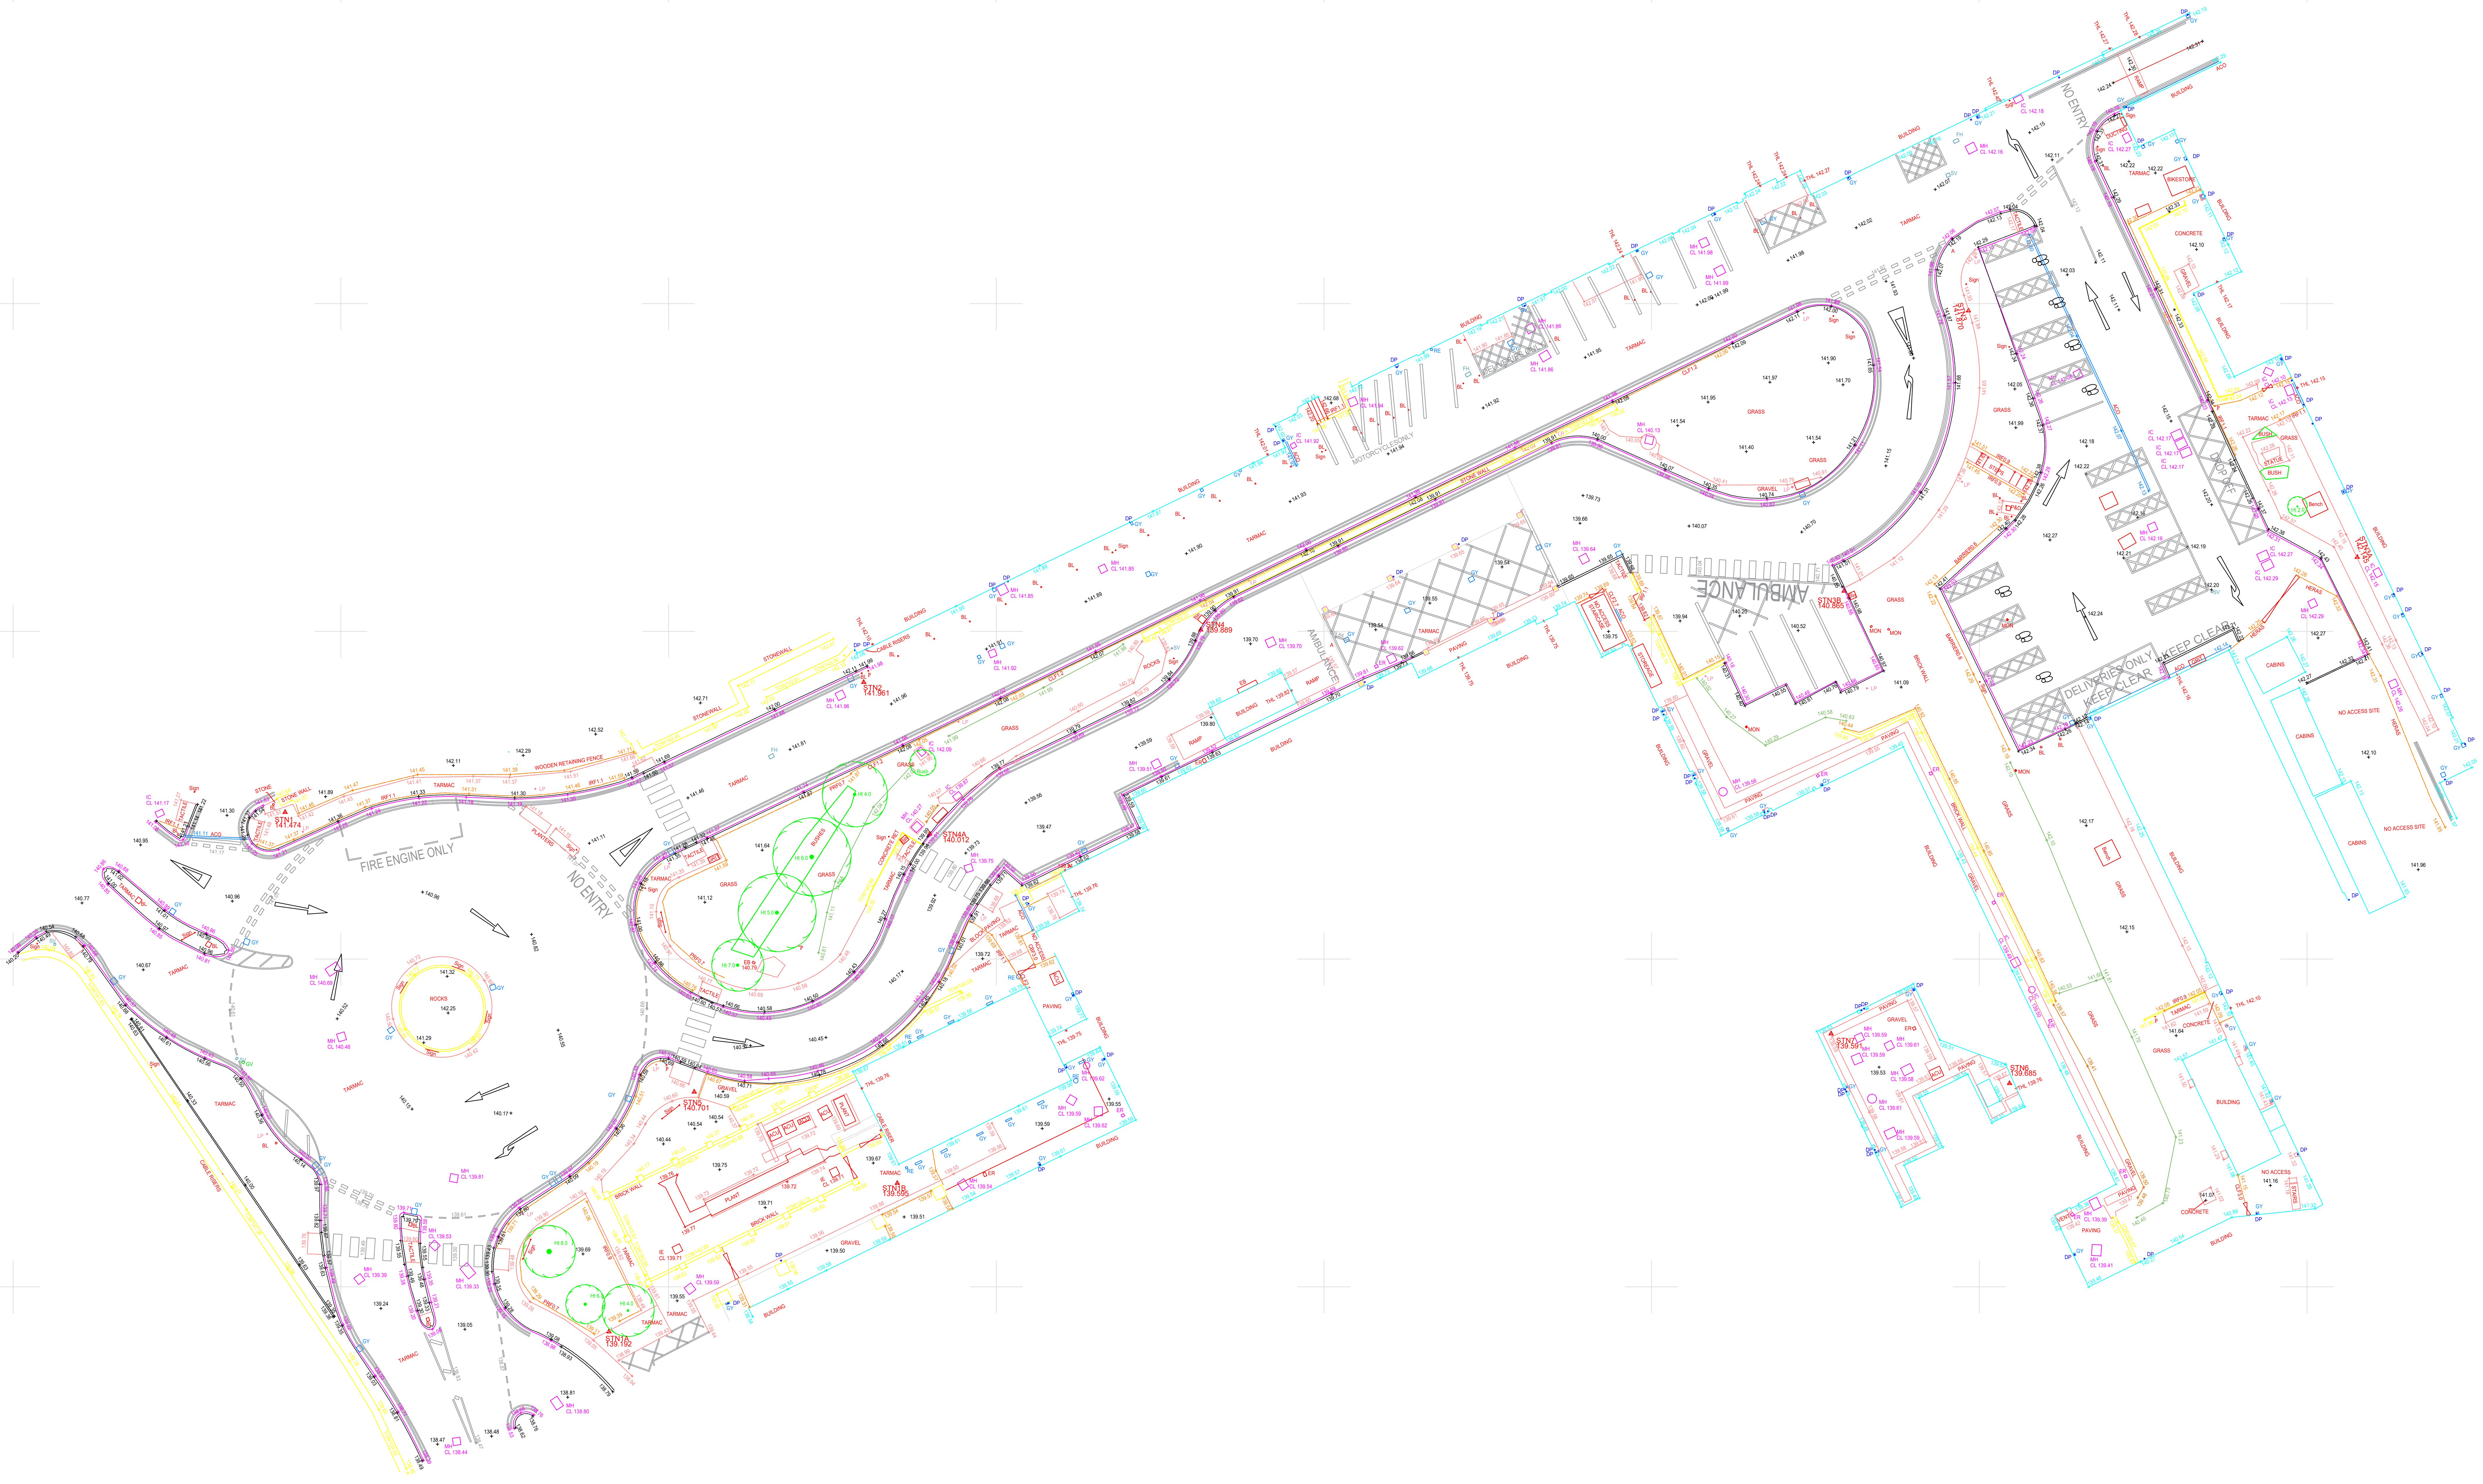

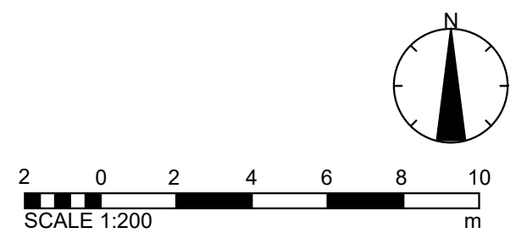

DISCLAIMER NOTES:

- THIS DOCUMENT IS COPYRIGHT OF RIDGE AND MUST BE TREATED AS CONFIDENTIAL
- THIS DOCUMENT MUST NOT BE ALTERED, REPRODUCED, OR DISTRIBUTED WITHOUT PRIOR WRITTEN CONSENT OF RIDGE
- RIDGE ACCEPTS NO RESPONSIBILITY FOR ANY DISCREPANCIES ARISING DUE TO RIDGES INFORMATION BEING ALTERED BY OTHERS
- ANY DISCREPANCY MUST BE REPORTED TO RIDGE
- DO NOT SCALE THIS DOCUMENT - USE FIGURED DIMENSIONS ONLY
- ALL DIMENSIONS MUST BE CHECKED ON SITE PRIOR TO COMMENCEMENT OF ANY RELATED WORKS
- THIS DOCUMENT MUST BE READ IN CONJUNCTION WITH ALL SUPPORTING DOCUMENTS PRODUCED BY RIDGE AND OTHER PROJECT DISCIPLINES
- RIDGE ACCEPTS NO RESPONSIBILITY OR LIABILITY FOR THE ACCURACY OF BACKGROUND INFORMATION PRODUCED BY THIRD PARTIES THAT MAY BE REPRODUCED OR RELIED UPON IN THIS DOCUMENT
- USERS OF THIS DOCUMENT ARE RESPONSIBLE FOR CHECKING WHICH REVISION IS CURRENT
- THE DOCUMENT STATUS "INFORMATION" OR "PRELIMINARY", INDICATES THAT THIS DRAWING IS FOR REFERENCE PURPOSES ONLY - RIDGE WILL ACCEPT NO RESPONSIBILITY FOR THE COMPLETENESS OF INFORMATION UNDER THIS STATUS
- THIS DOCUMENT HAS BEEN PROVIDED AT A SUITABLE SCALE AND ACCURACY IN LINE WITH THE "MEASURED SURVEYS OF LAND, BUILDINGS & UTILITIES RICS GUIDANCE NOTE 3RD EDITION (2014) AS SPECIFIED. RIDGE ACCEPTS NO LIABILITY FOR ANY INACCURACIES OF THE DATA PROVIDED BEYOND THE SPECIFIED SCALE OR ACCURACY.
- RIDGE ACCEPTS NO RESPONSIBILITY FOR ANY INACCURACIES OCCURRED BY OBSCURED AND OR INACCESSIBLE AREAS AT THE TIME OF SURVEY.
- THE SURVEY UNDERTAKEN IS NONINTRUSIVE AND ALL OBSERVATIONS / MEASUREMENT ARE TAKEN TO THE VISIBLE FACES AND OR FINISHES. AS SUCH, RIDGE ACCEPTS NO RESPONSIBILITY FOR ANY DISCREPANCIES, VARIATIONS, OR INACCURACIES AS A RESULT.
- ALL DIMENSIONS AND COORDINATES ARE QUOTED IN MILLIMETRES
- STRUCTURAL / MEP ELEMENTS WITHIN THIS DOCUMENT ARE FOR GRAPHICAL AND SYMBOLIC REPRESENTATION ONLY AND SHOULD NOT BE USED FOR ANY SIZING OR CALCULATIONS. WHERE POSSIBLE SUITABLE SIZES HAVE BEEN SELECTED FROM UK STANDARDS HOWEVER THIS SIZING SHOULD BE TREATED AS INDICATIVE ONLY. A FULL STRUCTURAL / MEP SURVEY SHOULD BE CARRIED OUT BY A SUITABLY QUALIFIED ENGINEER FOR DETAILED SIZING.
- THIS DOCUMENT HAS BEEN ORIENTATED TO THE OS (ORDNANCE SURVEY) NATIONAL GRID (OSTN36) DERIVED BY MULTIPLE GNSS (GLOBAL NAVIGATIONAL SATELLITE SYSTEM) (OSTN15) OBSERVATIONS OVER AN EXTENDED PERIOD AND ADJUSTED TO A LOCAL GRID. THIS SITE HAS BEEN CENTRED ON STN "X" AND A SCALE FACTOR OF 1.0 HAS BEEN APPLIED.
- ALL MEP ELEMENTS AND FIRE RELATED ASSETS WITHIN THIS DOCUMENT ARE FROM A VISUAL, NON-INTRUSIVE INSPECTION ONLY. RIDGE ACCEPTS NO LIABILITY FOR ANY INACCURACIES IN IDENTIFICATION OF THESE ITEMS. A FULL MEP / FIRE ENGINEER SURVEY SHOULD BE CARRIED OUT BY A SUITABLY QUALIFIED ENGINEER FOR DETAILS AND CONFIRMATION.

DRAWING NOTES:

SURVEYED BY: DI SURVEY DATE: 22/05/25 - 28/05/25

COORDINATES: OS DATUM: OS DATUM

SURVEY STATIONS

Name	Easting	Northing	Height
STN1	383095.744	411611.205	141.474
STN1A	383120.446	411571.580	139.192
STN1B	383142.453	411582.909	139.595
STN2	383139.886	411621.119	141.961
STN3	383224.167	411649.461	141.870
STN3A	383253.834	411630.663	142.145
STN3B	383214.680	411628.081	140.865
STN3C	383242.253	411581.965	141.075
STN4	383165.598	411625.122	139.889
STN4A	383144.924	411609.563	140.012
STN5	383126.958	411589.870	140.701
STN6	383227.306	411590.524	139.685

LEGEND

- BOTTOM OF KERB
- BUILDING CANOPY *(OVERHEAD)*
- BUILDING OUTLINE
- CHANGE IN SURFACE
- CHANNEL
- CONTOUR
- DROP KERB
- FENCE *(SEE FENCE ABBREVIATIONS)*
- GATE / DOOR / OPENING
- GROUND DRAINAGE
- OVERHEAD CABLES
- SPOT LEVELS
- STEPS *(UP DIRECTIONAL ARROW)*
- SURVEY CONTROL STATION
- TOP OF KERB
- TREE *(DRAWN TO SCALE)*
- SAPLING (TREE)
- VEGETATION
- WALL

GENERAL ABBREVIATIONS

ACU	AIR CONDITIONING UNIT
AV	AIR VAVLE
BIN	LITTER BIN
BO	BOLLARD
BS	BUS STOP
BT	BT INSPECTION COVER
CATV	CABLE TV COVER
CL	COVER LEVEL
DP	DOWNPIPE
EB	ELECTRIC BOX
EP	ELECTRICITY POLE
ER	EARTH ROD
FFL	FINISHED FLOOR LEVEL
FH	FIRE HYDRANT
GP	GATE POST
GV	GAS VALVE
GY	GULLY
IC	INSPECTION COVER
IL	INVERT LEVEL
JB	JUNCTION BOX
KO	KERB OUTLET
LP	LAMP POST
MH	MANHOLE
MK	MARKER POST
RE	RODDING EYE
RS	ROAD SIGN
SP	SIGN POST
STN	SURVEY CONTROL STATION
SV	STOP COCK / VALVE
TL	TRAFFIC LIGHT
TOW	TOP OF WALL
TP	TELEGRAPH POLE
VP	VENT PIPE
VCP	VEHICLE CHARGE POINT
WTL	WATER LEVEL
WM	WATER METER

FENCE ABBREVIATIONS

AB	ARMCO BARRIER
CBF	CLOSE BOARDED FENCE
CLF	CHAIN LINK FENCE
IRF	IRON & RAIL FENCE
PF	PANEL FENCE
PRF	POST & RAIL FENCE
PWF	POST & WIRE FENCE
WM	WIRE MESH FENCE

REV	DESCRIPTION	DATE	BY	CHKD
P01	ISSUED FOR INFORMTION	04/06/2025	DI	DR

ORIGINATOR: www.ridge.co.uk

RIDGE

RIDGE PROJECT NO: 5027299

CLIENT:

Northen Care Alliance

IN ASSOCIATION WITH:

PROJECT:

Fairfield General Hospital
Rochdale Old Road
Bury, BL9 7TD

TITLE:

Topographic Survey

DRAWN BY: DI CHECKED BY: DR APPROVED BY: DR

SCALE: 1:200 @A0 DATE: 04/06/2025

STATUS: S2 DESCRIPTION: SUITABLE FOR INFORMATION

DRAWING NO:

PROJECT:	ORG:	FUNCTION:	SPATIAL:	FORM:	DISC:	NUMBER:	REV:
5027299	RDG	XX	ST	D	GS	00000	P01