



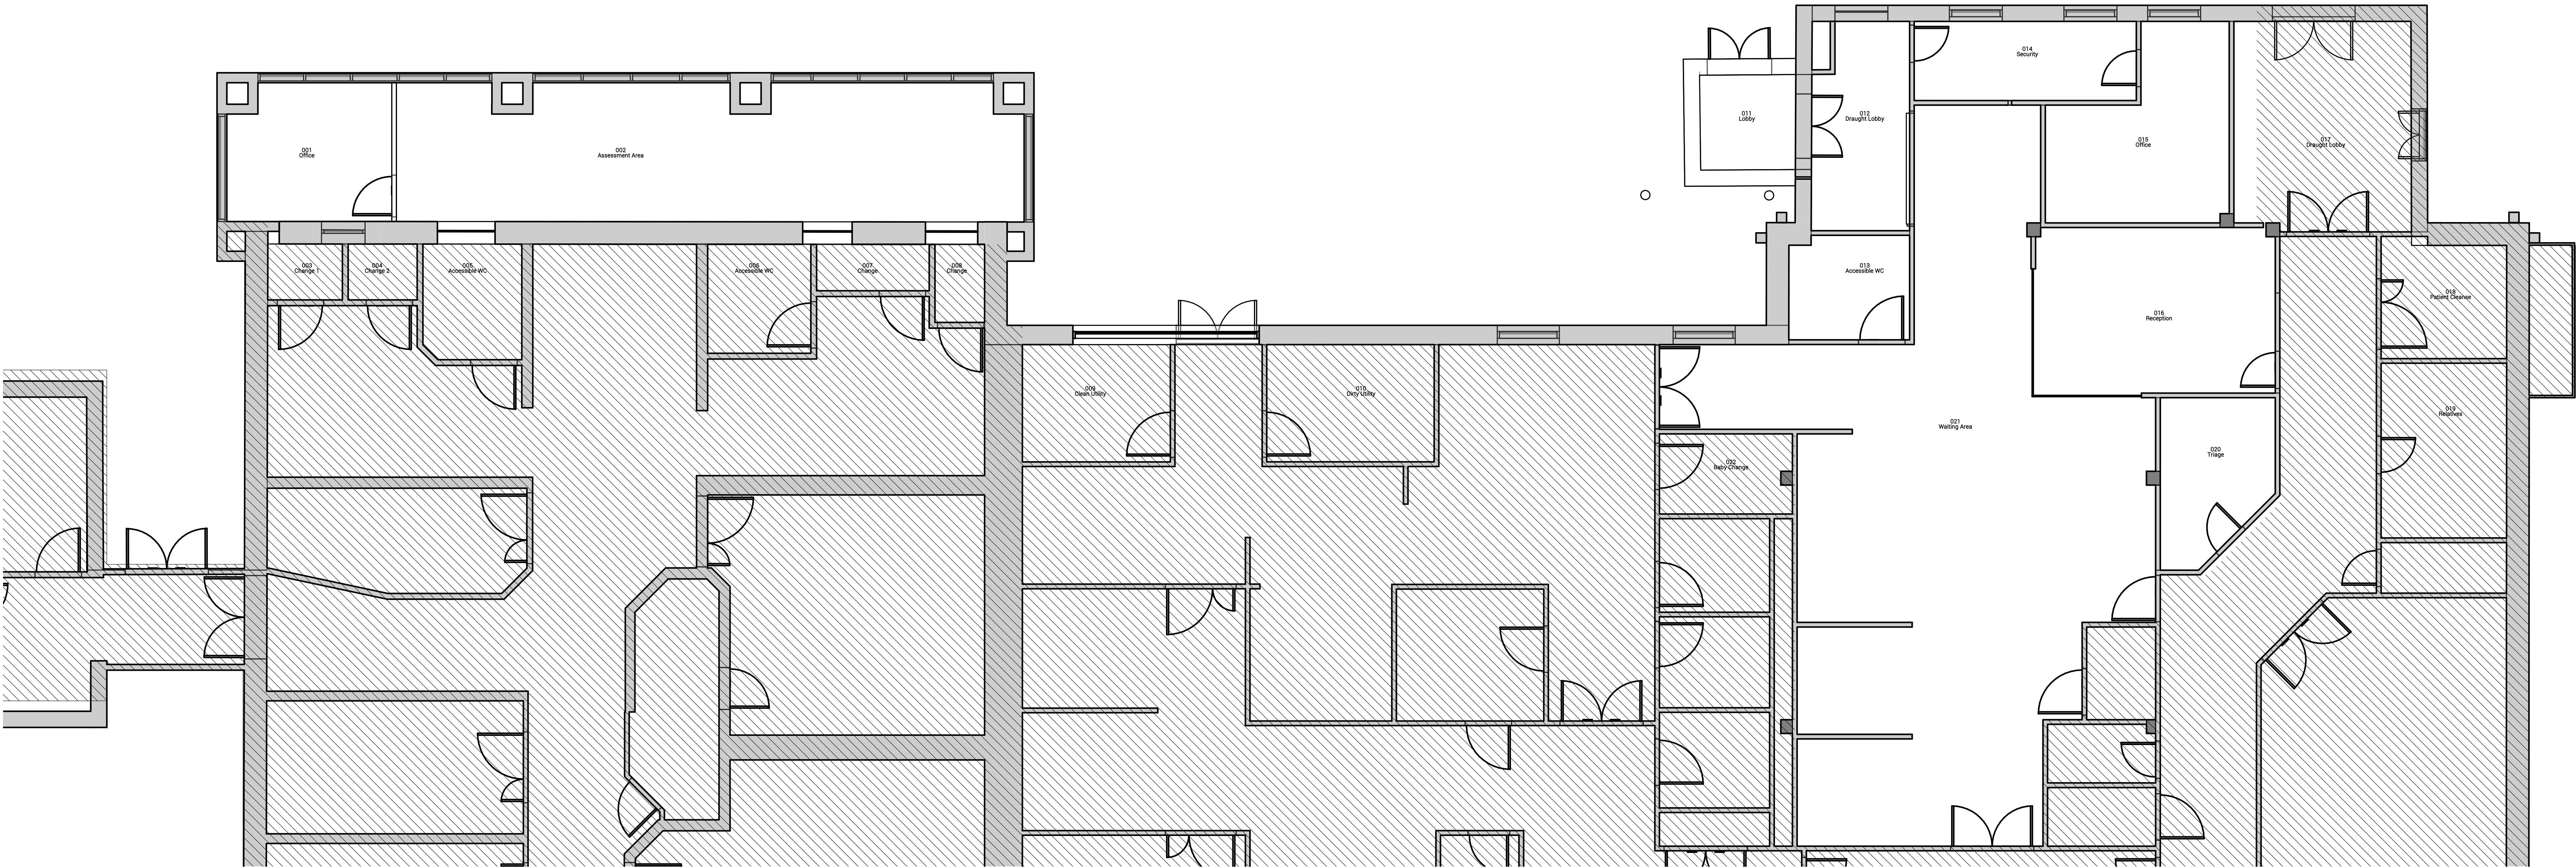

Phase 1 - Existing Ground Floor Plan

1/50

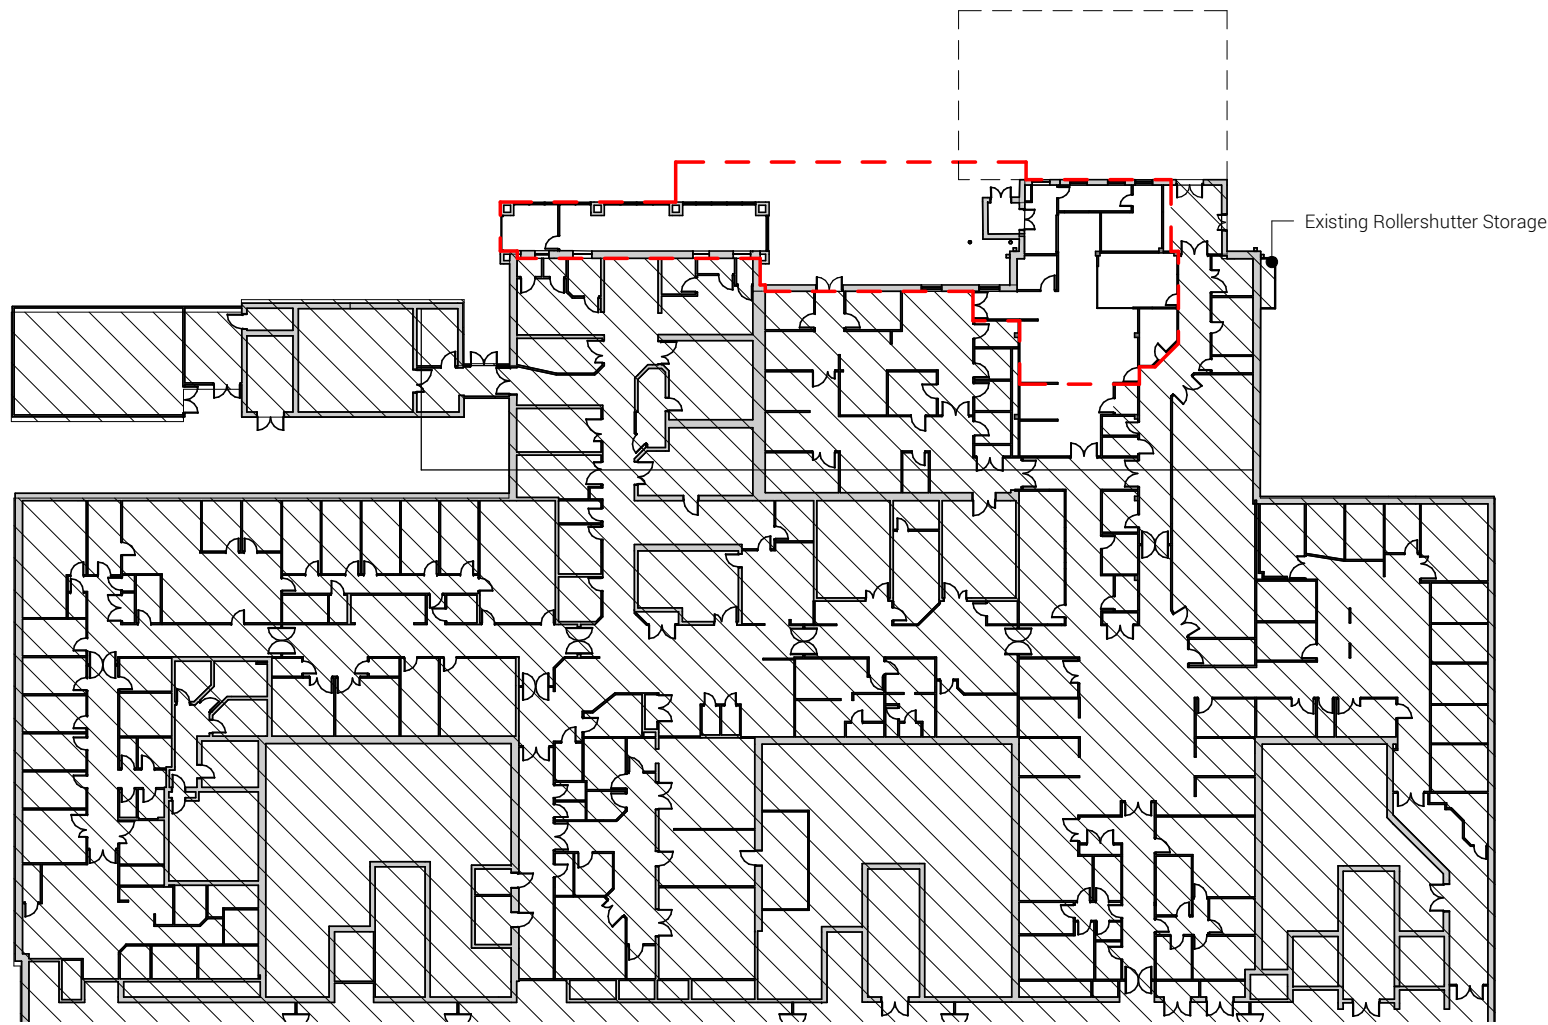

Phase 1 - Contextual Existing Ground Floor Plan

1/50

GENERAL NOTES: DAY Architectural Ltd accepts no responsibility for any costs, losses or claims whatsoever arising from these drawings, specifications and related documents unless there is full compliance with the Client or any unauthorised user of the following: 1. All boundaries, dimensions and levels are to be checked on site before construction and any discrepancies reported to the Architect / Designer. 2. Partial Service: Any discrepancies with site or other information is to be advised to the Architect / Designer and direction and / or approval is to be sought before the implementation of the detail. 3. Block and site plans are reproduced under license from the Ordnance Survey. 4. Do not scale the drawing. 5. For the purpose of coordination, all relevant parties must check this information prior to implementation and report any discrepancies to the Architect / Designer.				CLIENT Northern Care Alliance NHS Group		DRAWING Existing Ground Floor Plan		 DAY Architectural Ltd. Studio 1, Lancaster Buildings 177 Queensgate, Manchester, M3 2BW T: 0161 834 5703 W: www.day-architectural.com
C Issued for Planning B Stage 3 issue. A Issued for Information				28.02.23 30.11.22 09.08.22		SU HA HG		
REV DESCRIPTION				DATE		REV BY		
PROJECT ED Reconfiguration, Fairfield General Hospital				PROJECT 137022		CLIENT REF NCA		
				ORIGIN DAY		VOLUME XX		
						LEVEL 00		
						TYPE DR		
						ROLE A		
						NUMBER 030001		
						REVISION C		
				SUITABILITY PLANNING				