


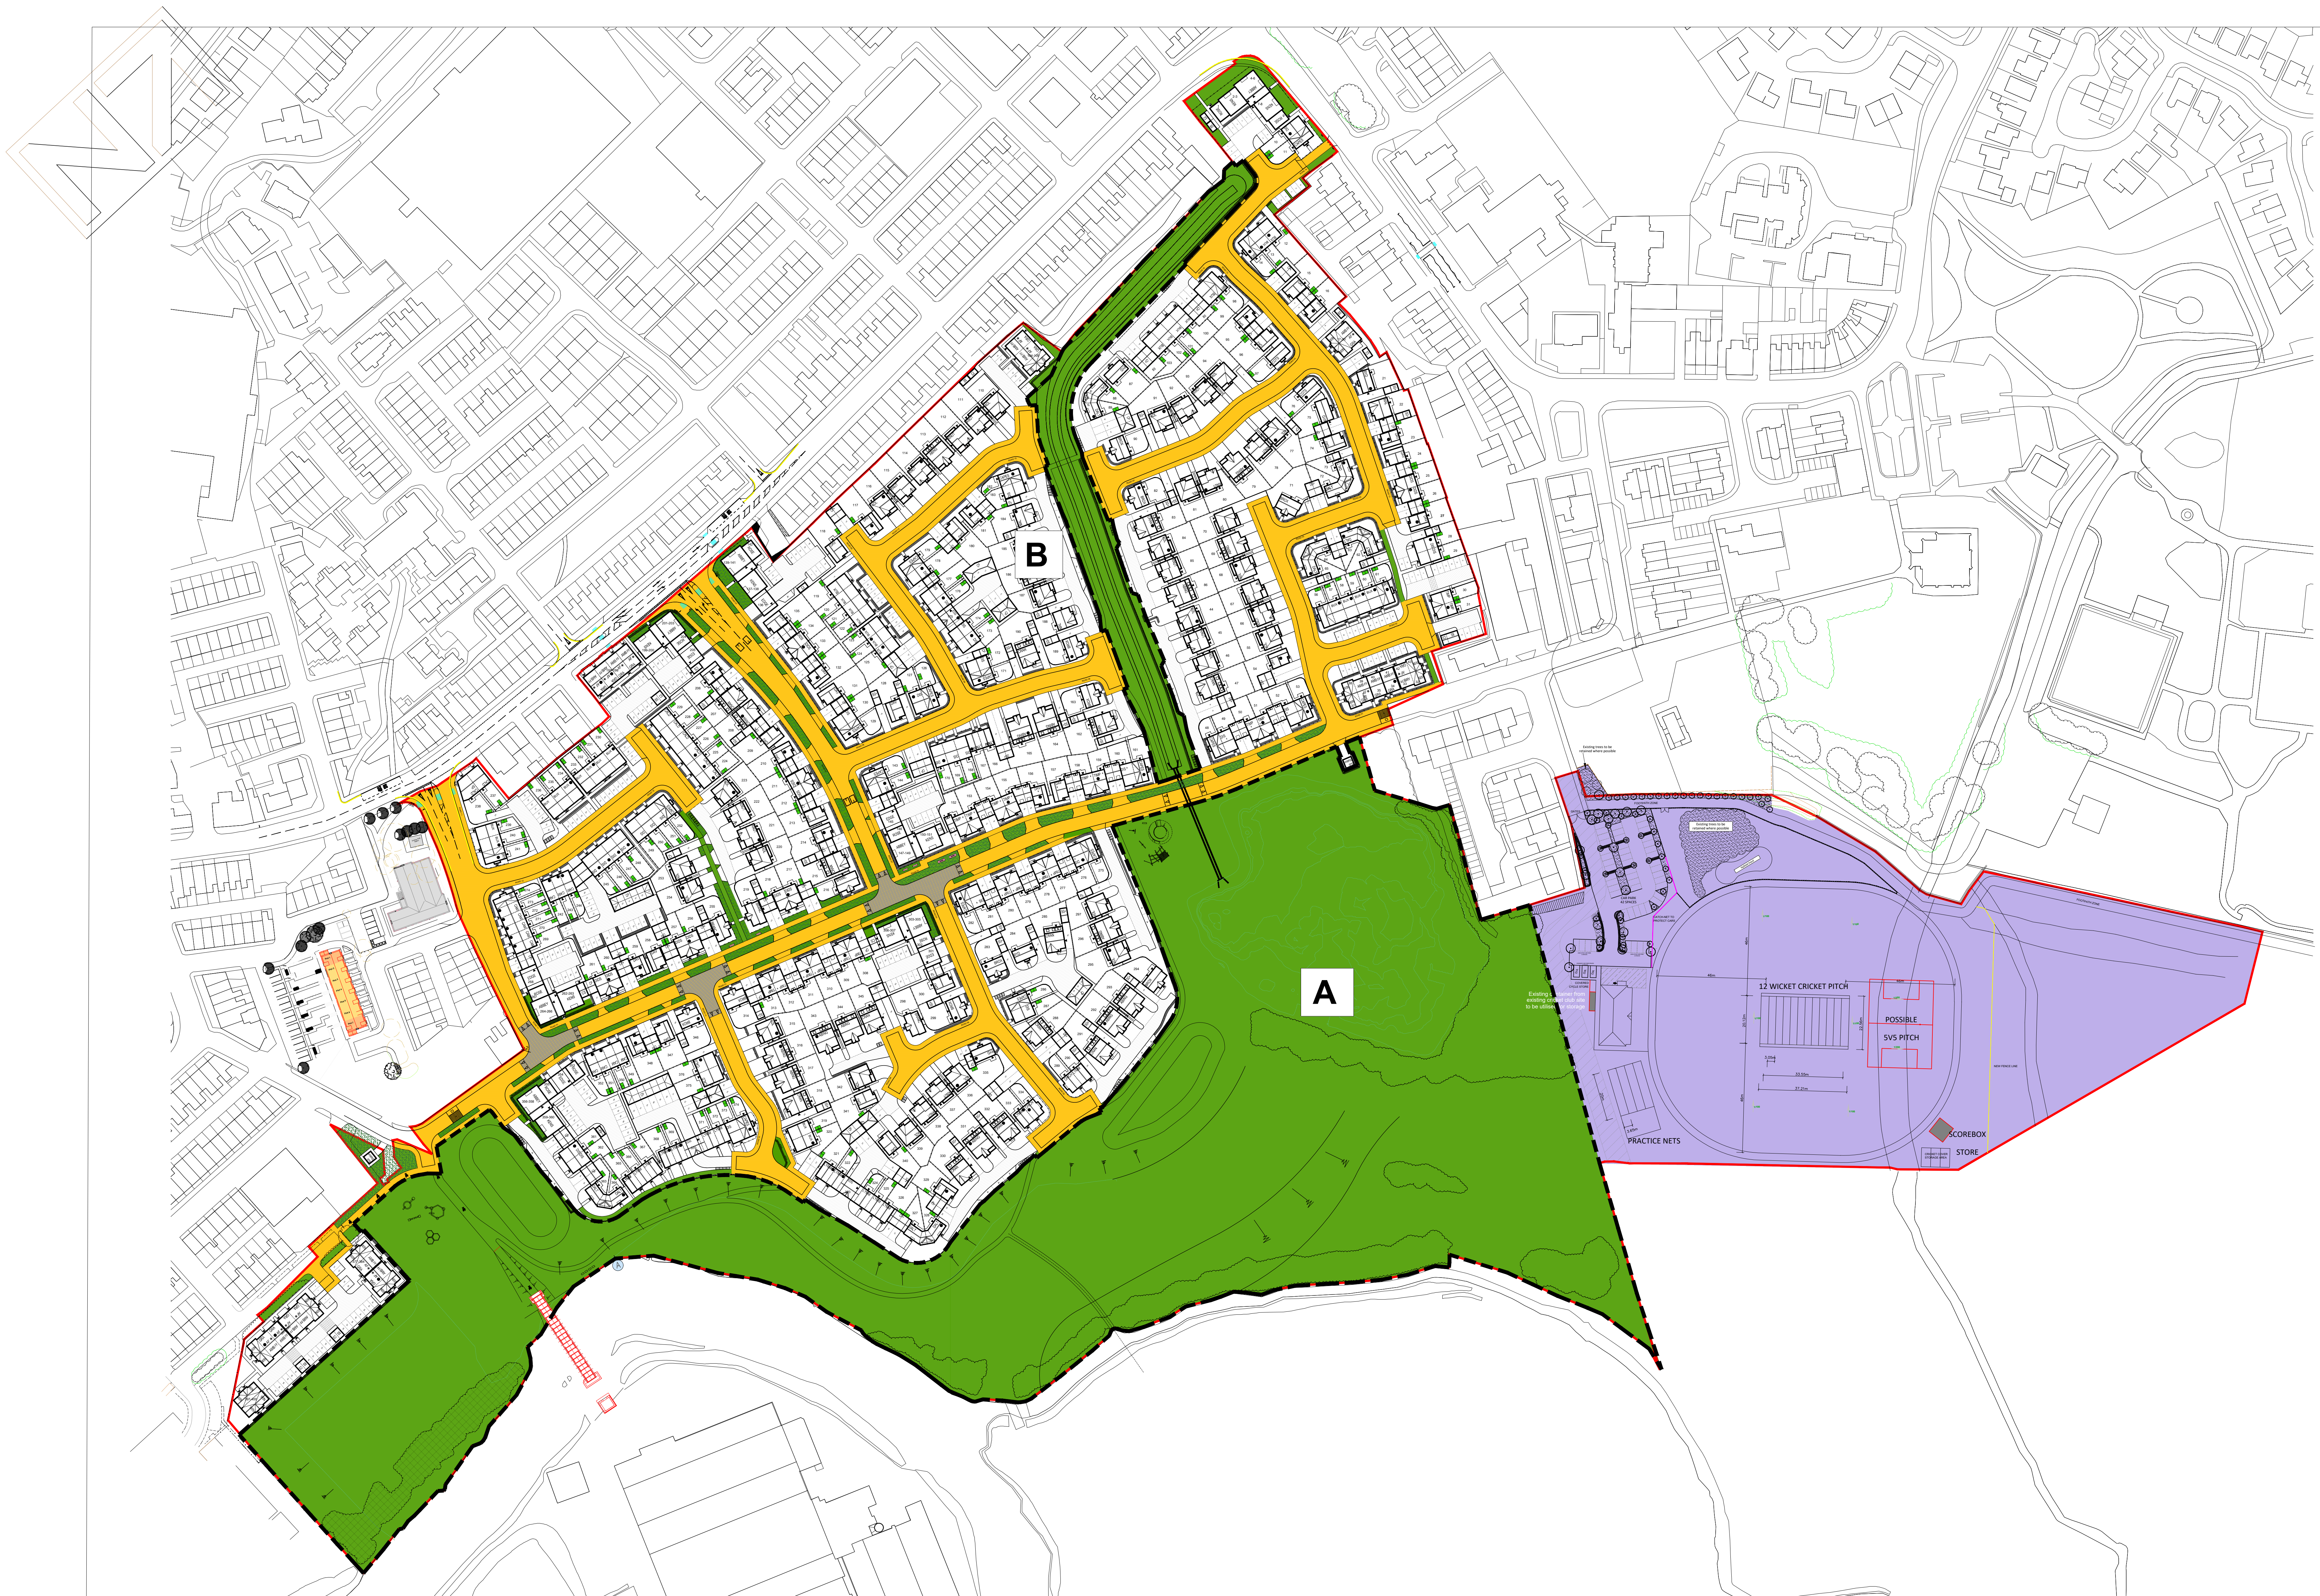

KEY

ADOPTABLE HIGHWAY

PUBLIC OPEN SPACE/MANAGEMENT COMPANY AREAS

A Area A - 15.58 Acres - 6.30 Hectares

B Area B - 1.17 Acres - 0.47 Hectares

CRICKET CLUB AREA

8.37 Acres - 3.39 Hectares

G	UPDATED TO MATCH REVISION P LAYOUT	21.01.25	CW
F	UPDATED TO MATCH REVISION LAYOUT	22.10.24	CW
E	UPDATED TO MATCH REVISION LAYOUT	11.09.24	CW
D	UPDATED TO MATCH REVISION G LAYOUT	10.07.24	CW
C	UPDATED TO ADD CRICKET CLUB AREA	07.12.23	CW
B	UPDATED TO MATCH REV A LAYOUT	27.09.23	CW
A	UPDATED TO MATCH 14.03.23 LAYOUT	03.07.23	CW
REV	DESCRIPTION	DATE	INT

Morris Homes (North) Limited
Morland House
Altrincham Road
Wilmslow
Cheshire SK9 5NW
Tel: (01625) 544 444
Fax: (0845) 833 1845

Job Title
EAST LANCS PAPER MILL
RADCLIFFE

Dwg. Title
ADOPTABLE HIGHWAY
& MANAGEMENT PLAN

date	drawn	checked	scale	dwg no	rev
19.07.22	CW		1:1000 @ A0	AMA001/P/004	G