


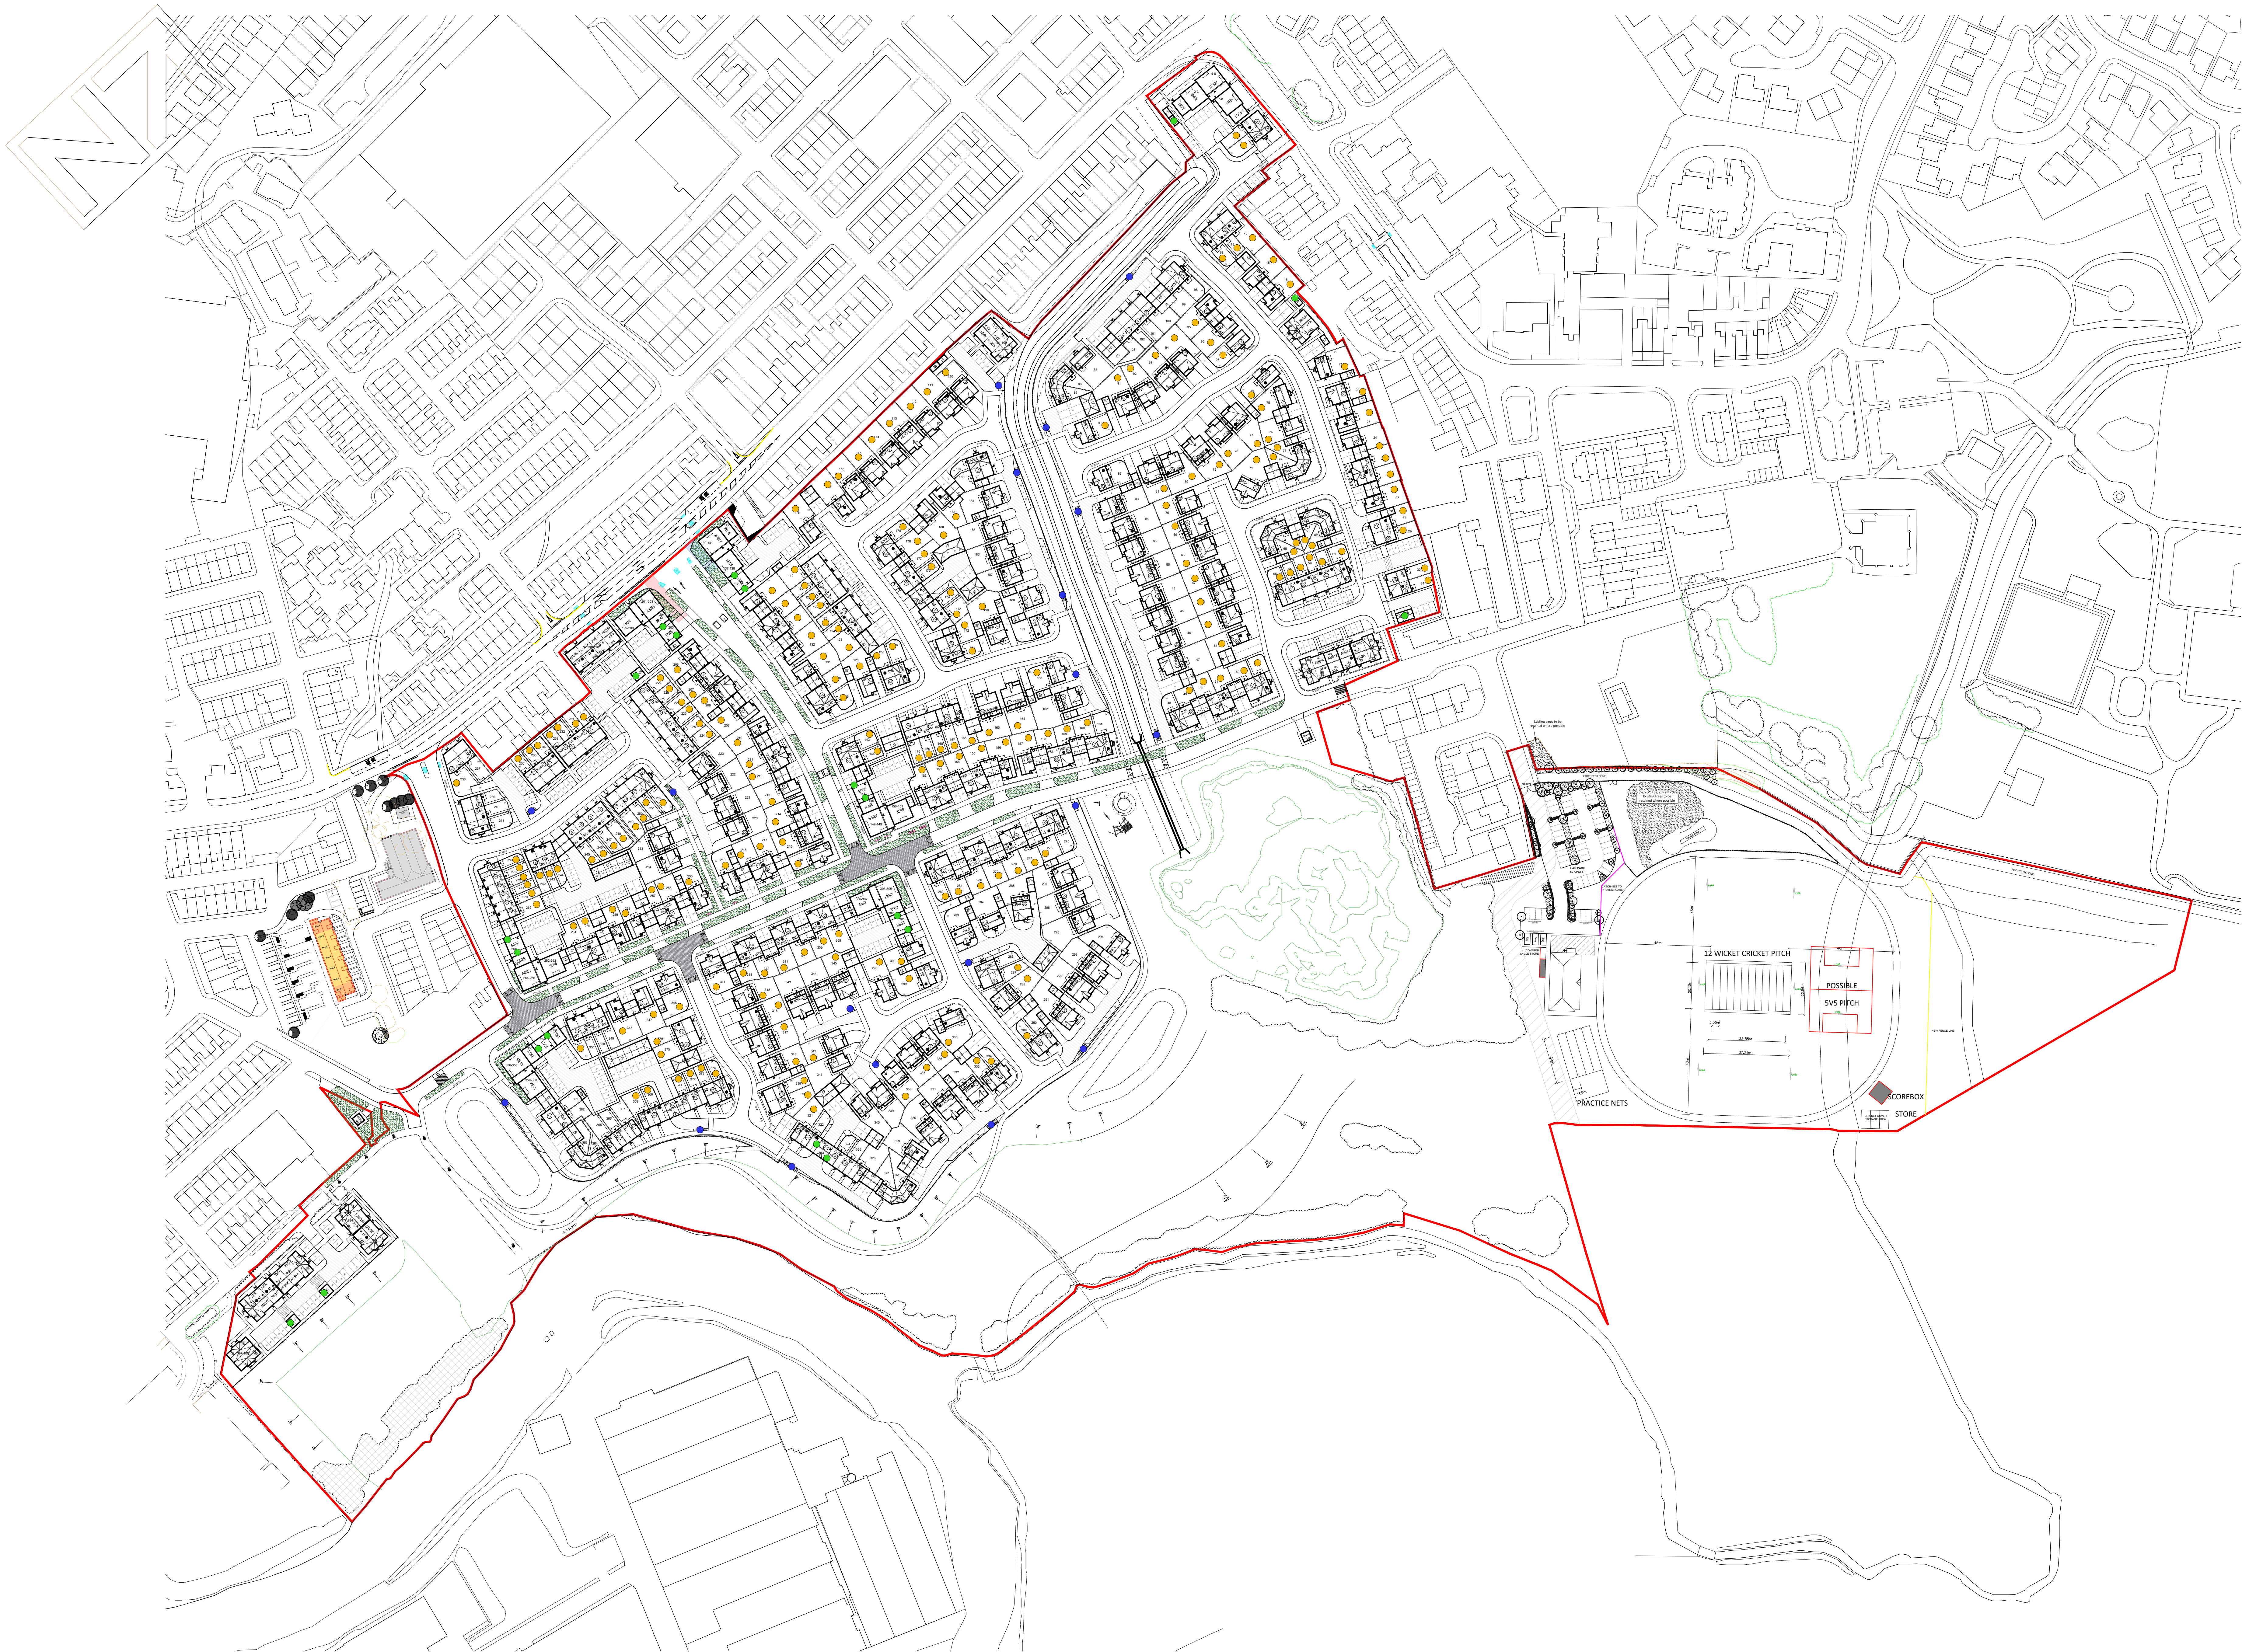

- LEGEND
- REFUSE TO BE STORED IN GARDEN AND BROUGHT TO THE FRONT ON COLLECTION DAYS
 - BIN COLLECTION AREA ON PRIVATE DRIVES
 - BIN STORE COLLECTED BY MANAGEMENT COMPANY

REV	DESCRIPTION	DATE	INIT
B	UPDATED TO SUIT PLANNING LAYOUT REVISION P	21.01.25	CW
A	UPDATED TO SUIT PLANNING LAYOUT REVISION L	24.10.24	CW

Morris Homes (North) Limited
Morland House
Altrincham Road
Wilmslow
Cheshire SK9 5NW
Tel: (01625) 544 444
Fax: (0845) 833 1845

Job Title
**EAST LANCS PAPER MILL
RADCLIFFE**

Dwg Title
**REFUSE COLLECTION
STRATEGY DRAWING**

date	drawn	checked	scale	dwg no	rev
13.11.23			1:1000 @ A0	PL0-RCS-01	B