


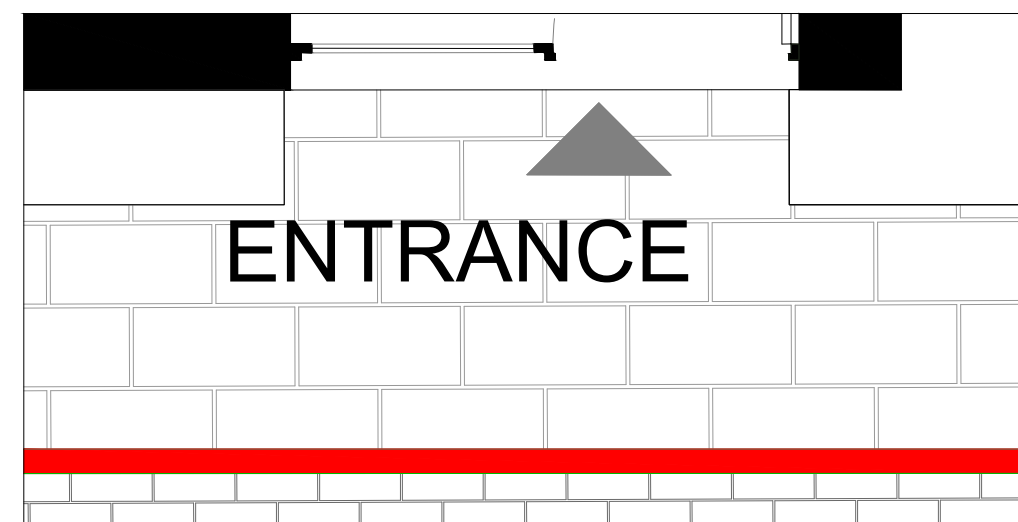


ENTRANCE

Front Entrance & Front Pathway

Concrete paving slabs, supplied R/L x R/W laid rigidly with max 10mm joints. Concrete to be UK sourced, to have low amount of kg CO2/m2 and to be SUDS compliant.



Indicative image

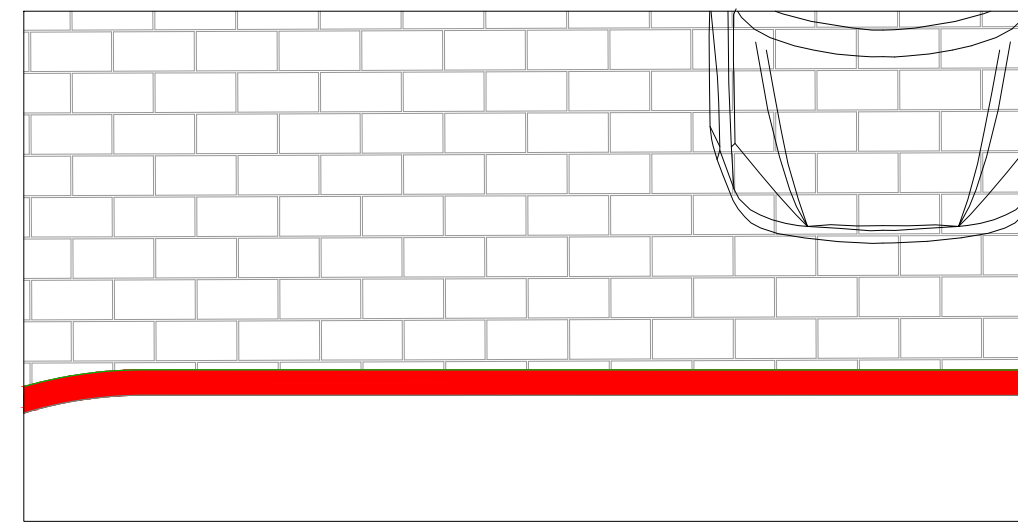


Driveway

Concrete paving setts, supplied set length x set width, laid rigidly with max 10mm joints. Concrete to be UK sourced, to have low amount of kg CO2/m2 and to be SUDS compliant.



Indicative image

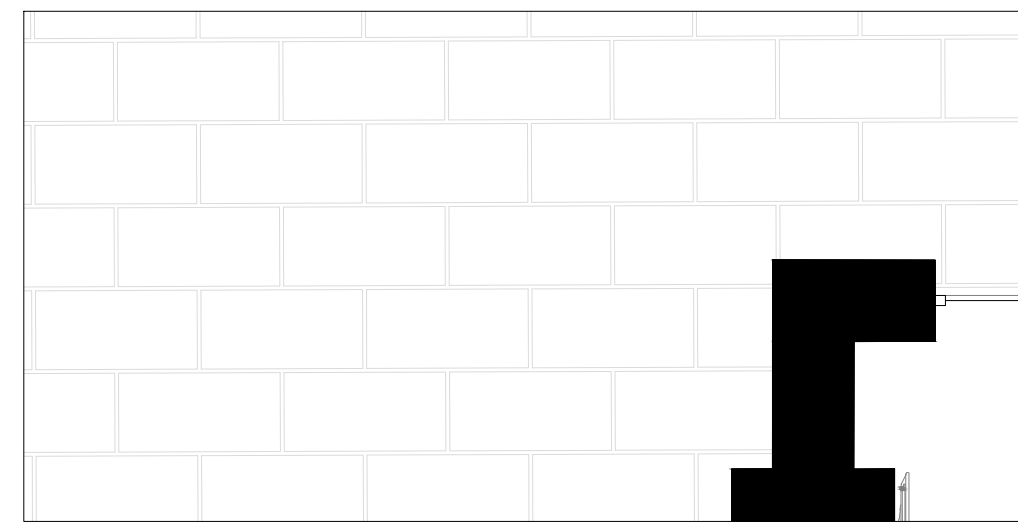

Patio

Granite paving slabs supplied R/L x R/W, laid rigidly with max 10mm joints. Granite to be European sourced, to have low amount of kg of CO2/m2 and to be SUDS compliant.



Indicative image




Rear Pathways

Granite paving slabs supplied R/L x R/W, laid rigidly with max 10mm joints. Granite to be European sourced, to have low amount of kg of CO2/m2 and to be SUDS compliant.




Indicative image

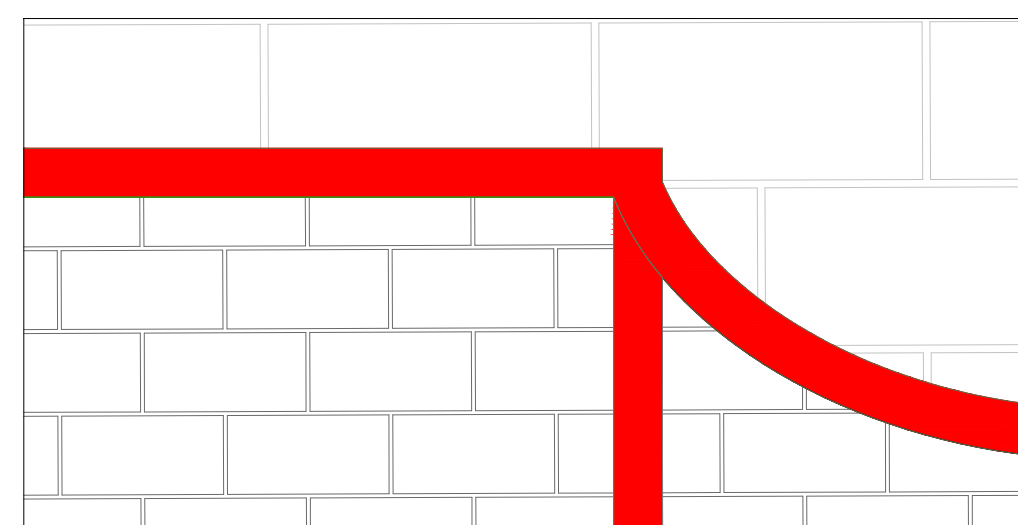

Edgings

Silver grey granite edgings, supplied R/L x 125mm W, laid rigidly with max 10mm joints. Granite to be European sourced, to have low amount of kg of CO2/m2 and to be SUDS compliant.

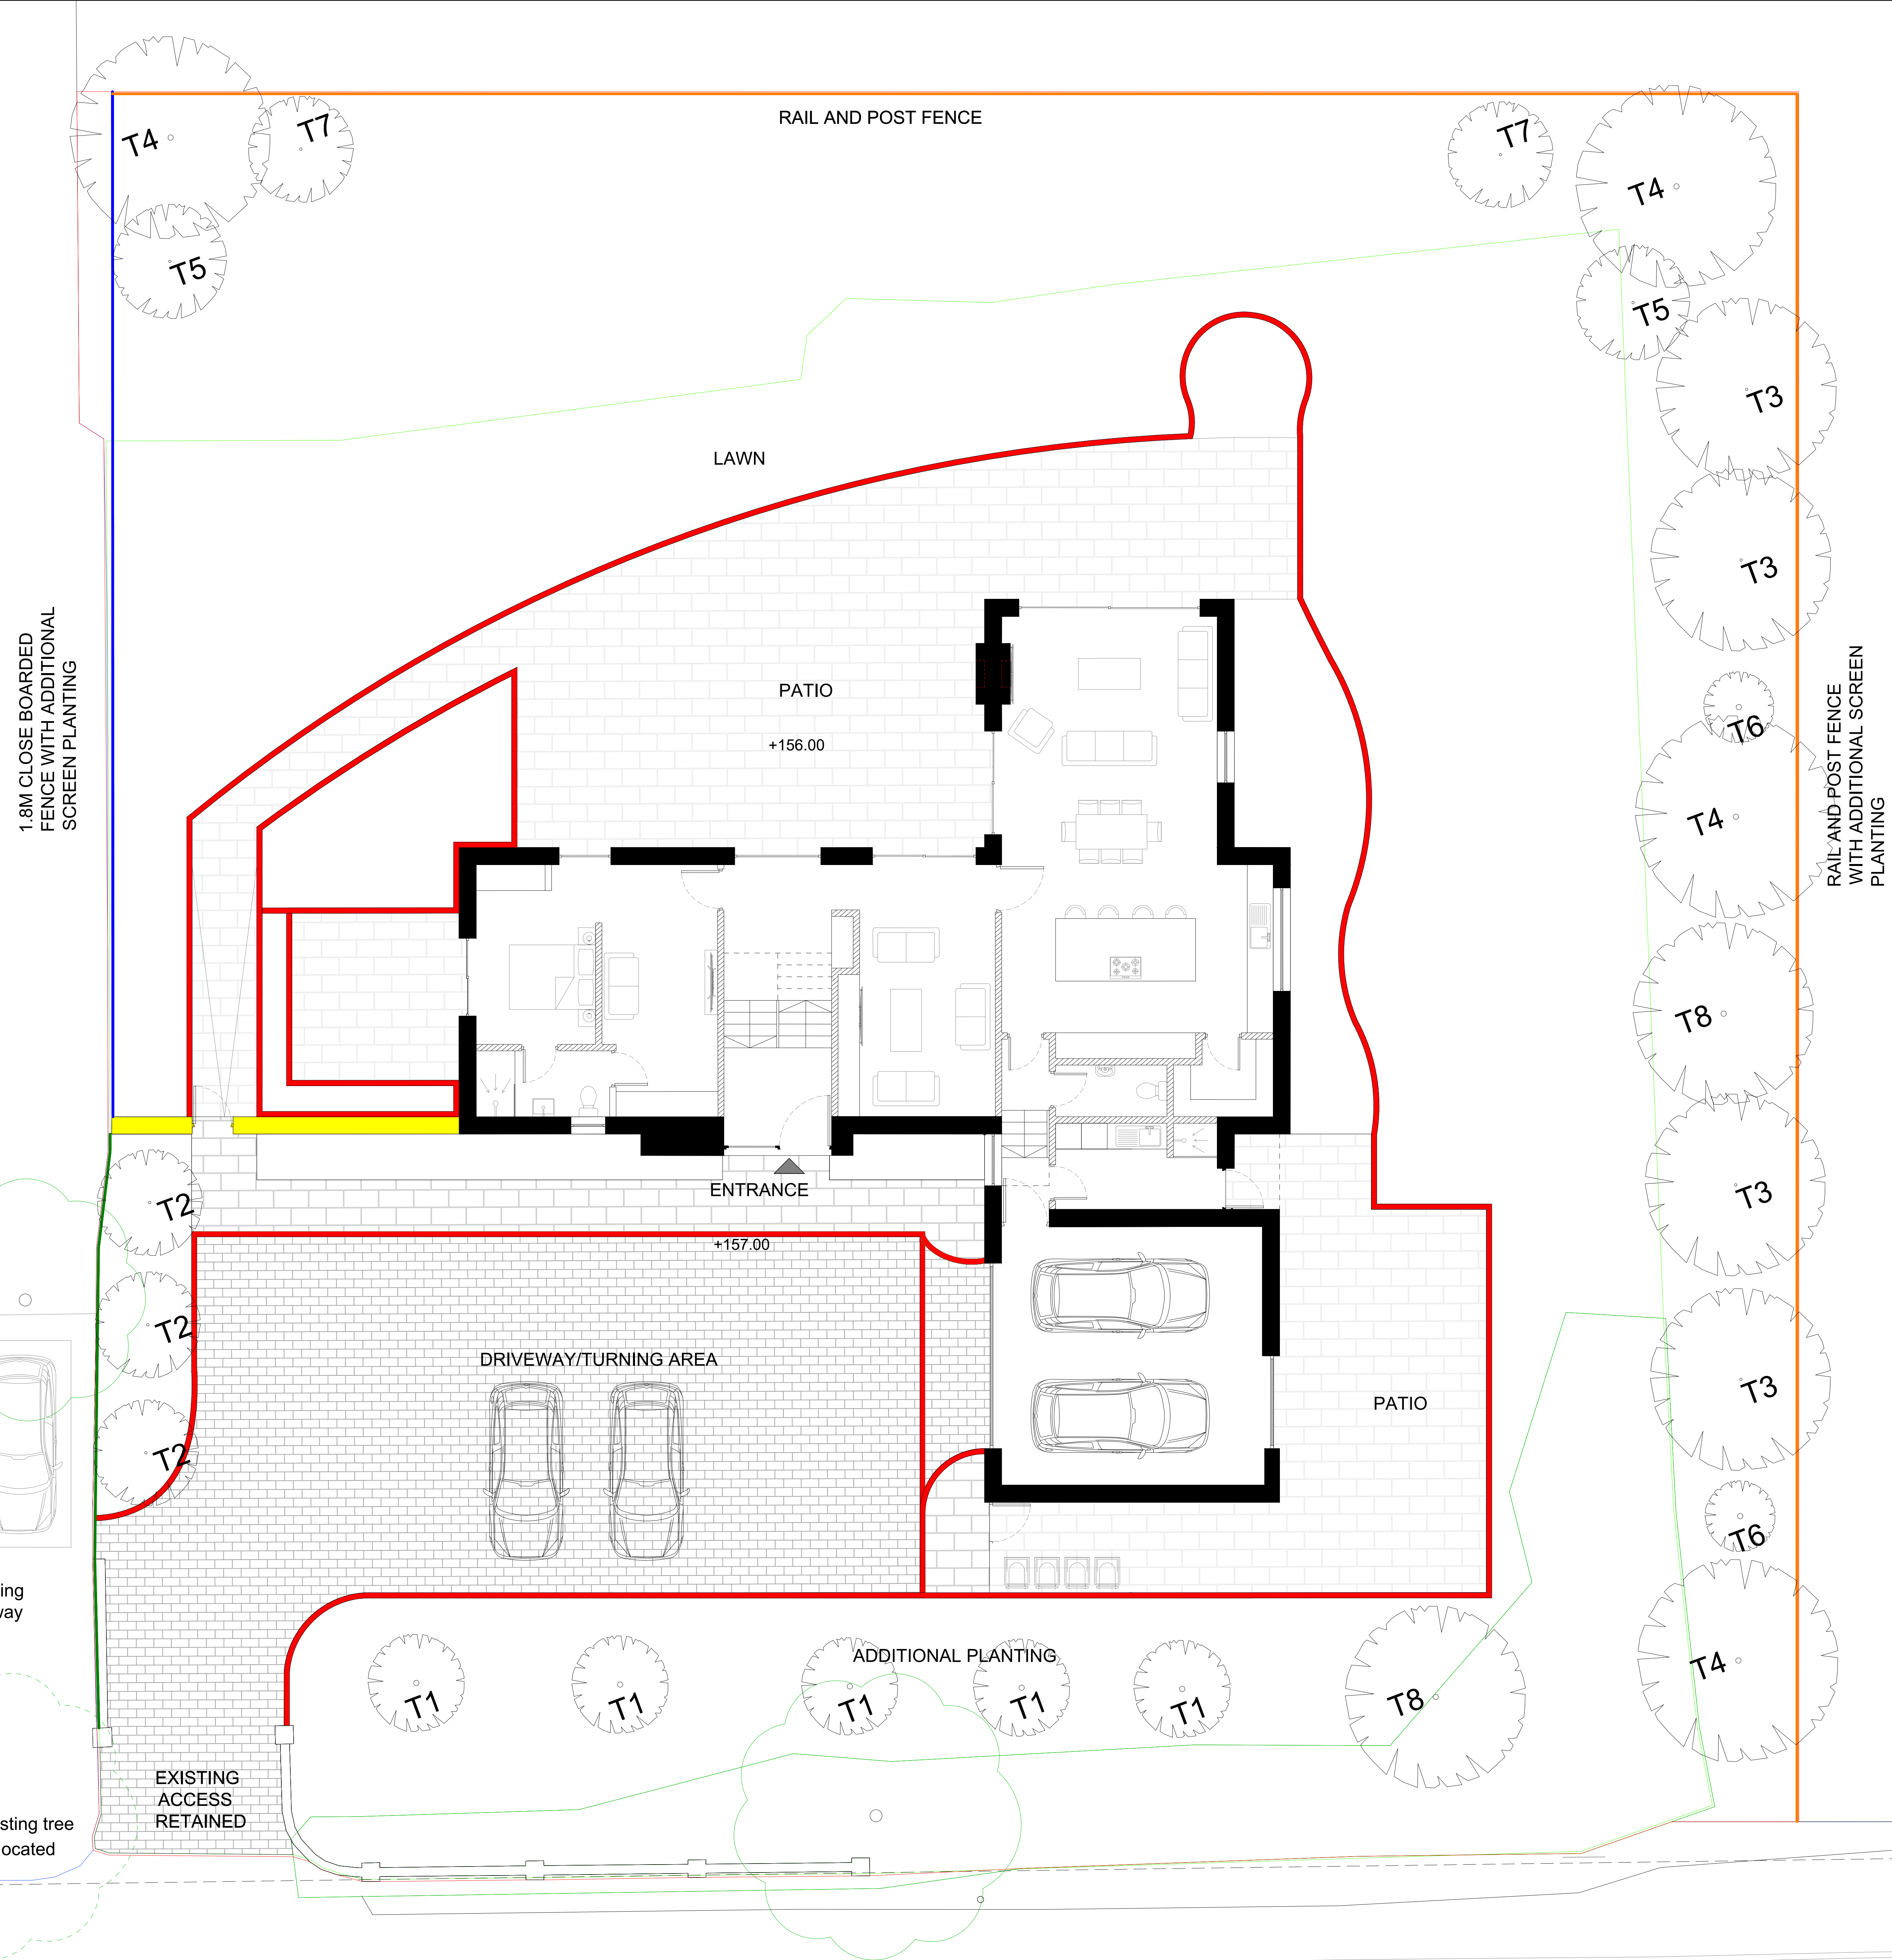

LOCATION PLAN

Notes:

Revision	Description	Date	Drawn By



Inspire. Select. Supply.

Engley House, Oaklea Business Park, Eglington, Bury, BL7 9BP.
Tel: 01254 566 900 | E-mail: enquiries@hardscape.co.uk | Web: www.hardscape.co.uk

Hardscape are a Modern Slavery Act compliant business. Under the Modern Slavery Act 2015, we are required to publish a statement of how we ensure that we are not involved in modern slavery or human rights abuses. Our statement is available on our website.

Project:

BURY OLD ROAD, AINSWORTH, BURY

Title:

PROPOSED HARD LANDSCAPE PLAN

Drawn By:	Checked By:
A.W.	A.W.

Scale:	Drawn Date:
N.T.S.	15/08/2024

Drawing Status:	
PLANNING RE-SUBMISSION	
Drawing Number:	
HPL-BOR-GA-002	