


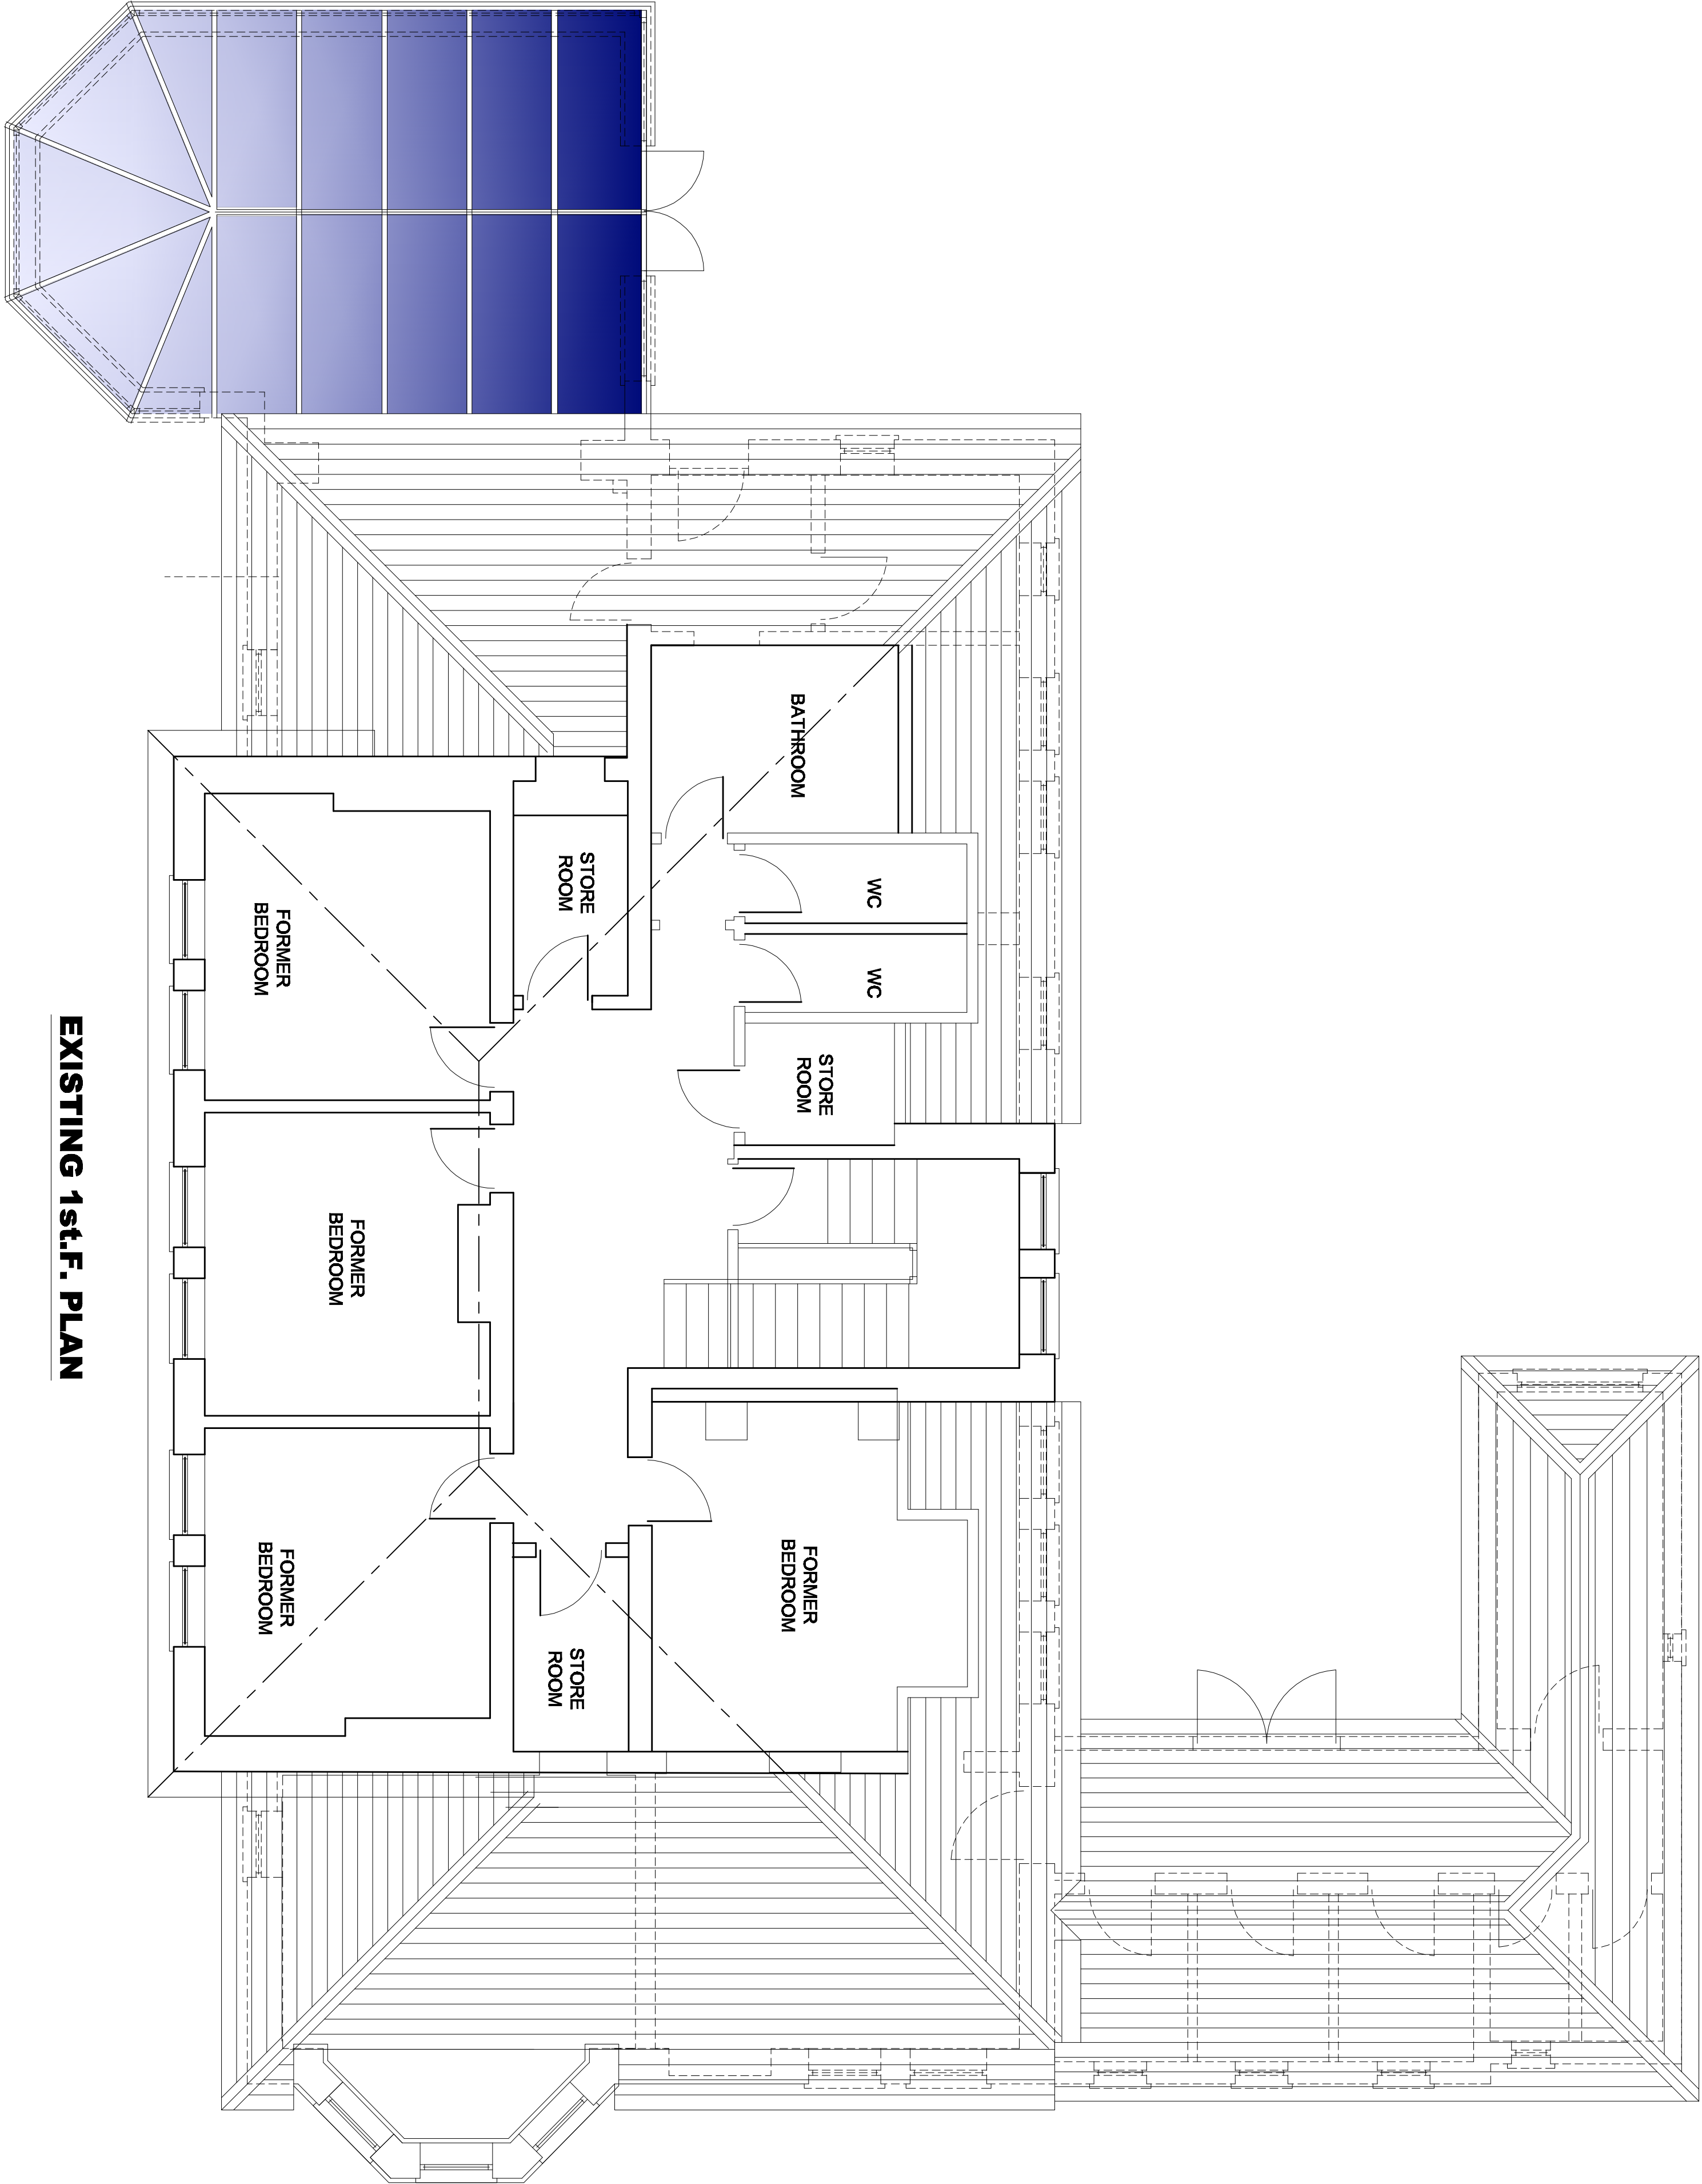

EXISTING 1st.F. PLAN



SCALE 1:50

REV	DESCRIPTION	DATE

INDLEY BUILDING CONSULTANTS
DESIGNS 55, SOMERTON ROAD
BOLTON BL2 6LN
LIMITED TEL 01204 393142

CHANGE OF USE TO HOUSE
KNOWSLEY HOUSE
KNOWSLEY ROAD
AINSWORTH BOLTON
BL2 5PT

EXISTING F.F. PLAN

DRAWN: C. J. 24/2020
SCALE: 1:50
SHEET 12
A1