


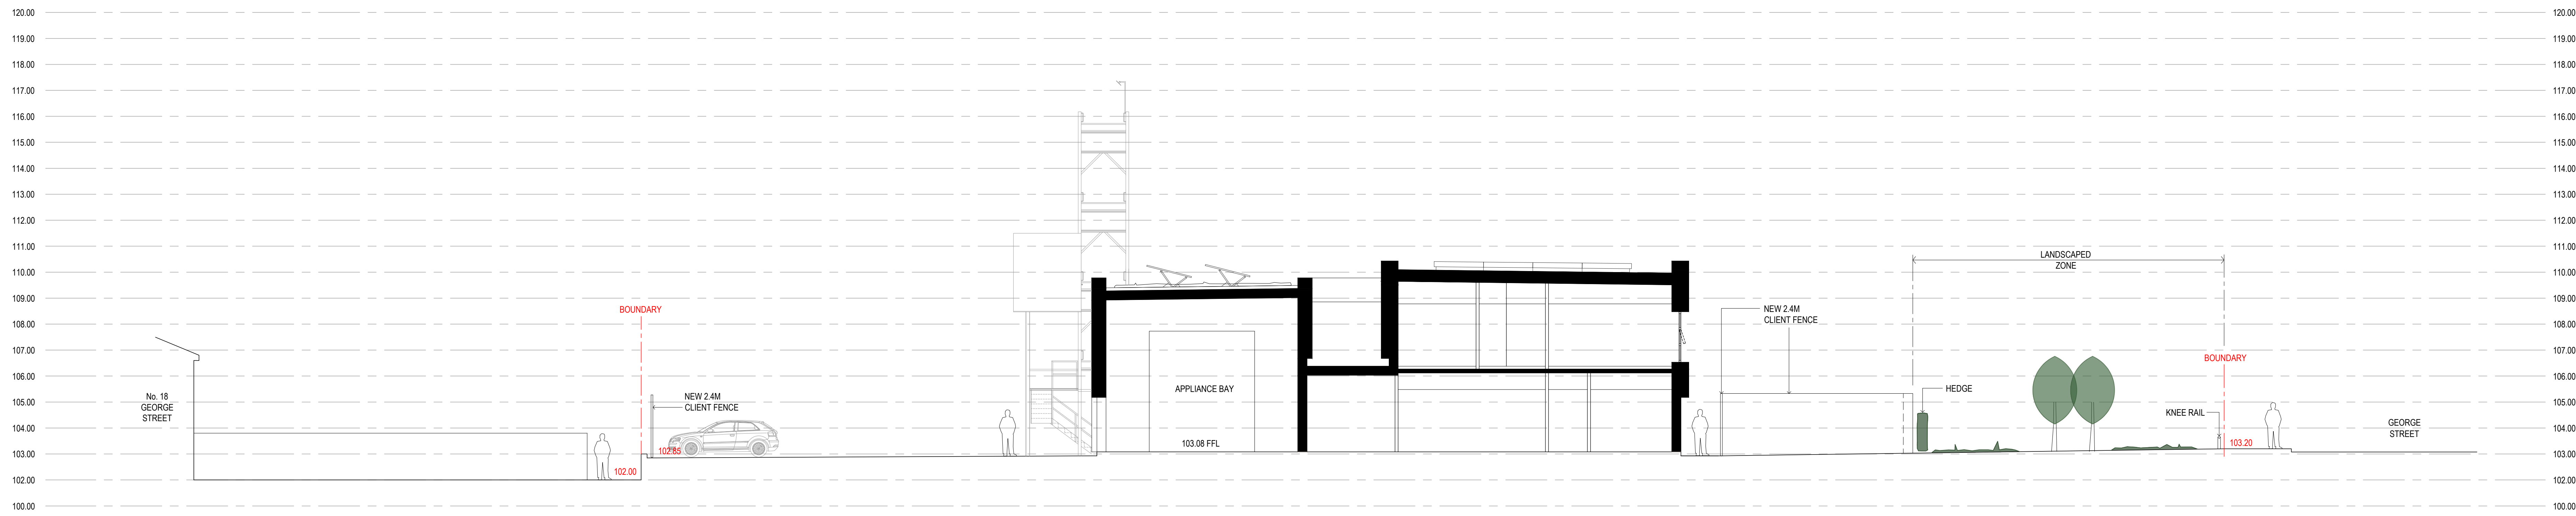


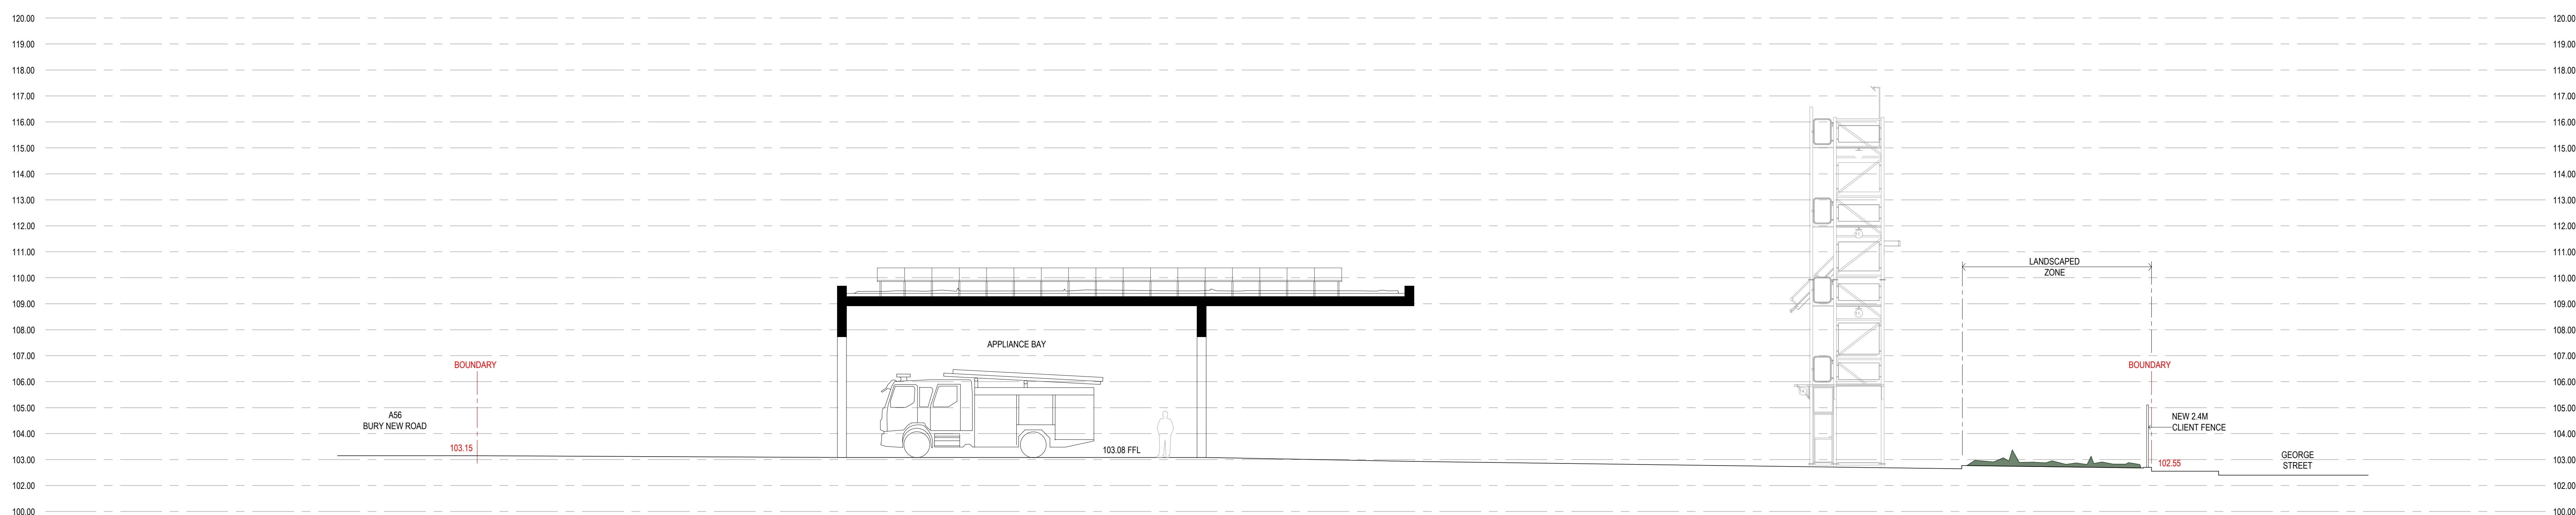

SECTION A1

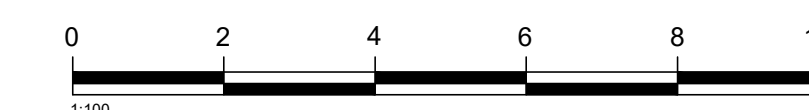

SECTION B1

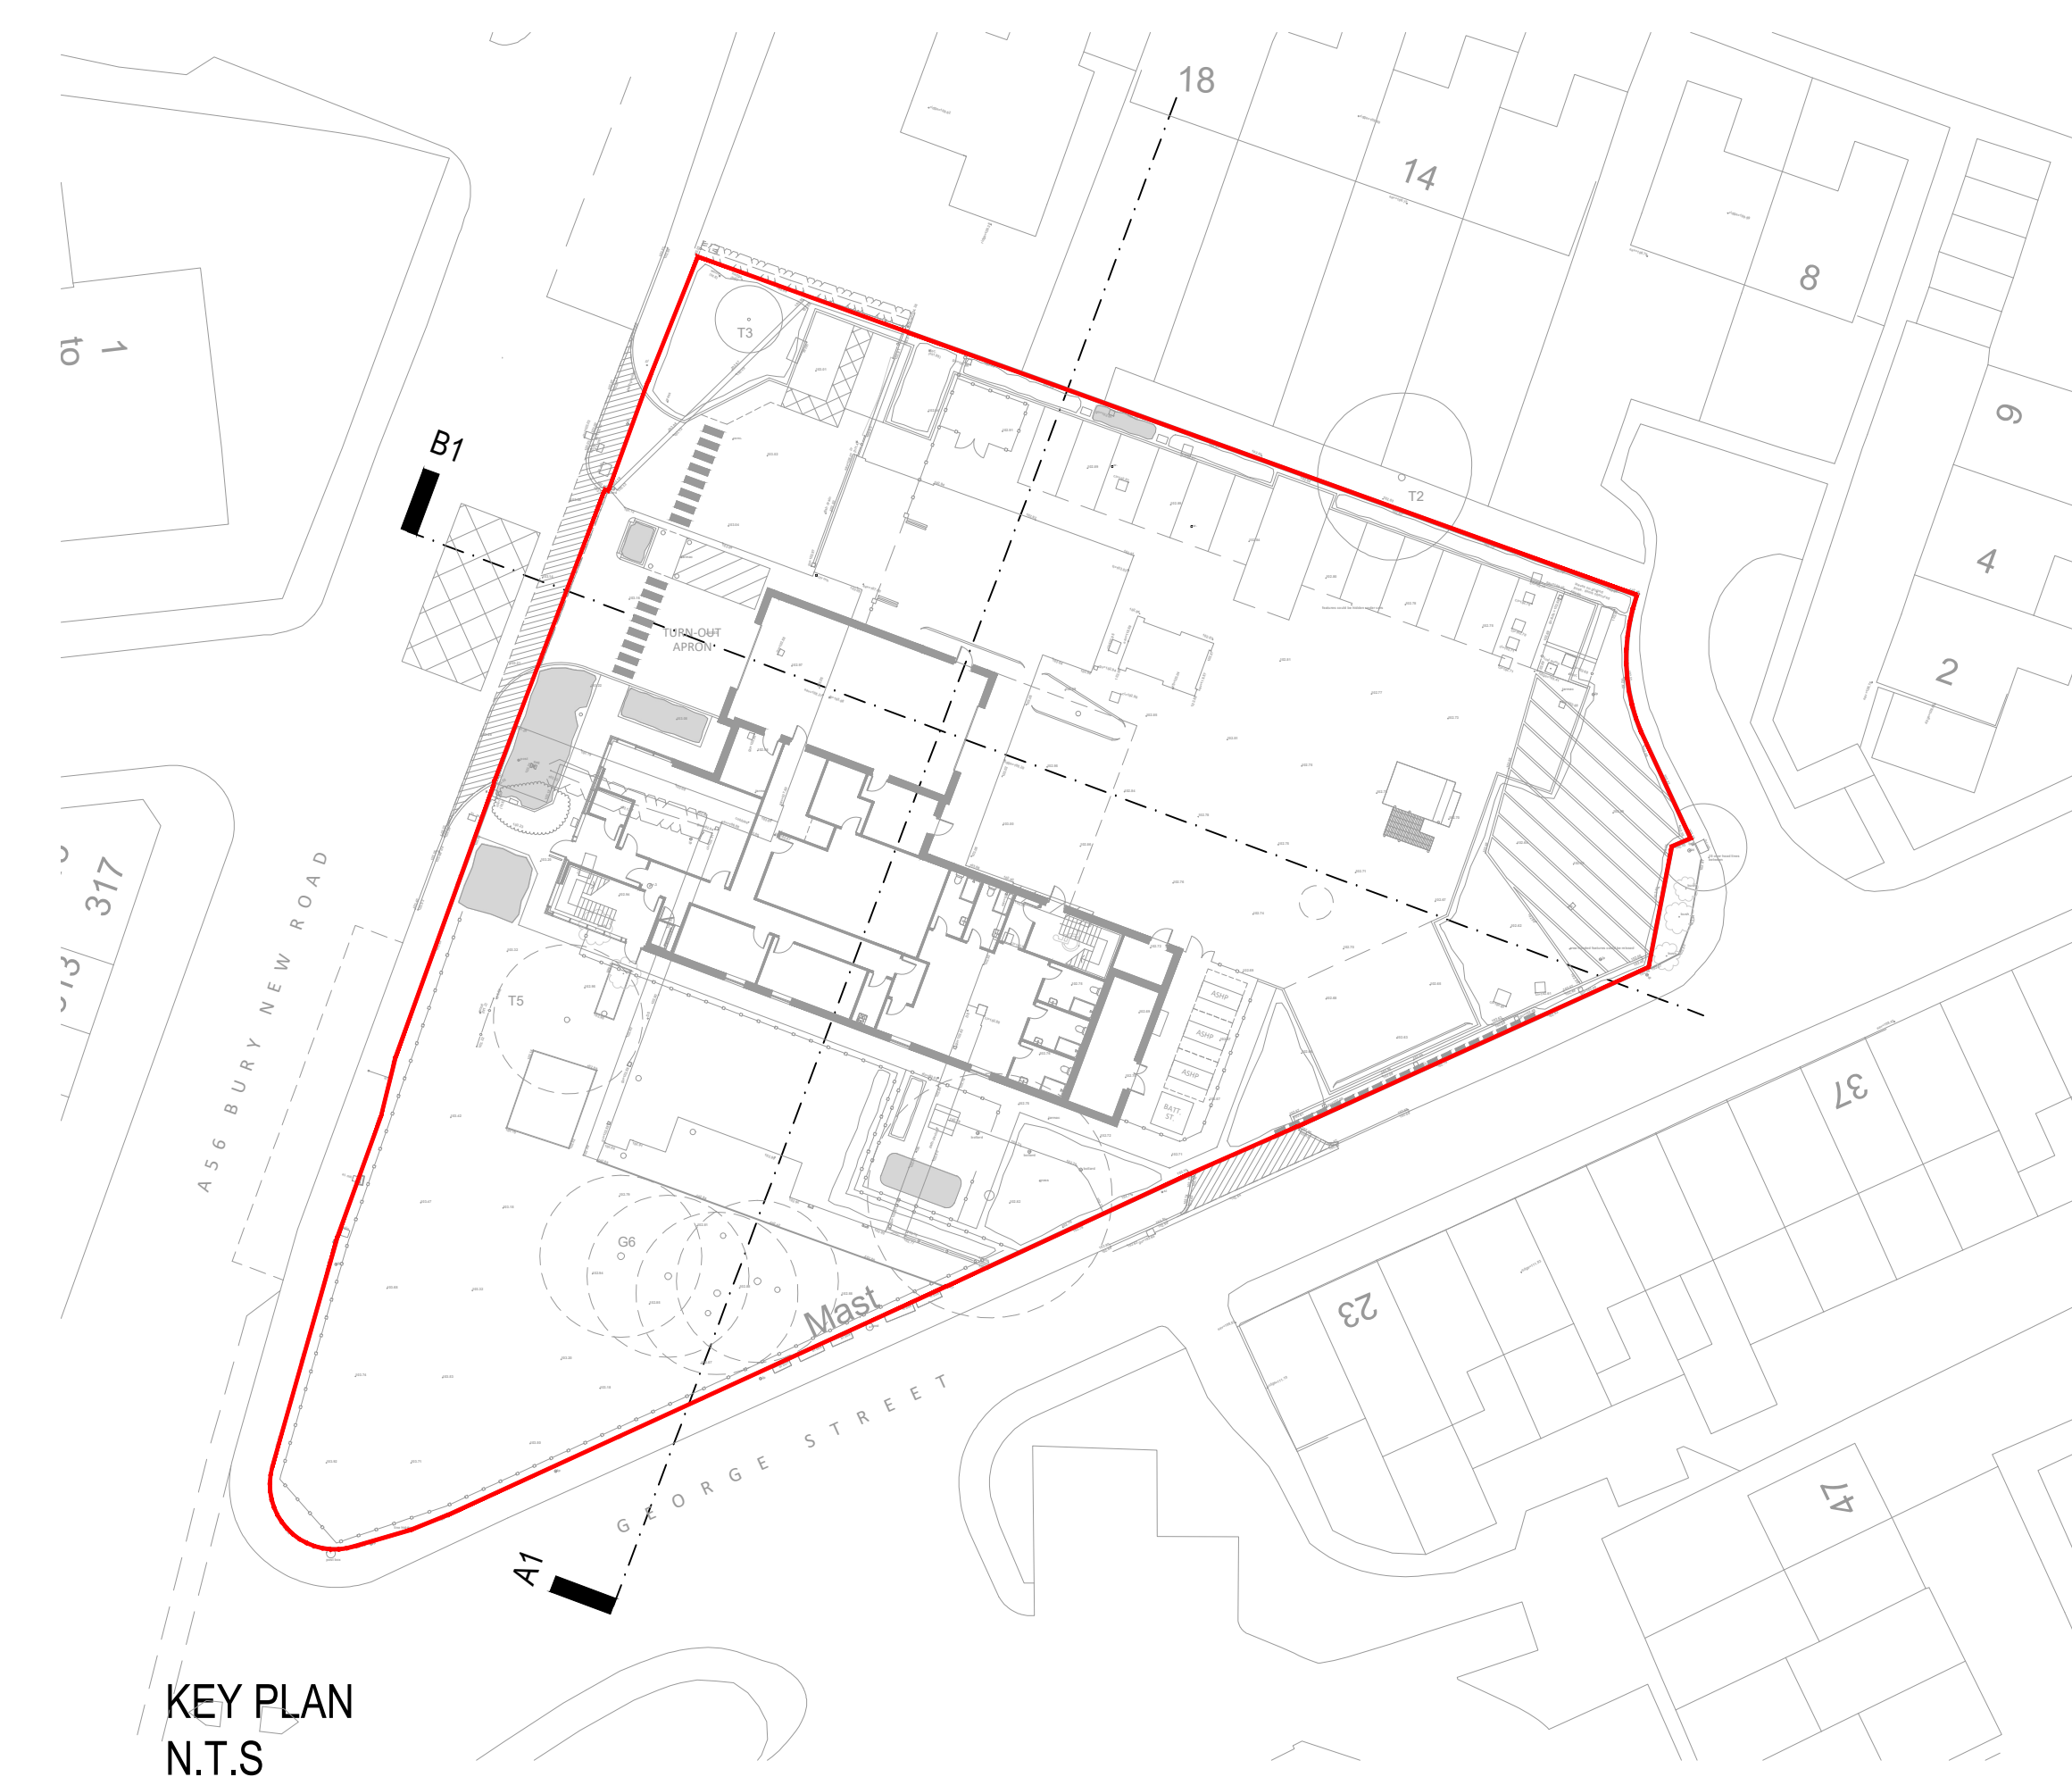

status		PLANNING	
This drawing is © Bradshaw Goss & Hope LLP and it is not to be copied, reproduced or its distribution either whole or in part without the prior written permission of the originator. The originator shall have no responsibility for any liability, loss, cost, damage or expense arising from reliance by any user of this document other than for the limited purpose of this project. This drawing shall be read in conjunction with all other relevant drawings, specifications and associated documentation. Any discrepancies, errors or omissions are to be reported to the originator before proceeding with work. All documents are to be checked on site by the contractor prior to proceeding with any work.			
Hazard Identification			
ref	hazard	date	
P2	KEY PLAN UPDATED SECTIONS UPDATED	ST	22.07.22
P1	FIRST ISSUE	ST	21.04.22
rev	revision	by	date
Architects Consulting Engineers Quantity Surveyors		21 Bovedale Street Bathurst, W.I. 1794 01204 526321 email@bradshawgoss.co.uk www.bghlondon.co.uk	
Bradshaw Goss & Hope LLP			
client GREATER MANCHESTER COMBINED AUTHORITY			
project NEW FIRE STATIONS FEASIBILITY STUDIES			
drawing WHITEFIELD FIRE STATION PROPOSED SITE SECTIONS			
drawn by	ST	date	MAR 23
checked by	doo		
scale	1:100	A0	
dep.no	1978.35.4552	rev	P2