


AS PROPOSED

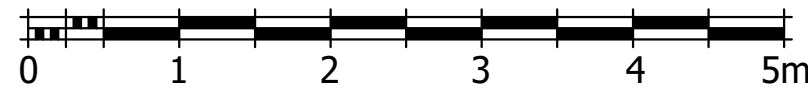

S C A L E 1 : 5 0

NOTES

All dimensions to be checked on site and any discrepancies notified prior to commencement of work.


Do not scale from this drawing

REVISIONS

Date _____

Ref.

By

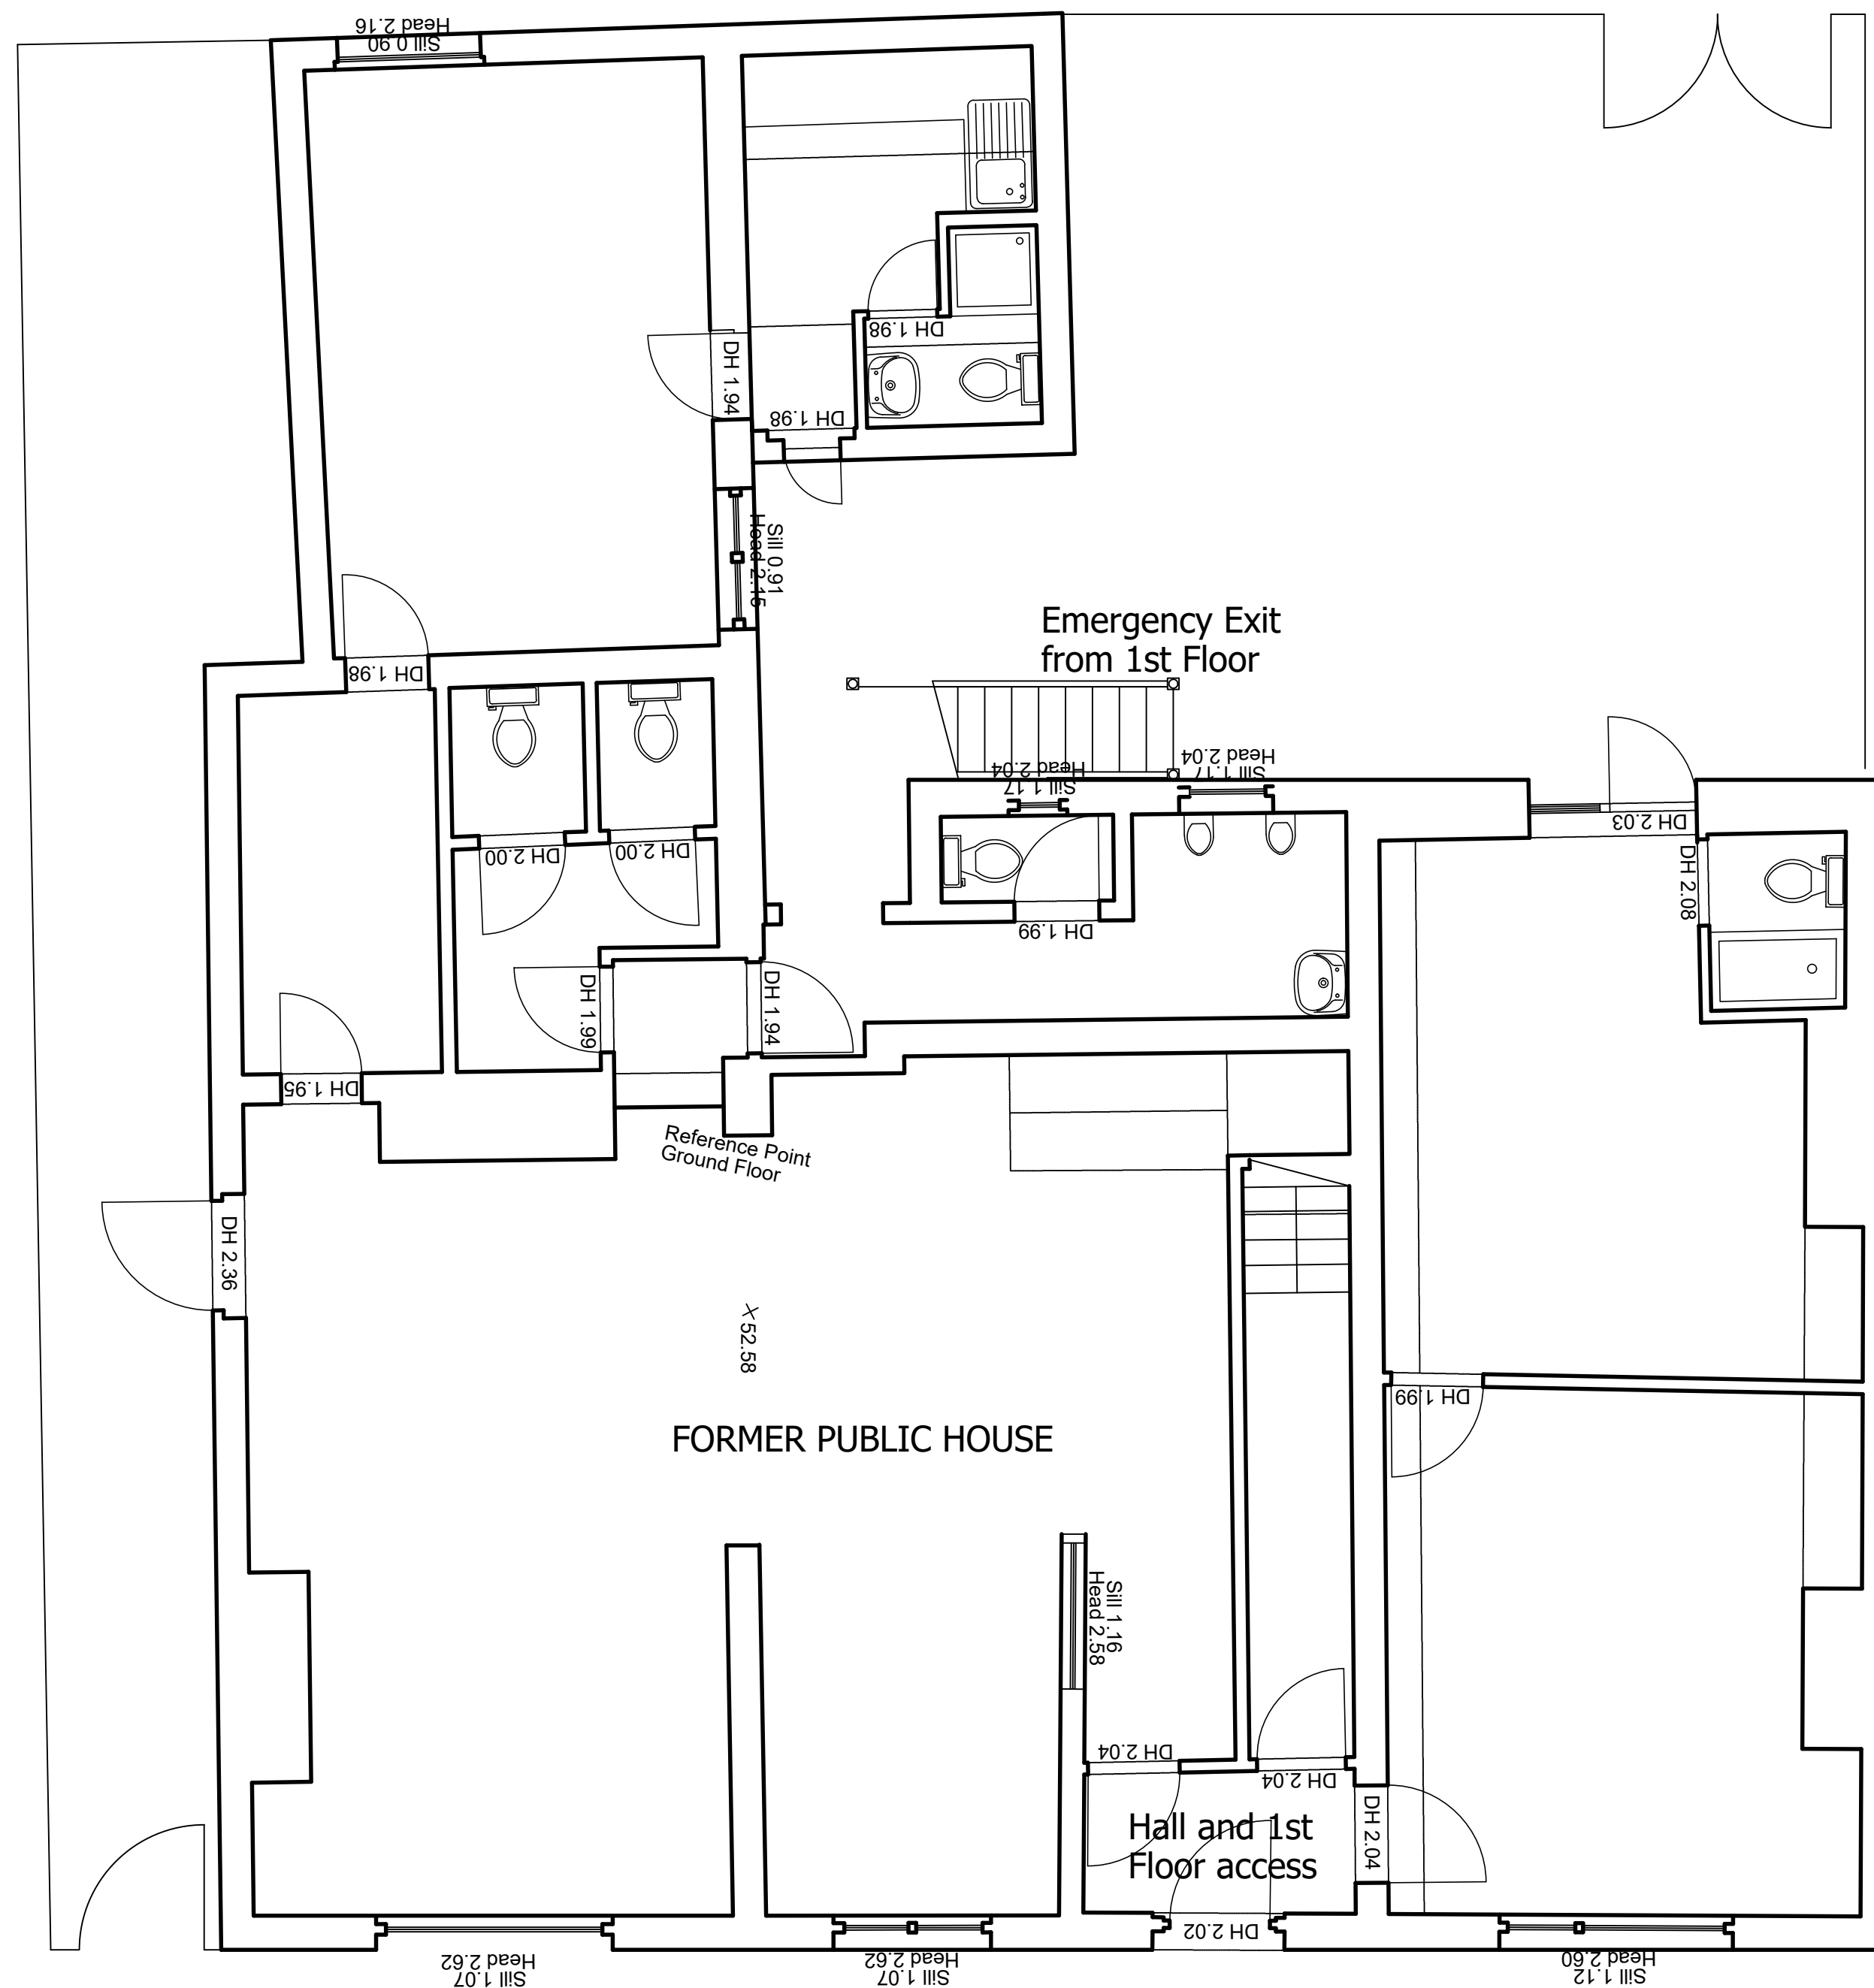

GROUND FLOOR

PROJECT

Old Tower Inn

Sandford Street
Radcliffe M26 2PT

DRAWING TITLE

Plans as Existing

SCALE 1:50 @ A1

DATE Dec 23

DRAWN A D

CHECKED

NUMBER

REVISION

114.1