



AS PROPOSED

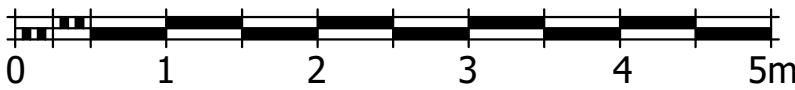

SCALE 1 : 50

NOTES		
All dimensions to be checked on site and any discrepancies notified prior to commencement of work.		
Do not scale from this drawing		
REVISIONS		
Date	Ref.	By

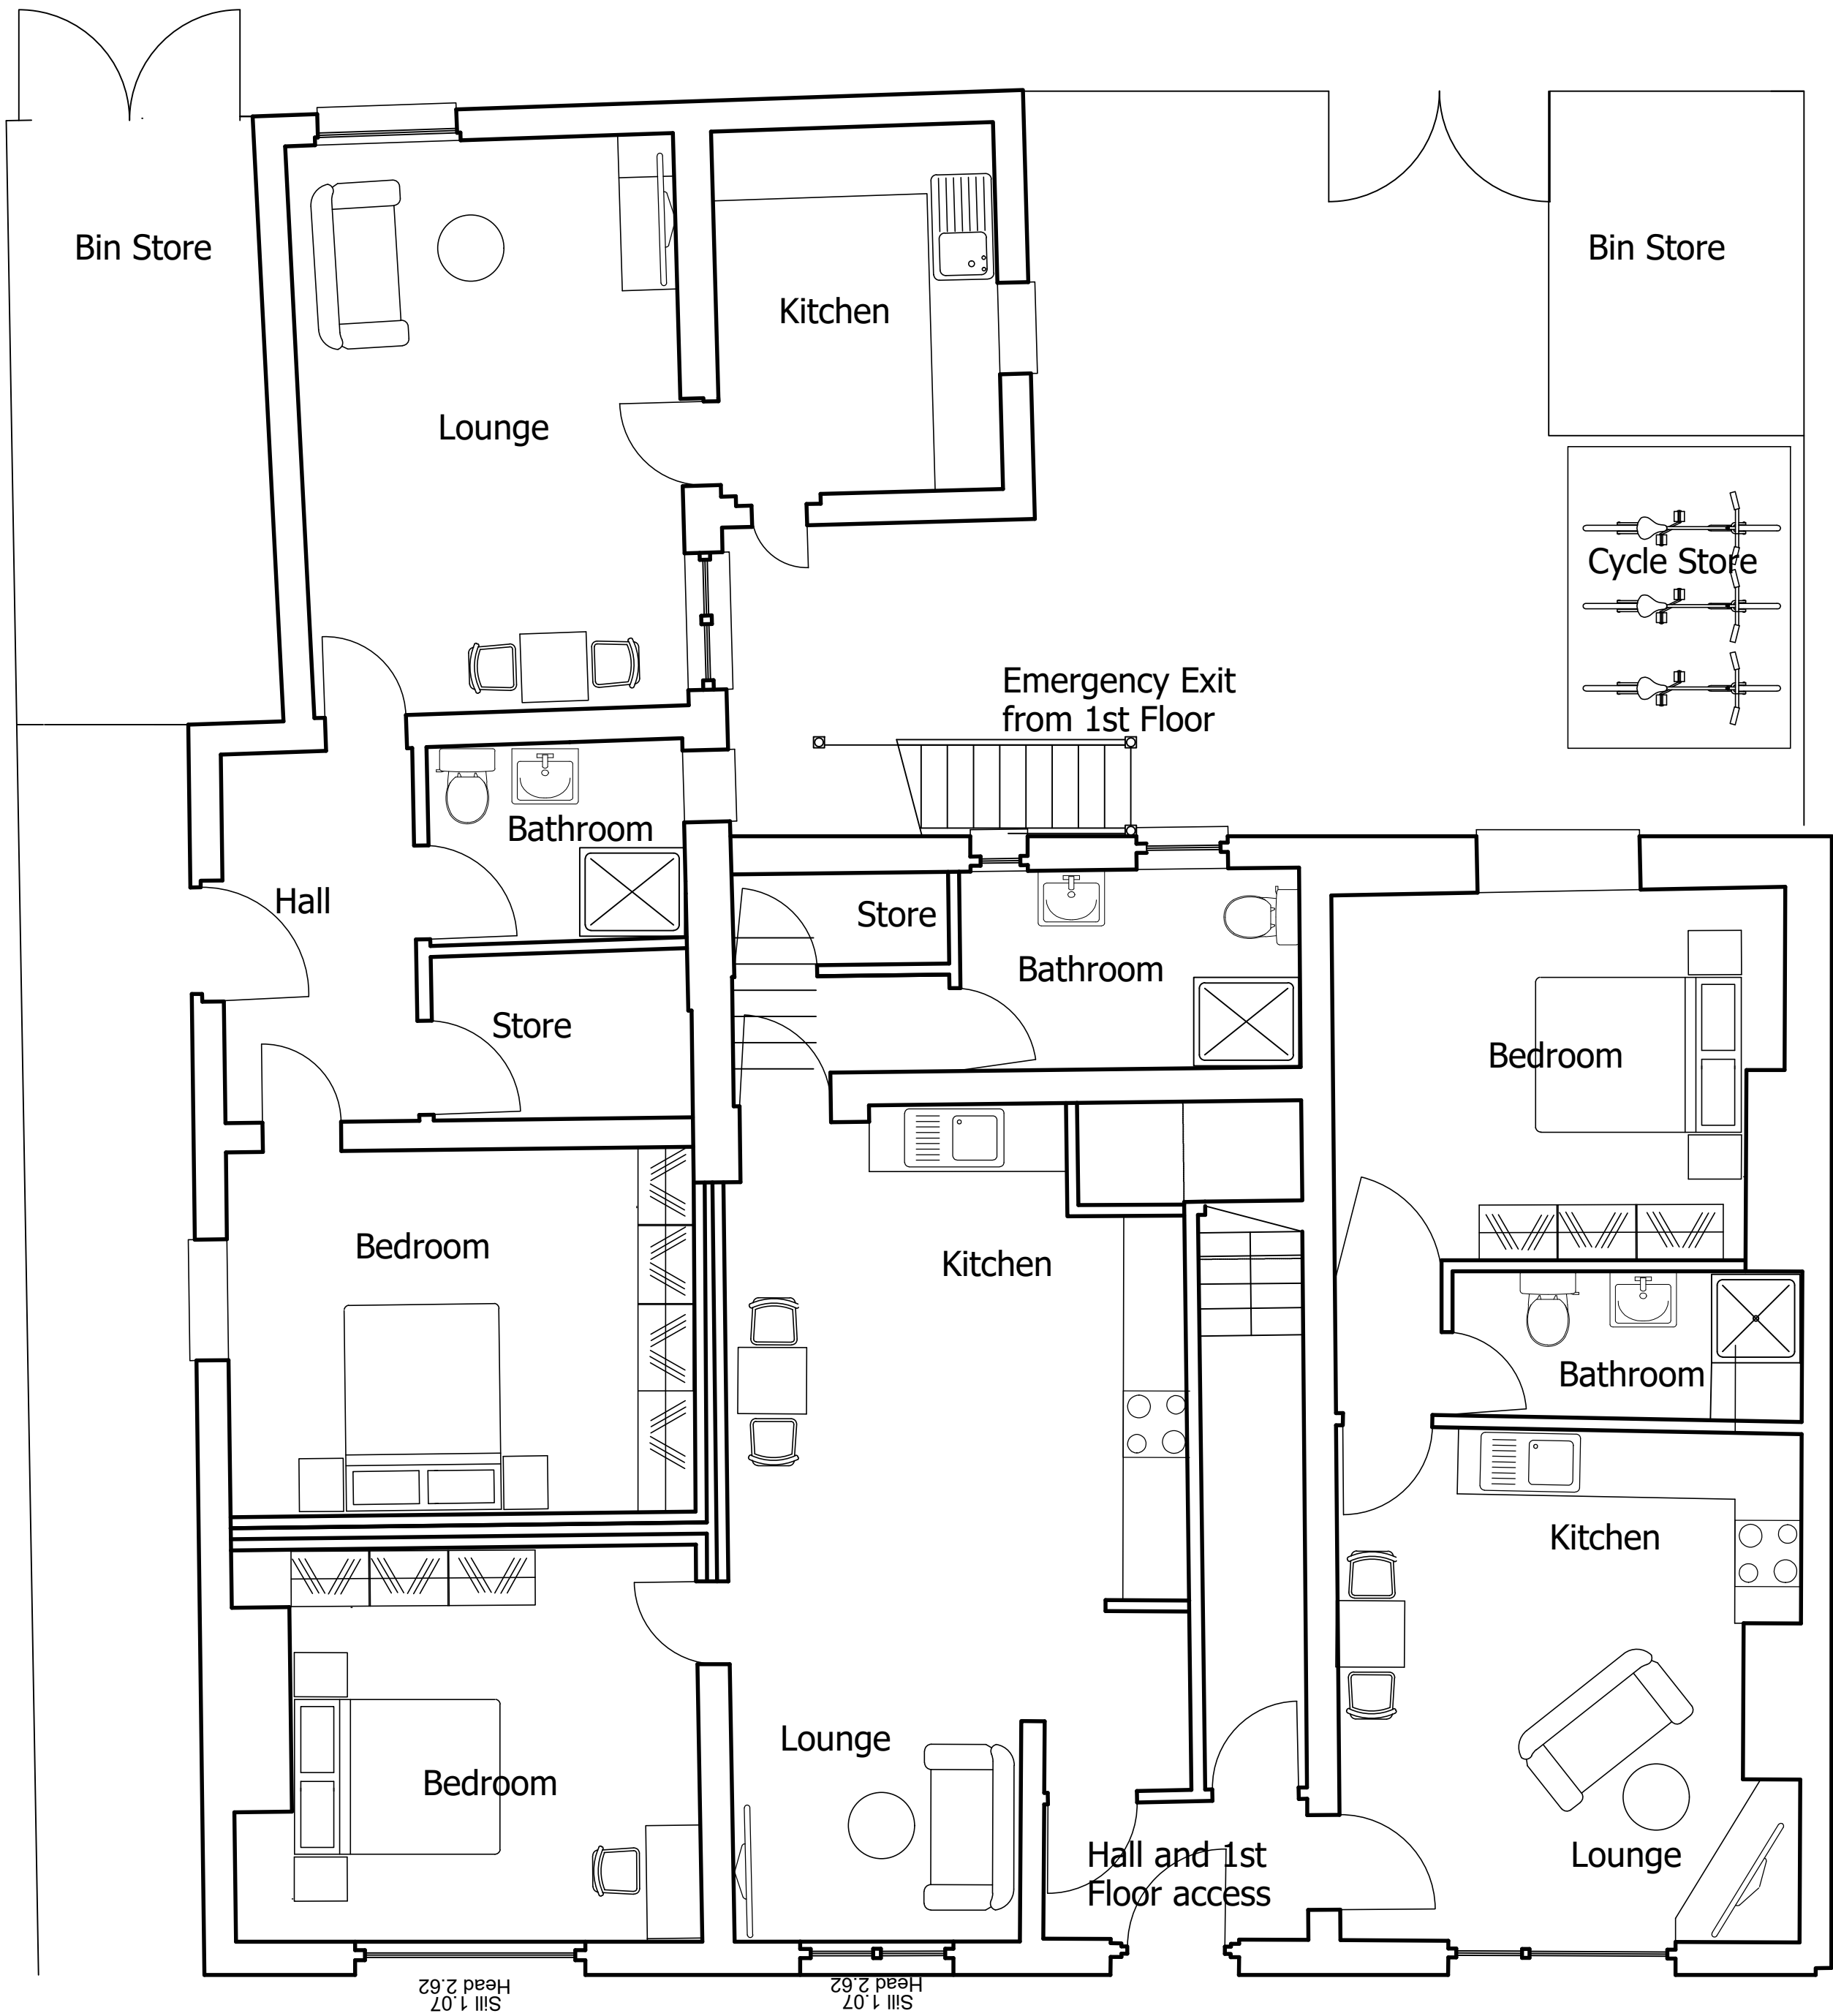

GROUND FLOOR

PROJECT	
Old Tower Inn	
Sandford Street Radcliffe M26 2PT	
DRAWING TITLE	
Plans as Proposed	
SCALE 1:50 @ A1	DATE Dec 23
DRAWN A D	CHECKED
NUMBER	REVISION
114.3	