



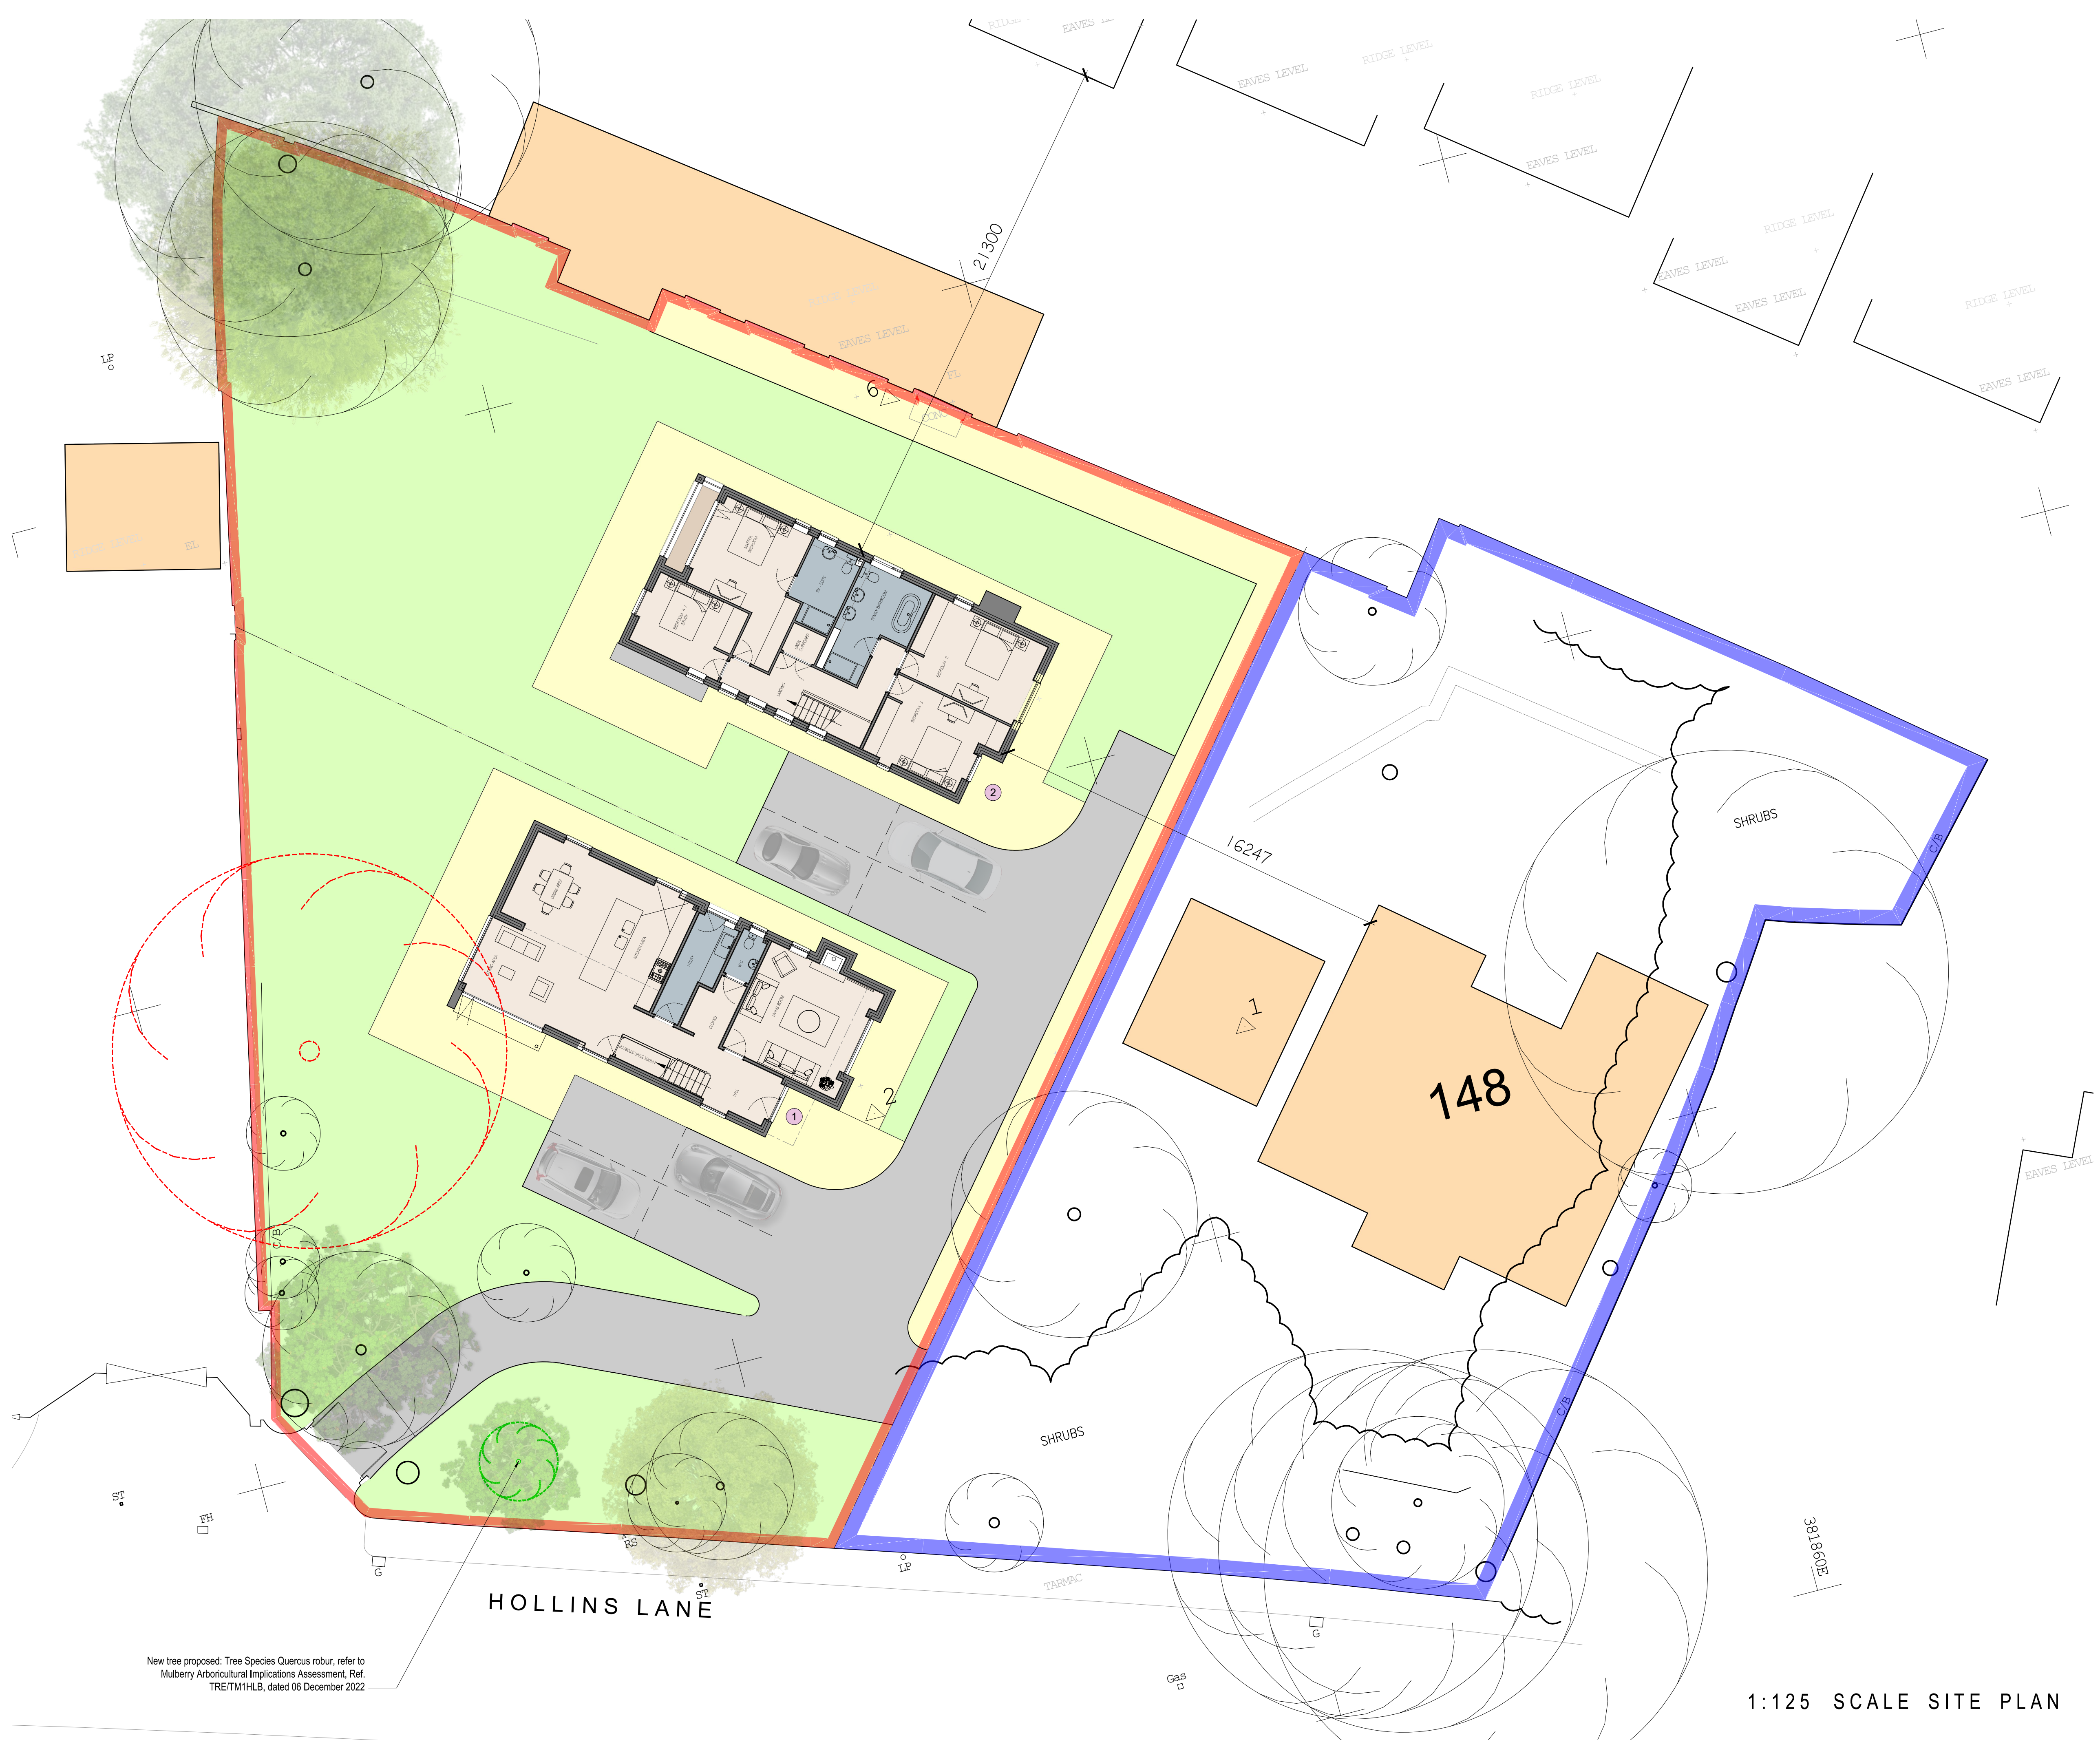

- NOTES**
- This drawing is copyright. No unauthorised copying of drawing without the express permission of the architect.
 - Do not scale from prints. Use figure dimensions only.
 - Contractors to check all dimensions on site prior to commencement of works.
 - All works to be carried out in accordance with current statutory Health and Safety Regulations.
 - This drawing is to be read in conjunction with all relevant consultants' and / or specialists' drawings / documents and any discrepancies or variations are to be notified to the architect before affected work commences.
- | REV. | AMENDMENTS | DATE |
|------|------------|------|
|------|------------|------|

Legend:

- ① Plan Indicating Ground Floor
- ② Plan Indicating First Floor
- - - Dashed red line indicating trees to be removed
- - - Dashed green line indicating new tree proposed location, refer to Mulberry Arboricultural Implications Assessment, Ref. TRE/TM1HLB, dated 06.12.2022

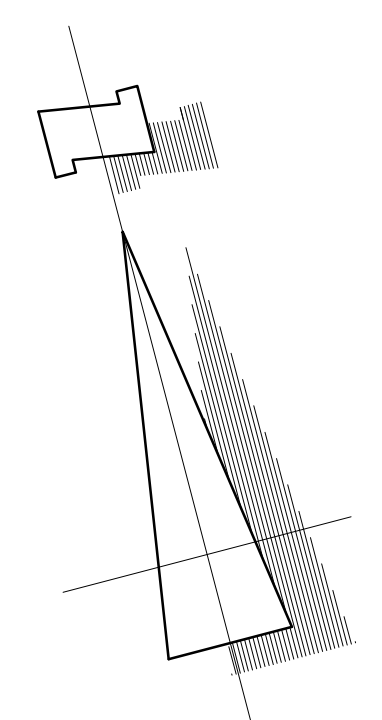

New tree proposed: Tree Species Quercus robur, refer to Mulberry Arboricultural Implications Assessment, Ref. TRE/TM1HLB, dated 06 December 2022

1:125 SCALE SITE PLAN

Project	DEVELOPMENT, 148 HOLLINS LANE, HOLLINS		
Drawing	SITE PLAN		
Client	MR G RIDING		
Dwn. By	AGW		
Scale	1:125 @ A1		
Drwg. No.	R-0753-12_RevC		
Drwg. Size	A1		
Date	OCTOBER 2022		

Rev C: Added tree specified by arboricultural consultant 09.12.22
Rev B: Updated annotation 24.11.22
Rev A: Updated drawing colours 14.11.22

JOHN HOLT ARCHITECTS LTD.

3 MANCHESTER ROAD BURY LANCASHIRE BL9 0DR
TELEPHONE 0161 764 8314 FACSIMILE 0161 764 6995
E-MAIL mail@holtarchitects.co.uk
DO NOT SCALE DRAWING