



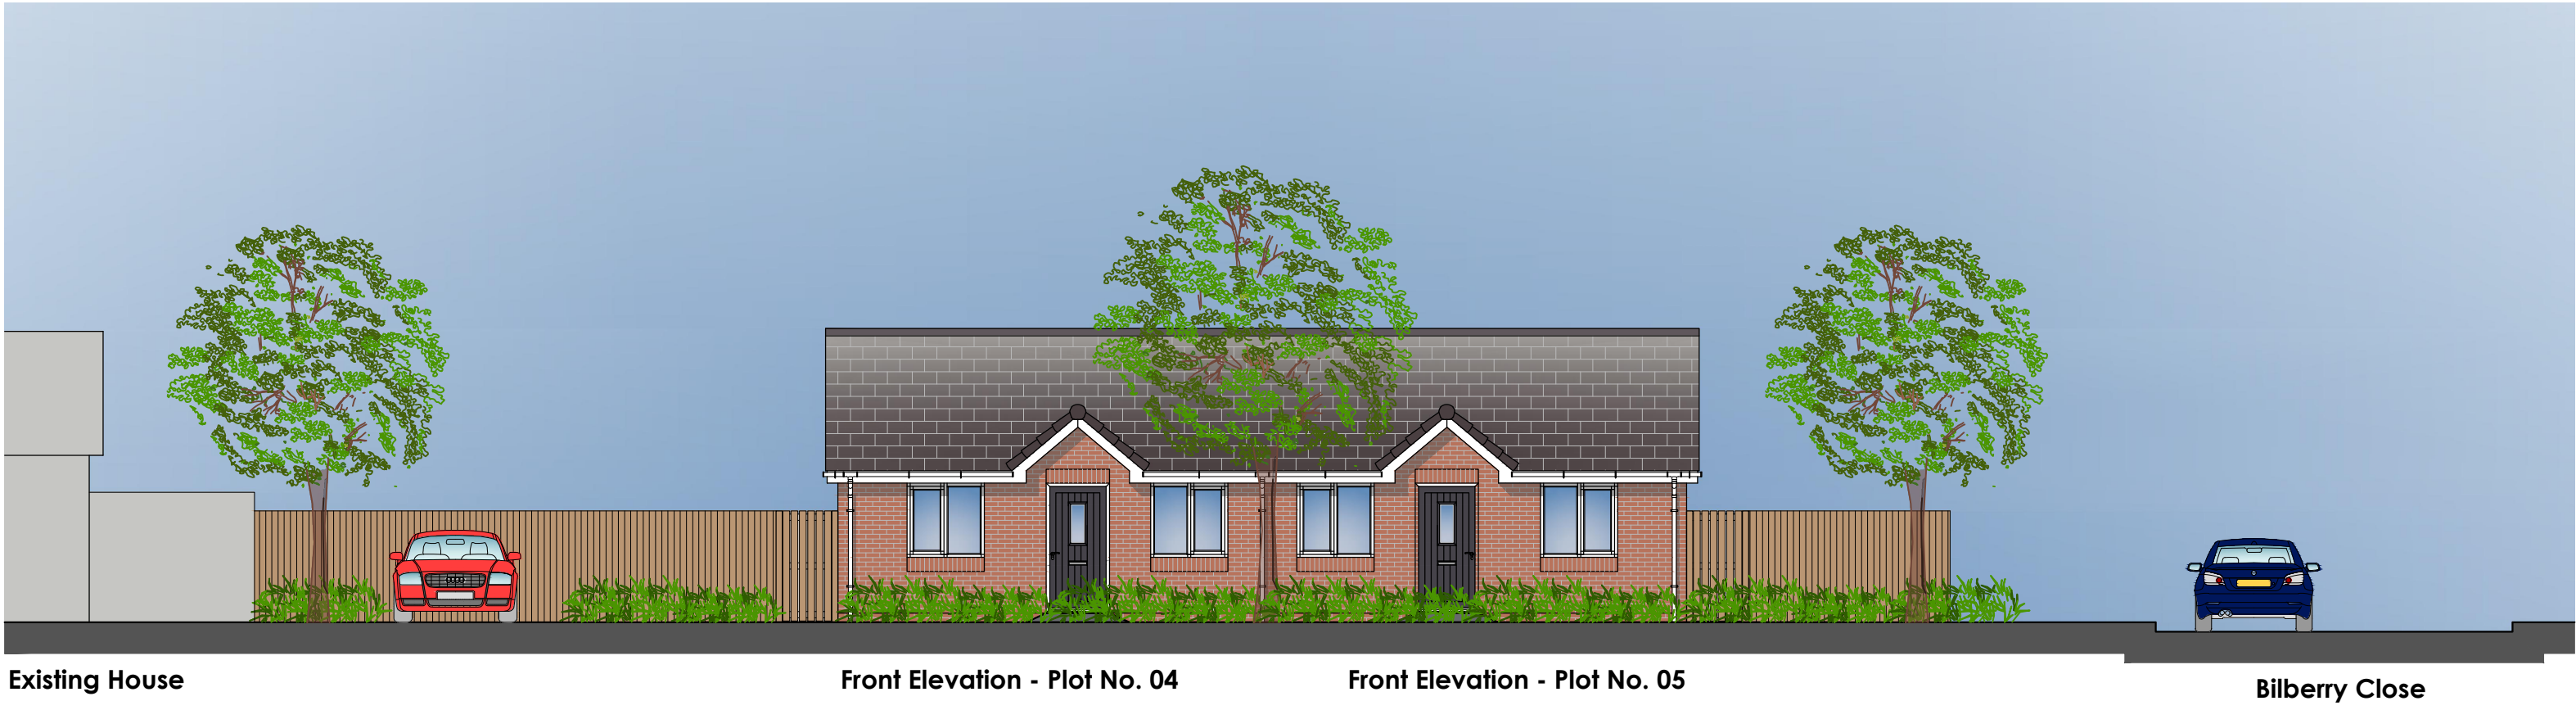

Street Scene Elevation Along Bilberry Close
(Scale 1:100)



Street Scene Elevation Along Albert Road
(Scale 1:100)

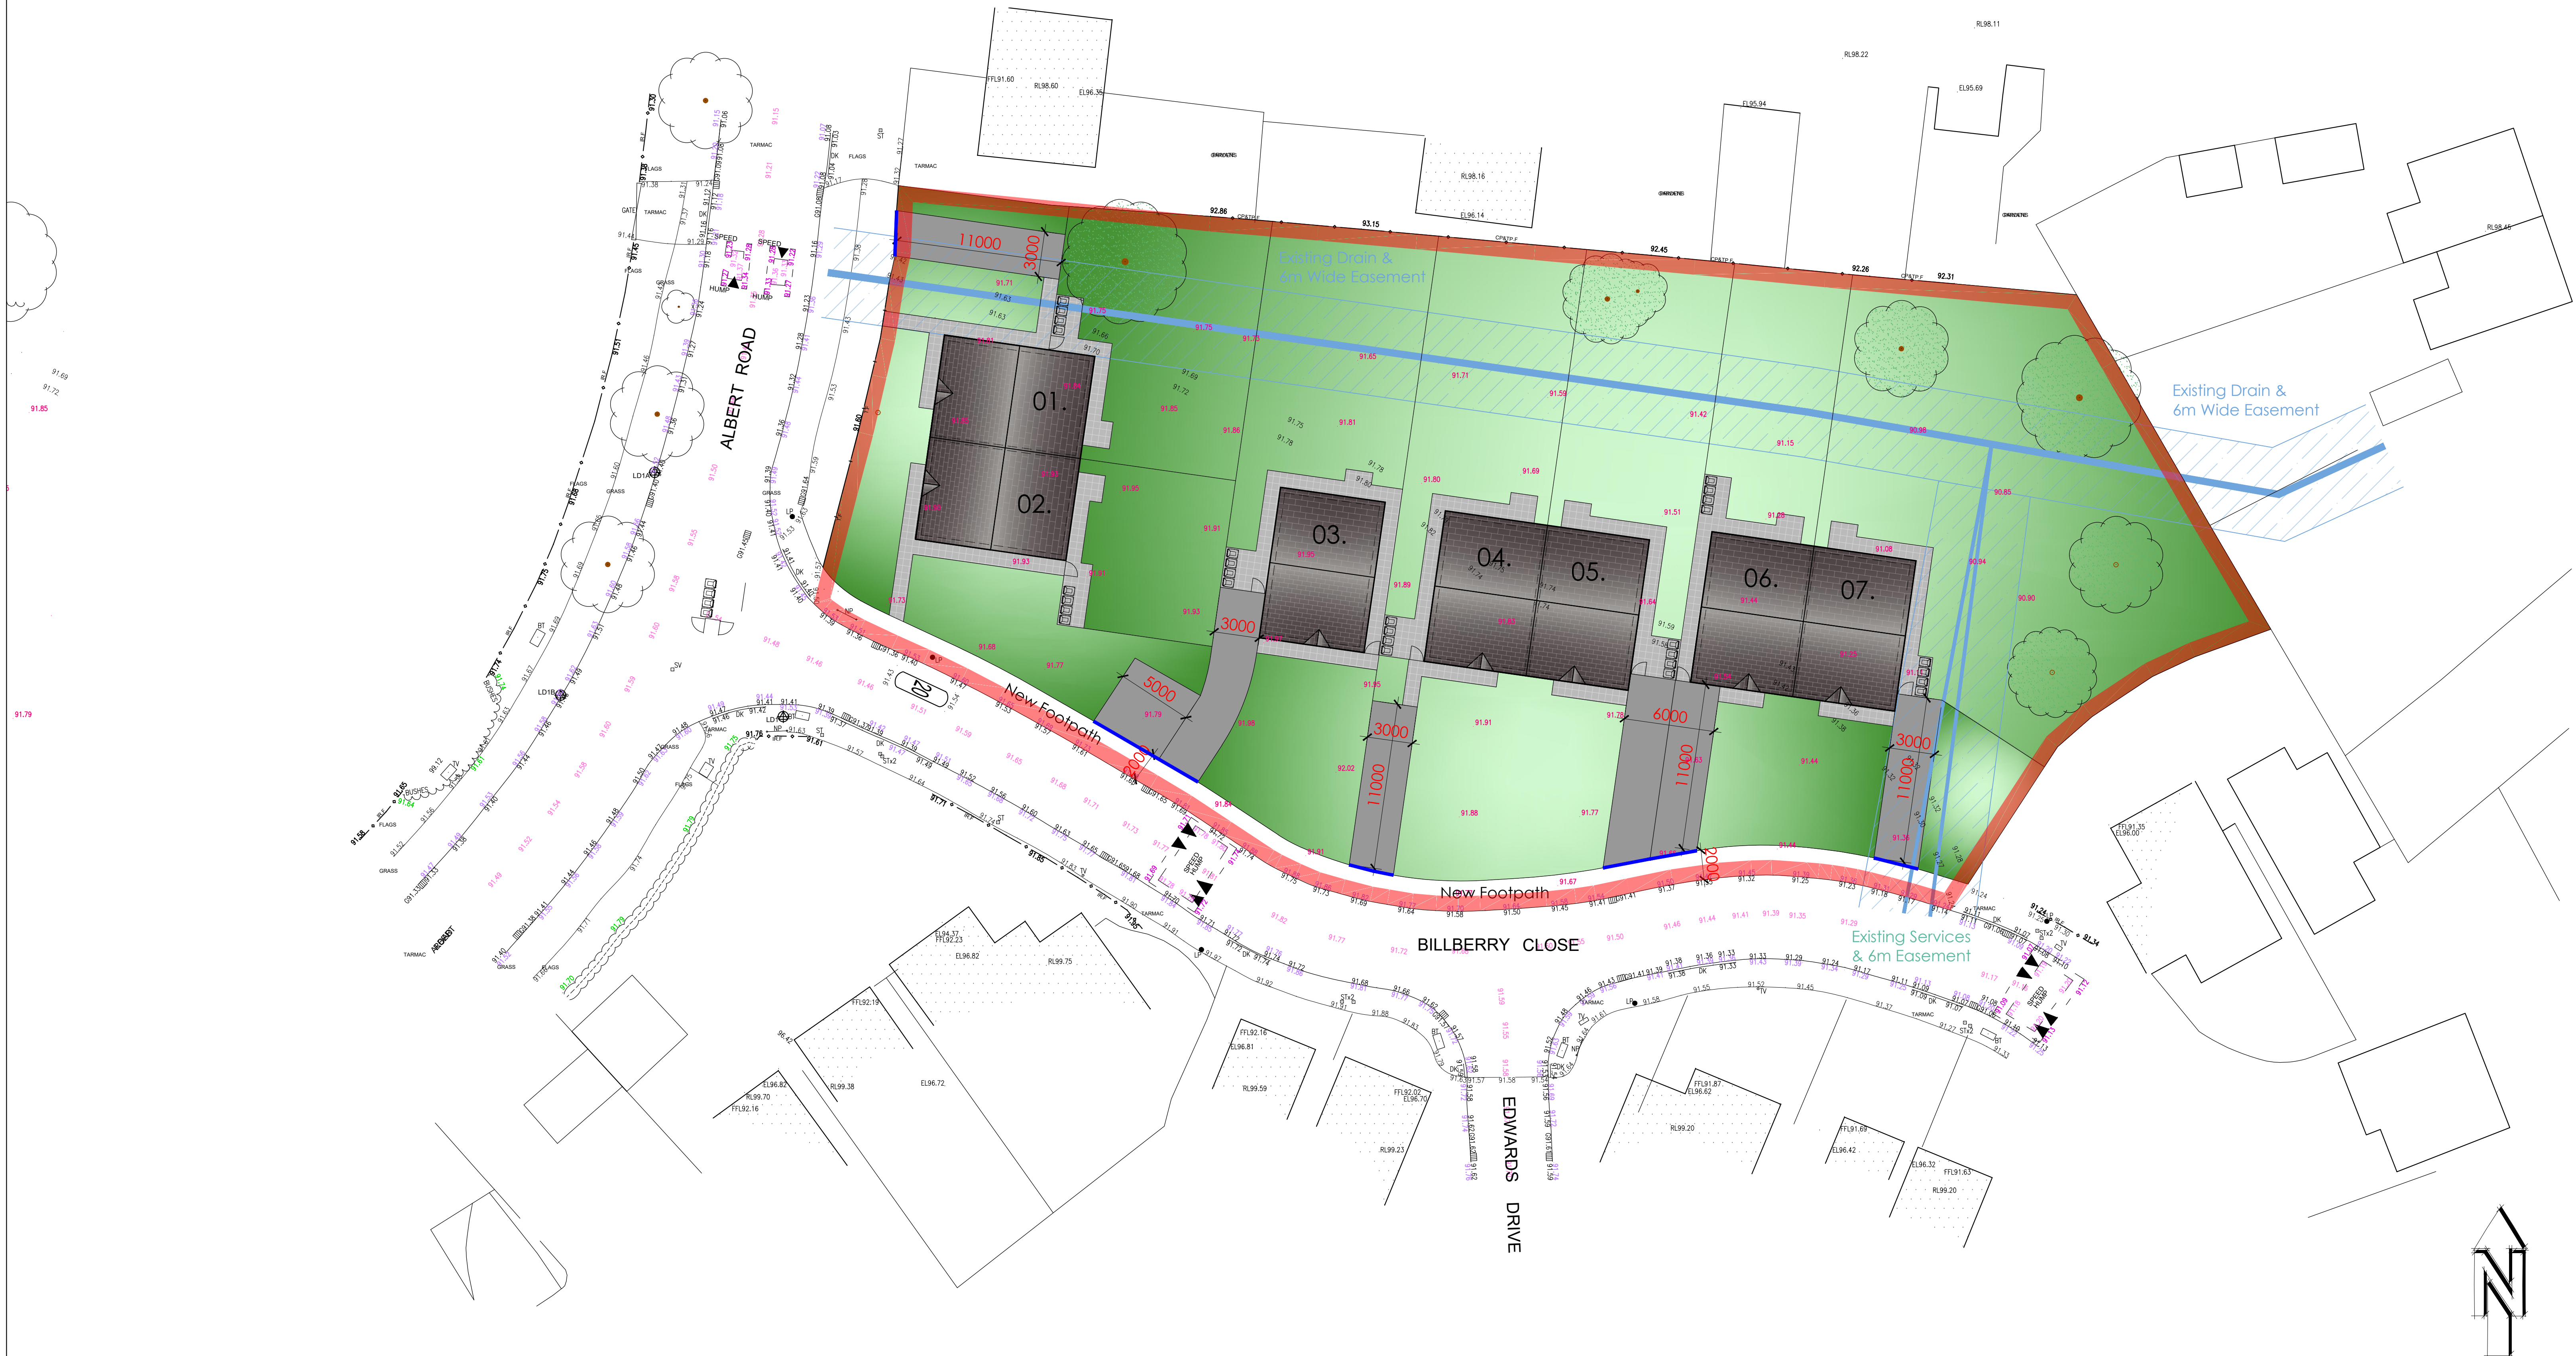

— Indicates Aco Drainage Channel

Porous / Permeable Surfacing to Drive ways and Aco Drainage Channels at the junction with the adopted highway to avoid water travelling from the site onto the adopted highway.

Accommodation Schedule
07No. 2b3p Bungalows 60sq.m
Total 07No. Units
Site Area = 0.33 Hectares

C	JUNE 22	HIGHWAYS AND PLANNERS COMMENTS ENDORSED
B	FEB 22	BIN LOCATIONS ADDED
A	DEC 22	PRE-APP COMMENTS ENDORSED
REV	DATE	DESCRIPTION
PROPOSED SITE LAYOUT & STREET SCENE ELEVATIONS		
ALBERT ROAD / BILBERRY CLOSE, WHITEFIELD		
1:500 @ A3	ALBERT ROAD - P01	C