


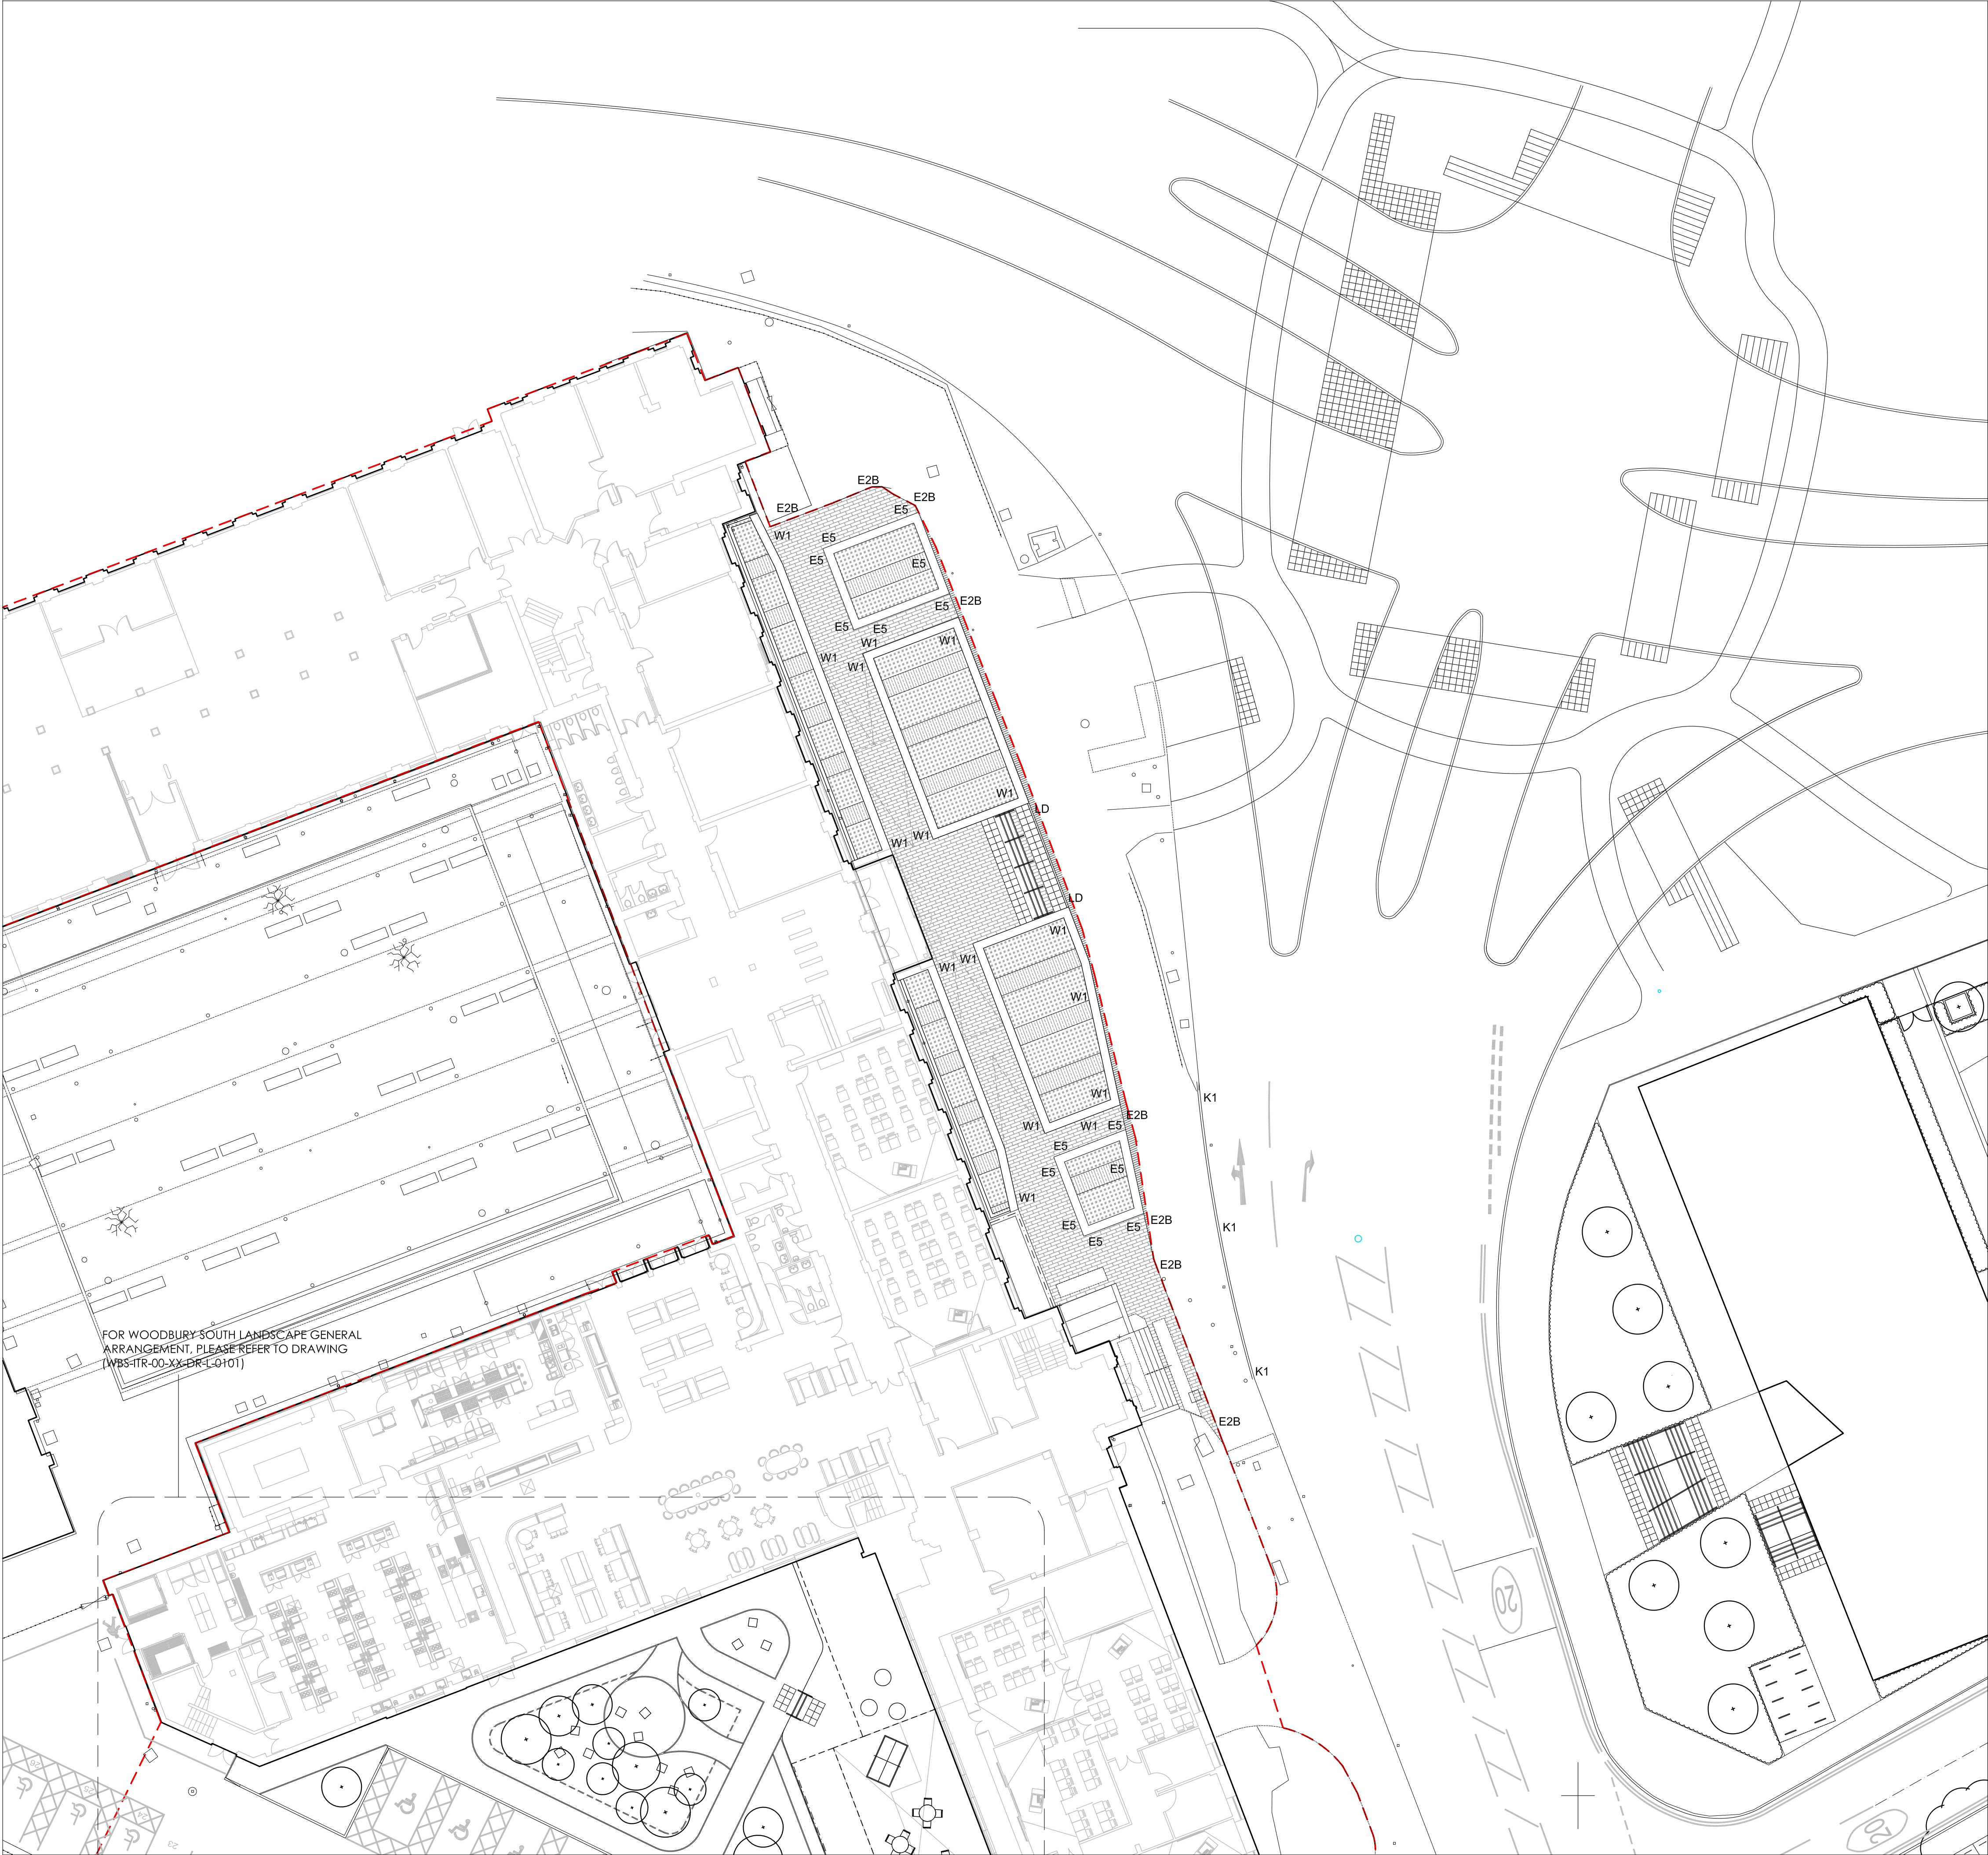

- Key
- Site Boundary
 - Pre-cast Concrete Upstand Kerb to Q10/110
 - Metal Edging - Flush to Q10/200
 - Edge to Rain Gardens to Q10/120
 - Pedestrian Asphalt to Engineers Details
 - Granite Aggregate Concrete Paving Type 1 to Q25/336
 - Tactile Paving to Q25/320
 - Proposed Tree to Q31 - Source to be Confirmed
 - Planting Type 1 to Q31
 - Planting Type 2 to Q31
 - Stone Wall to Raised Planters to Q10/121
 - Step with Integrated Nosing to Q25/110
 - Handrail to Q41/240
 - Linear Drainage Channel to Q10/170 and Engineers Details

NOTES:

DO NOT SCALE. Use figured dimensions only. The contractor is requested to check all dimensions before the work is put in hand. Copyright of this drawing belongs solely to Iteriad Ltd ©. This drawing must only be used for the purpose for which it is supplied and its contents must not be reproduced for any purpose without written permission. Areas indicated, or areas calculated from this drawing should be used for valuation purposes or as the basis for development contracts. Iteriad Ltd is a limited liability company registered in England and Wales. Number 7966573

TO BE READ IN CONJUNCTION WITH:

Woodbury Entrance Drawings:
WBE-ITR-00-XX-DR-L-0001 - Landscape Masterplan
WBE-ITR-00-XX-DR-L-0002 - Landscape Strategy Plan
WBE-ITR-00-XX-DR-L-0003 - External Levels Strategy
WBE-ITR-00-XX-DR-L-0101 - Landscape GA

Woodbury South Drawings:
WBS-ITR-00-XX-DR-L-0001 - Landscape Masterplan
WBS-ITR-00-XX-DR-L-0002 - Landscape Strategy Plan
WBS-ITR-00-XX-DR-L-0003 - External Levels Strategy
WBS-ITR-00-XX-DR-L-0101 - Landscape GA

Woodbury Documents:
WBE-ITR-VV-XX-SP-L-2200 - Woodbury Entrance
External Landscape NBS Specification

P05	TREES REMOVED IN LINE WITH PLANNING COMMENTS	MS	KH	25.10.23
P04	STAGE 4 ISSUE	MS	KH	03.07.23
P03	ISSUED FOR COORDINATION	MS	KH	05.06.23
P02	KEY UPDATE	MS	KH	31.03.23
P01	FIRST ISSUE - STAGE 3	MS	KH	20.03.23
REV	DETAILS	DRAWN BY	CHECKED BY	CHECKED DATE
DRAWING RECORD				

STATUS
FOR INFORMATION

CLIENT

BURY COLLEGE

MASTERPLANNERS/LANDSCAPE ARCHITECTS

(iteriad)

Studio
2 Cragwood Cottages,
Ecclelly,
Windsor,
Cumbria
LA23 1LQ
T: (+44) 15394 43018
E: studio@iteriad.com
W: www.iteriad.com

PROJECT TITLE
BURY COLLEGE - WOODBURY ENTRANCE

DRAWING TITLE
LANDSCAPE GENERAL ARRANGEMENT

SCALE
1:200@A1

DRAWN BY
MS

DATE
MAR '23

JOB/DRAWING NUMBER
WBE-ITR-00-XX-DR-L-0101

REVISION
P05

