


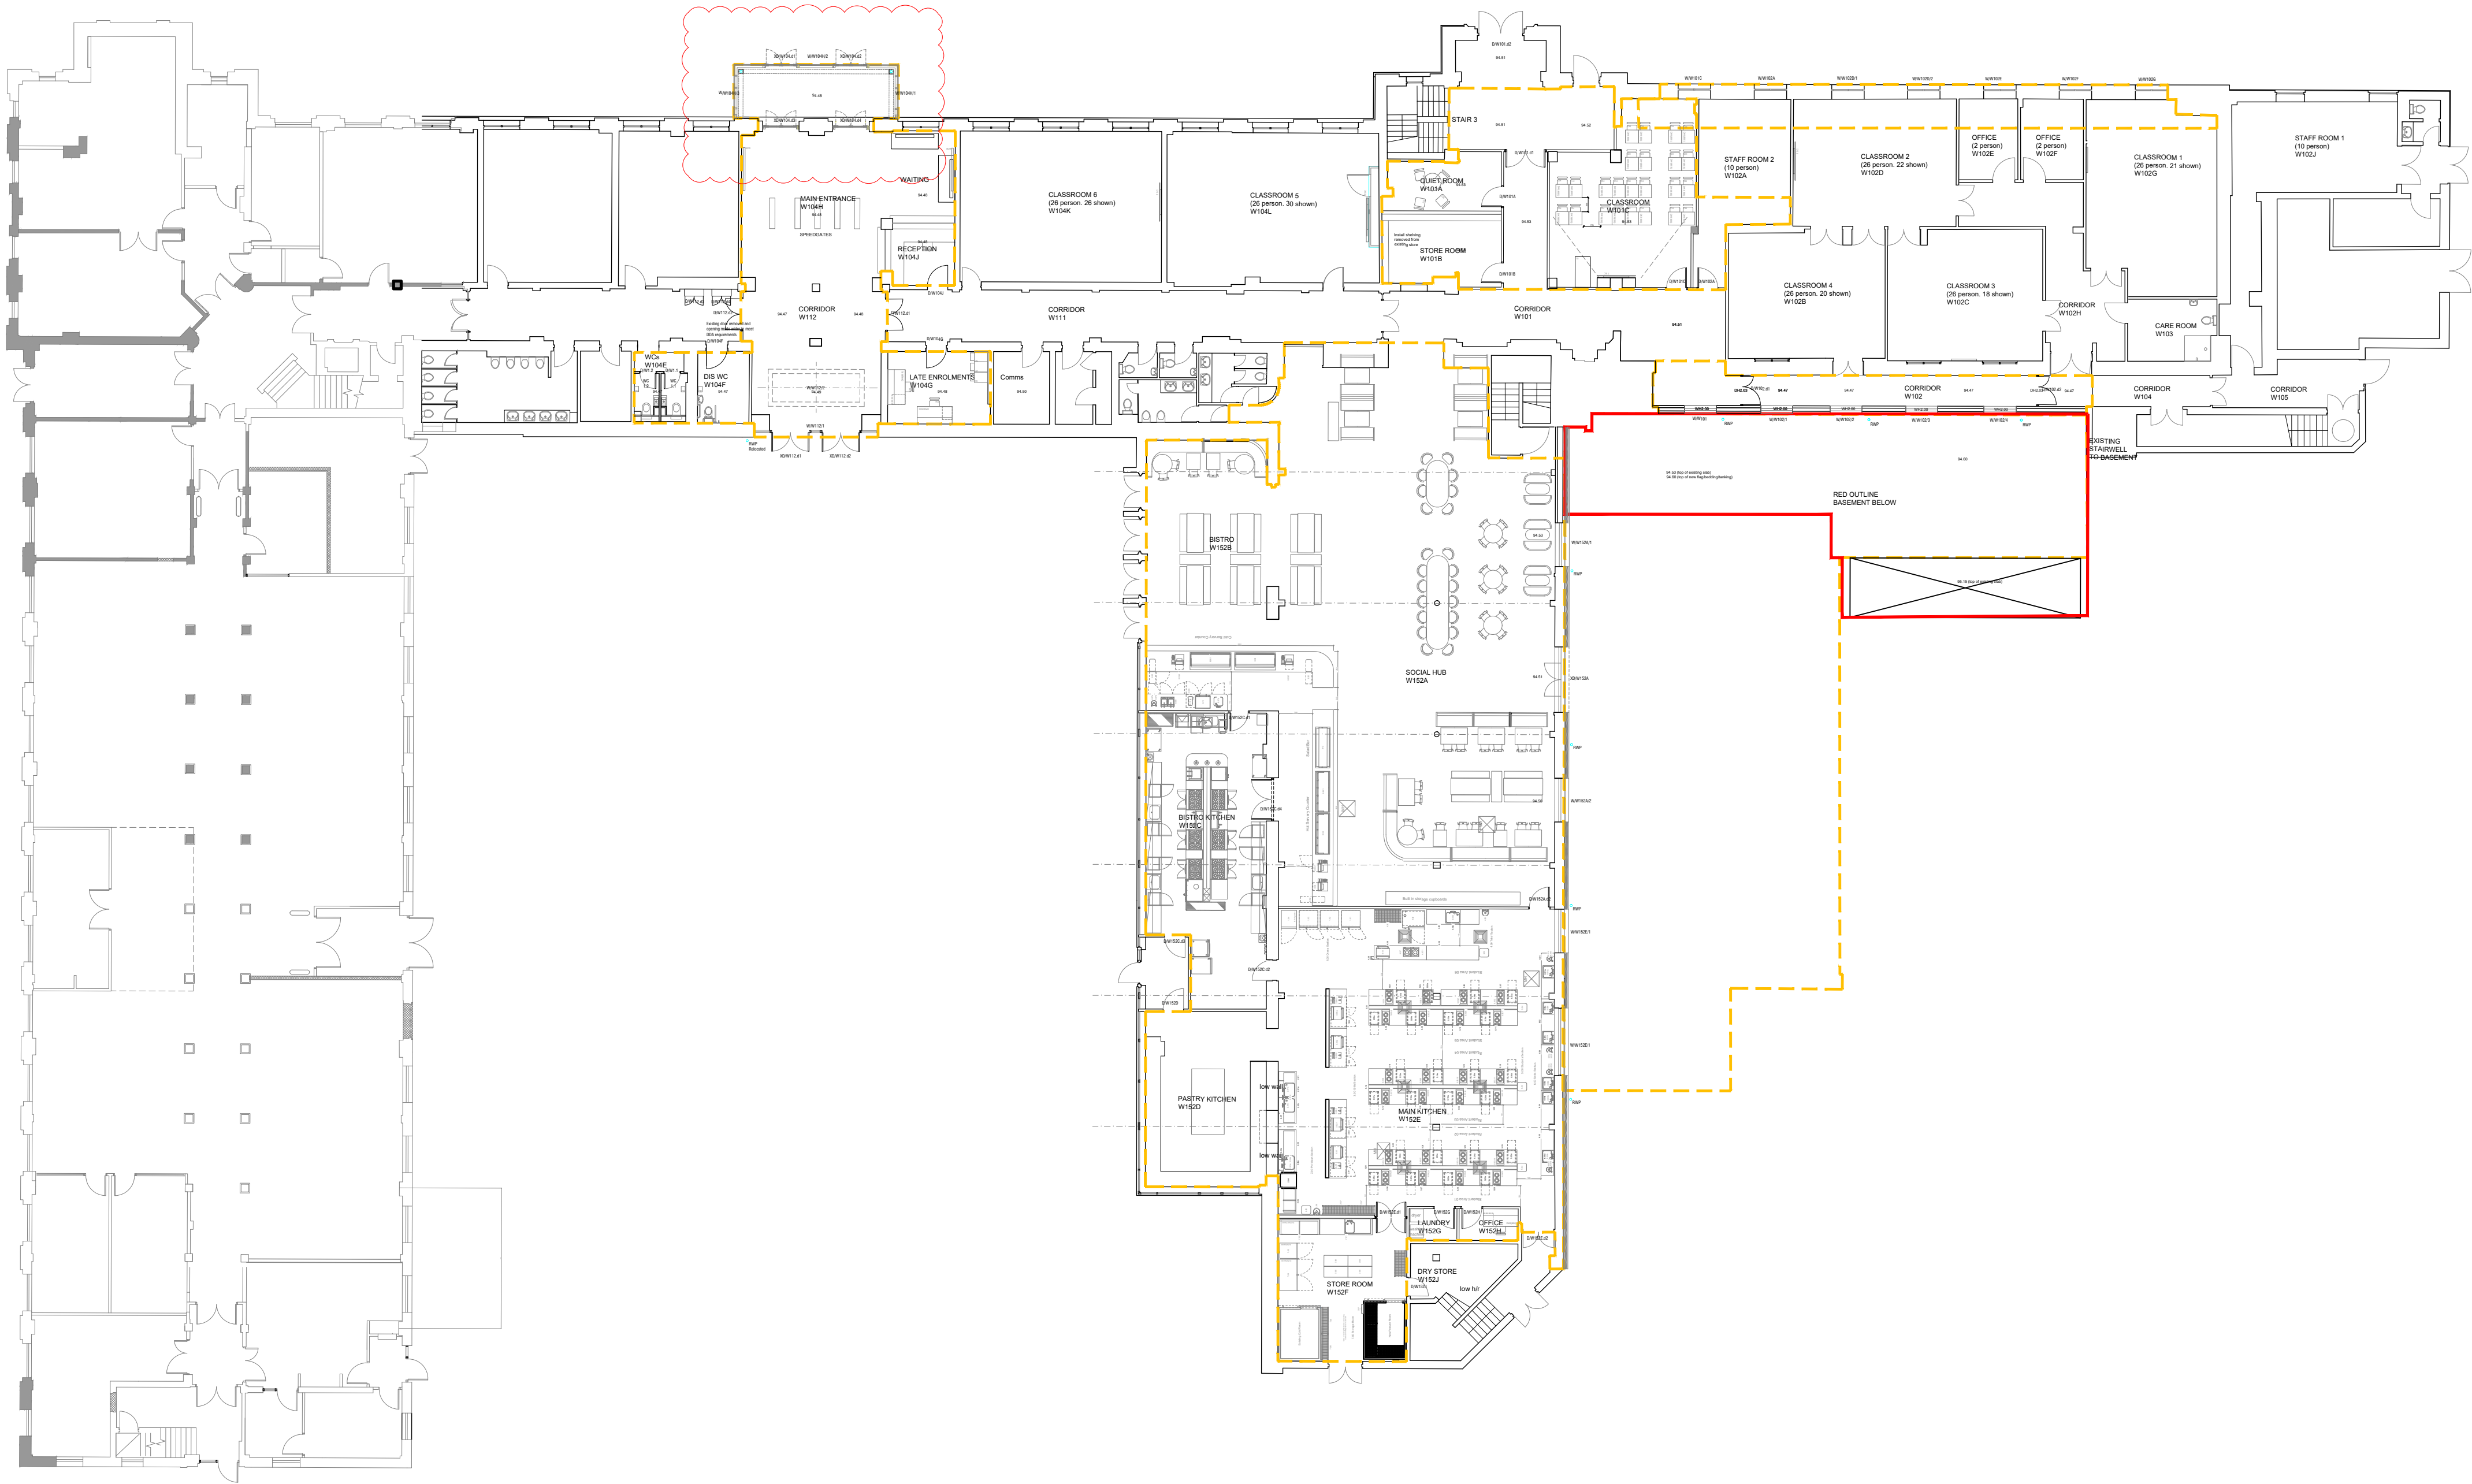

Scope of works

Scope of works also includes external and public realm areas.  
services works (routing, connectivity etc) may impact upon areas  
outside of those identified as within scope.



|     |    |      |   |            |
|-----|----|------|---|------------|
| 11  | kc | KC   | New entrance revised to address Planning comments                                                                                              | 15/11/2023 |
| 10  | kc | KC   | WC in new entrance change<br>shutter in catering change to double doors at Client request.                                                     | 28/09/2023 |
| 09  | kc | KC   | Reprint   | 04/09/2023 |
| 08  | kc | KC   | Notes added   | 01/07/23   |
| 07  | kc | KC   | Extent of plant room cover clarified   | 27/06/23   |
| 06  | kc | KC   | Catering equipment shown, Client dining FFE shown                                                                                              | 25/05/23   |
| 05  | kc | KC   | Late enrolment and Comms shown at Client direction<br>Social hub brise soleil removed due to cost direction                                    | 2023/04/13 |
| 04  | kc | -    | Survey CAD incorporated. Client comments added eg<br>relocated wall between catering and dining.                                               | 2023/03/08 |
| 03  | kc | -    | Catering update to Client sketch and direction                                                                                                 | 2023/02/28 |
| 02  | kc | -    | Catering update to Client sketch, old and new entr<br>area update to Client comment/ LRC omitted from scope.<br>Esc stair no longer demolished | 2022/11/17 |
| no. | by | chk. | revision   | date       |



Transformation - Woodbury

by ctk. date scale sheet size

adw kc 25.2.21 1:200 A1

title  
Woodbury  
Proposed Level 1 Ground Floor Plan

status job no. / dsg. no. revision  
P 7035 L1- 10 11