


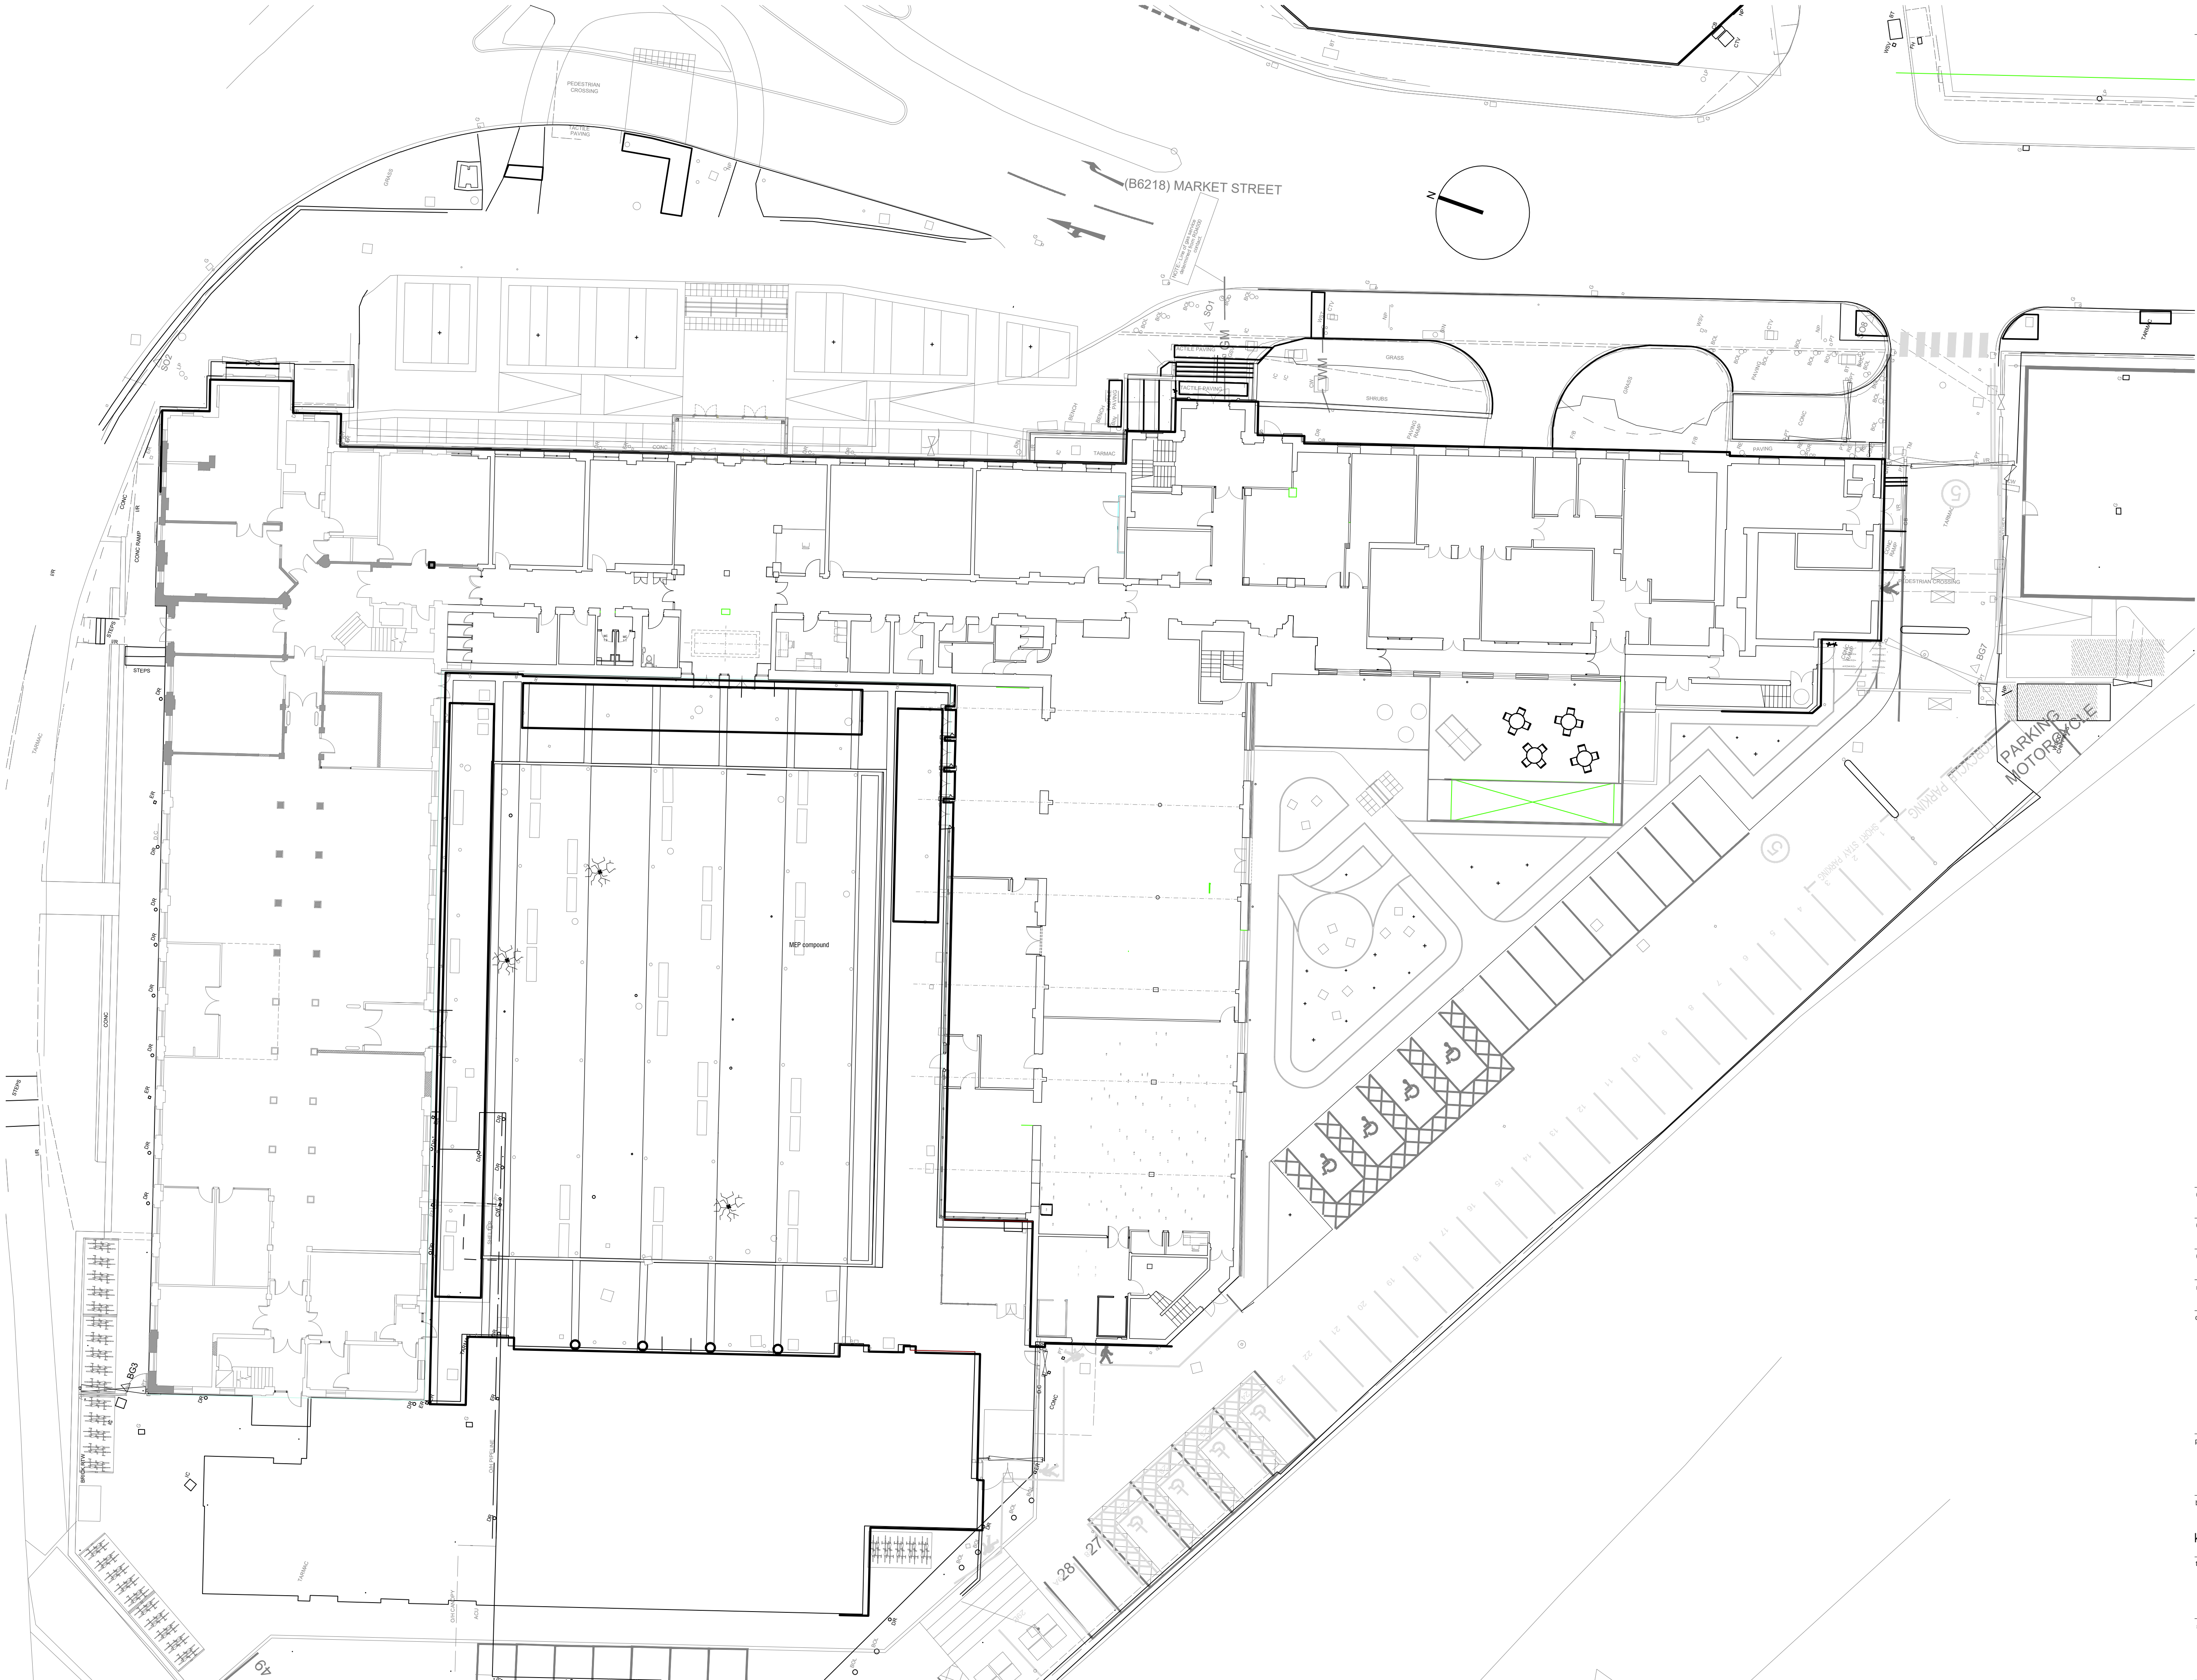

03	kc	KC	Drawing scale and rotation changed	24/11/2023
02	kc	KC	MEP external compound shown	11/10/2023
01	kc	-	Landscaping information added and all colour removed at Planning request	11/09/2023
no.	by	chk.	revision	date

client
Bury College

project	Transformation Project Woodbury			
by	chk.	date	scale	sheet size
kc	KC	08.09.2023	1:200	A1
title	Woodbury Site plan, Proposed			

status	job no. / dsg. no	revision
P	7035W L00- 05	03