



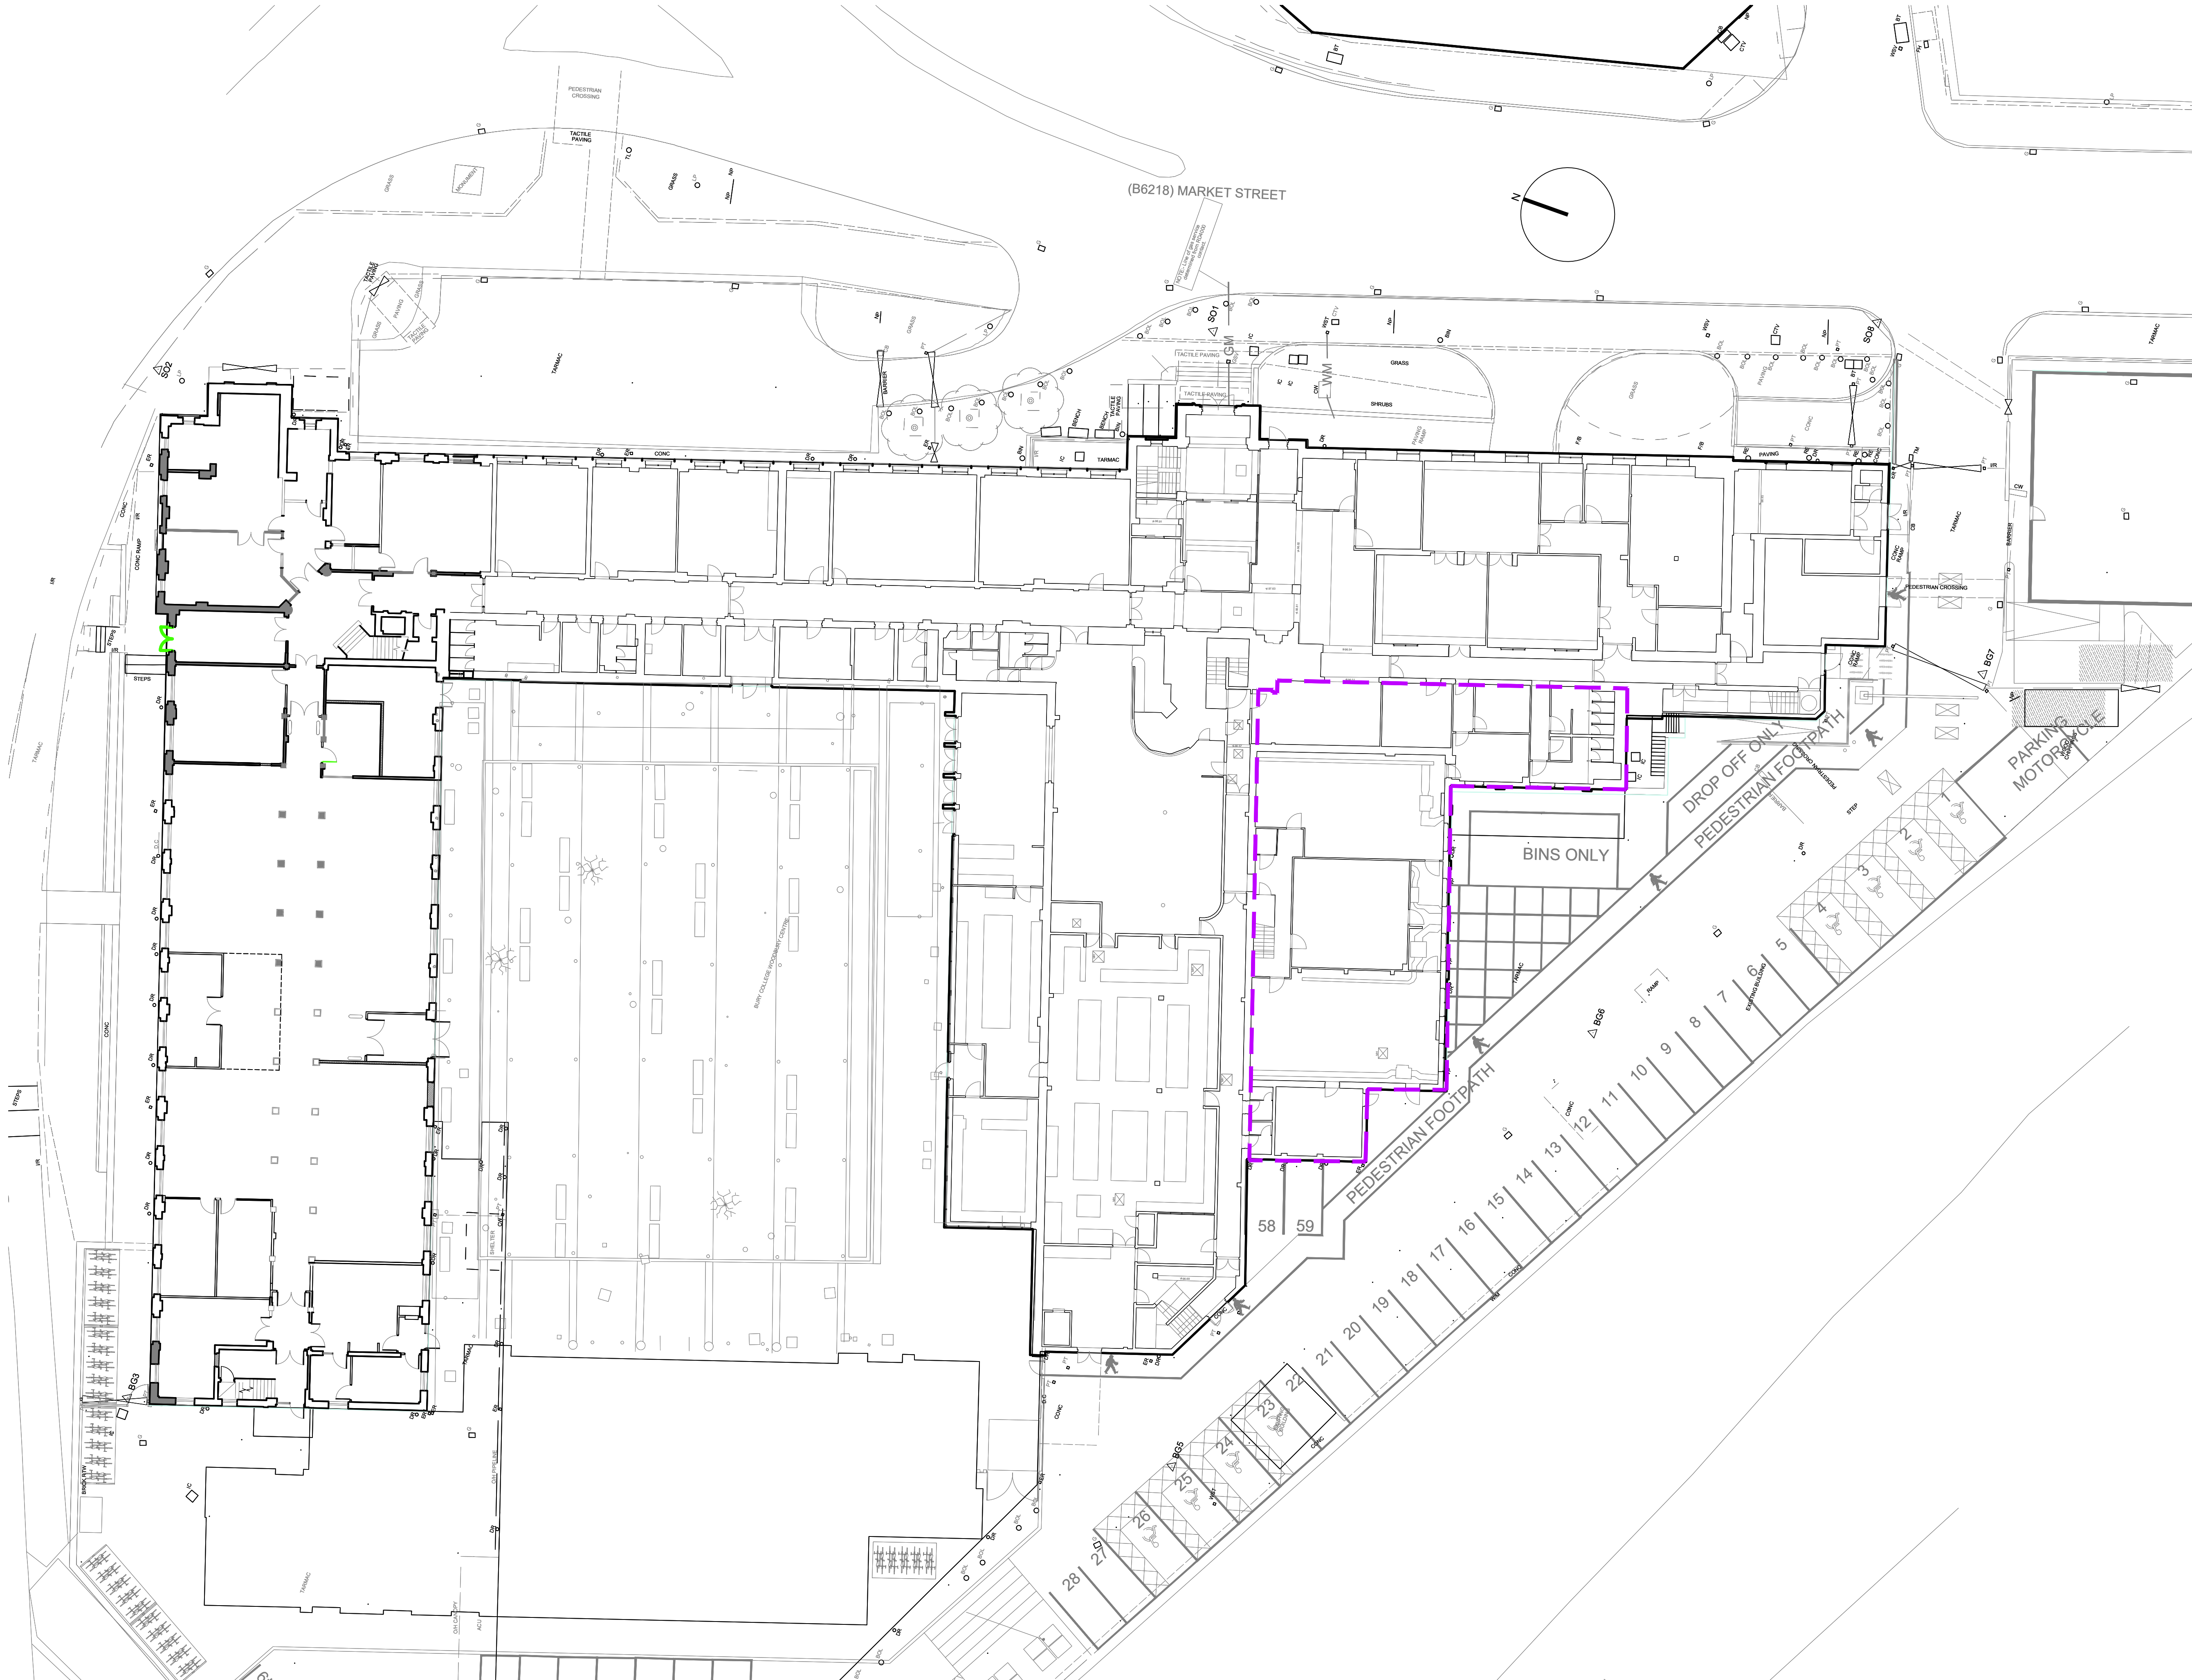

This drawing is to be read in conjunction with all relevant consultants' and specialists' drawings. The Architect is to be notified of any discrepancies before proceeding. Do not scale from this drawing. All dimensions are to be checked on site. This drawing is subject to copyright.

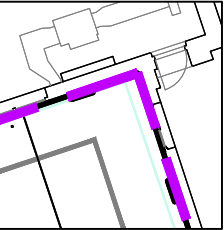

Purple dashed line:
Building to be demolished
and area landscaped

03	kc	KC	Drawing scale and rotation changed	26/11/2023
02	kc	-	Colour removed from plan at Planning request	11/06/2023
01	kc	-	Additional information added at Planning request	08/09/2023
no.	by	chk.	revision	date

client
Bury College

project
Transformation Project
Woodbury

by
chk.
date
scale
sheet size

kc
KC
25.08.21
1:200
A1

title
Woodbury
Site plan, Existing

status
job no. / dsg. no.
revision

P 7035W L00- 01 03