



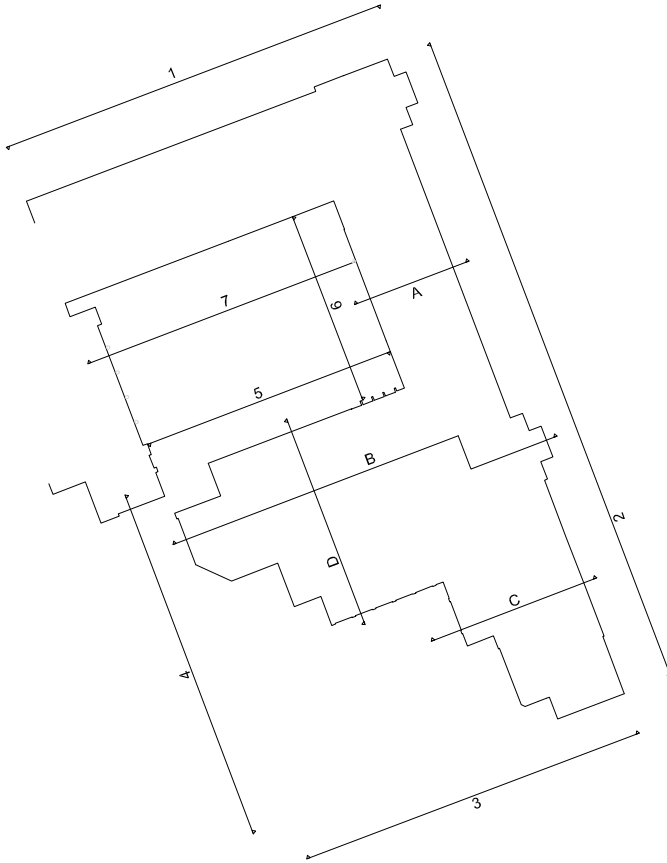

Elevation 2
Datum 90.00m

Elevation 2
Datum 90.00m

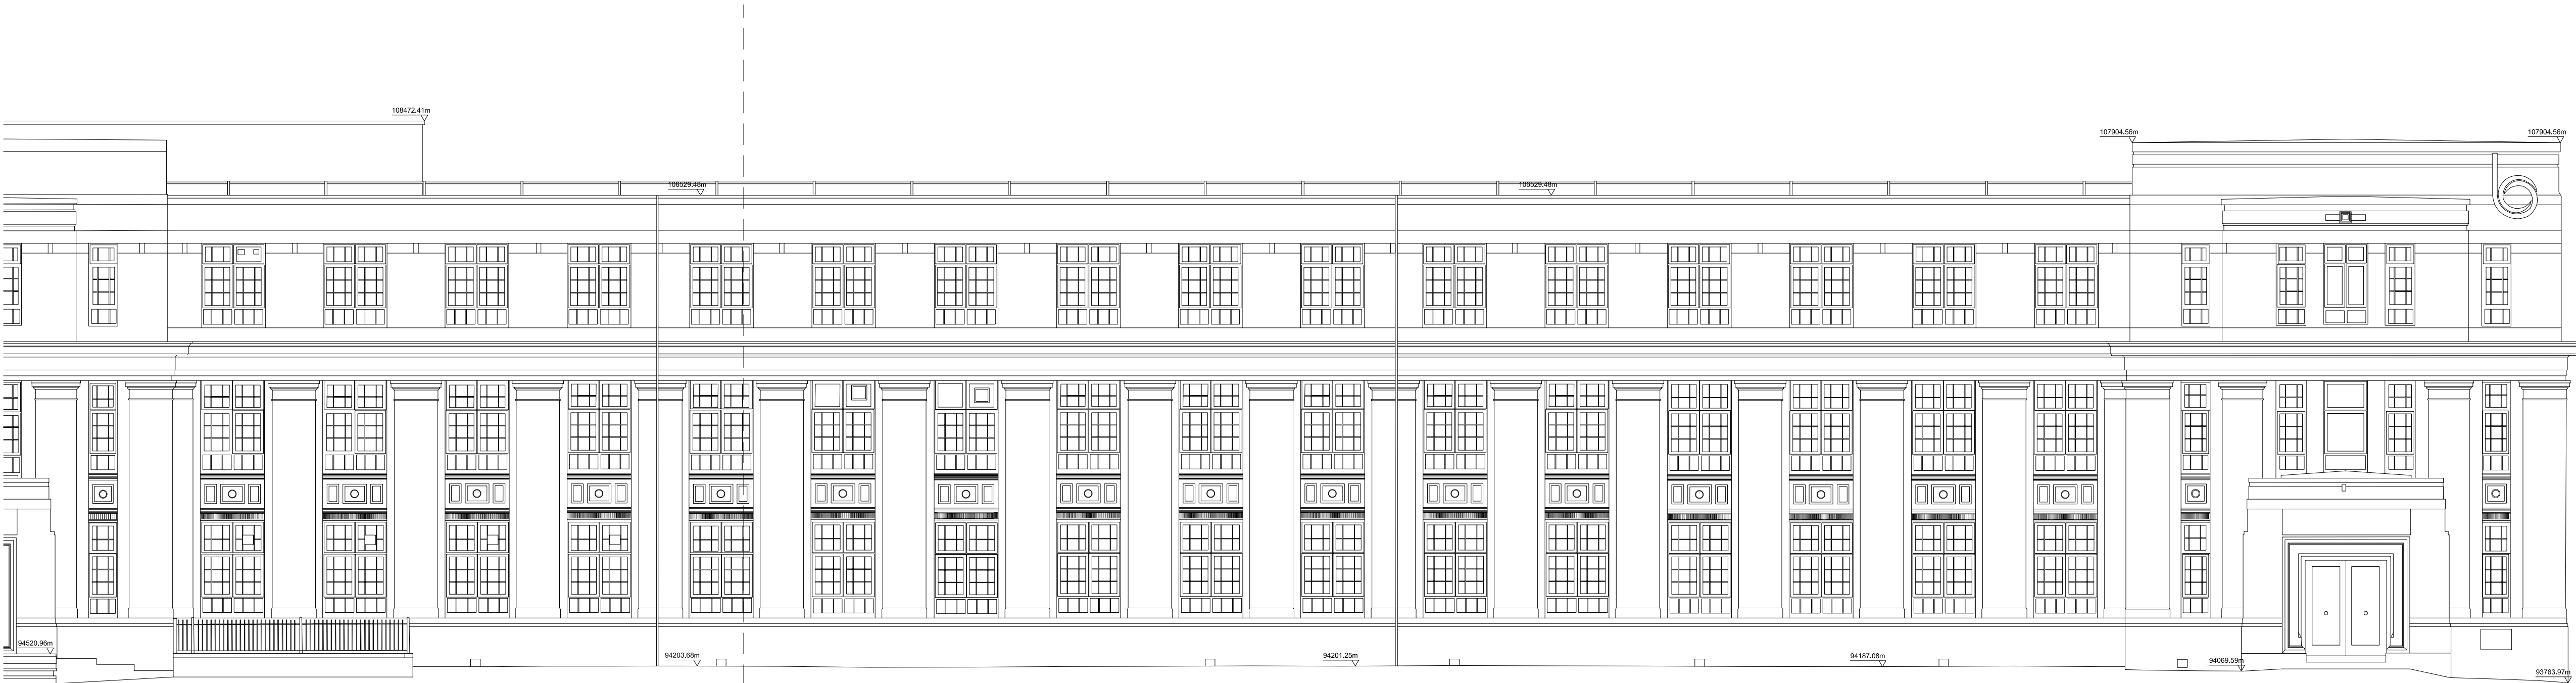

Elevation 2
Datum 90.00m

no.	by	chk.	revision	date
client				
Bury College				
project				
Transformation - Woodbury				
by	chk.	date	scale	sheet size
kc	KC	09.03.2023	1:200	A1
title				
Woodbury Existing elevations Sheet 2				
status	job no. / dsg. no	revision		
P	7035W L(2-)02	--		