
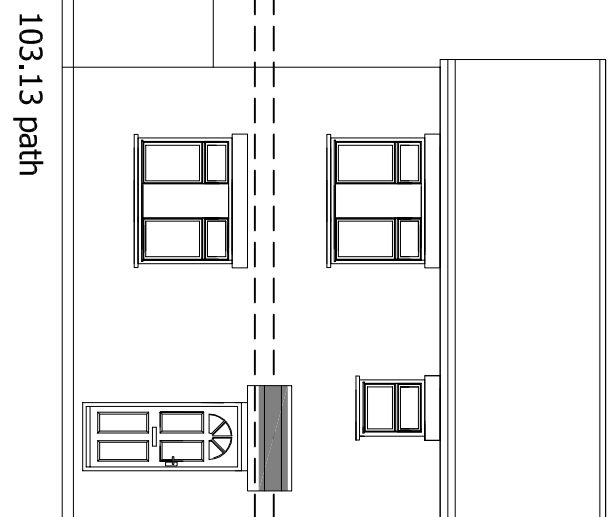
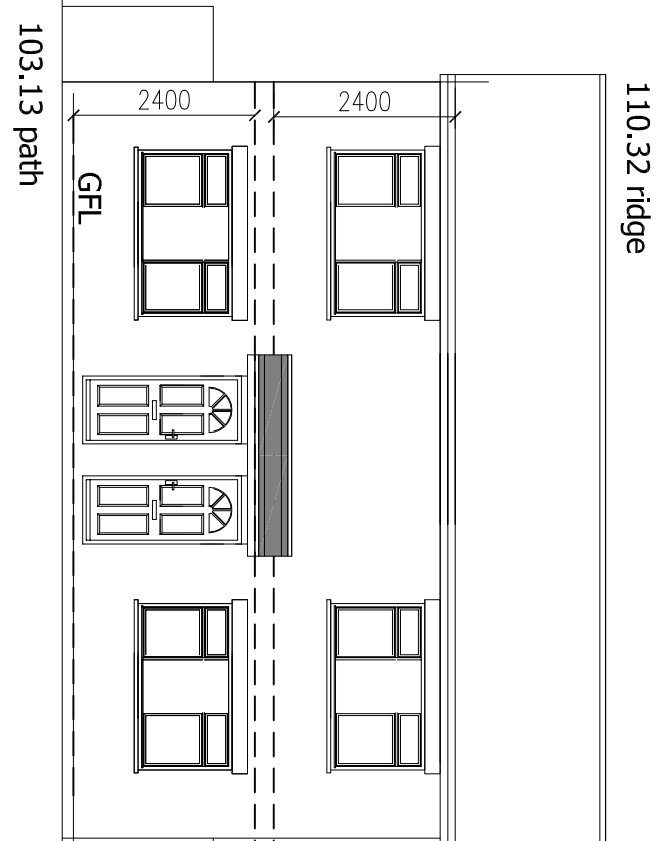
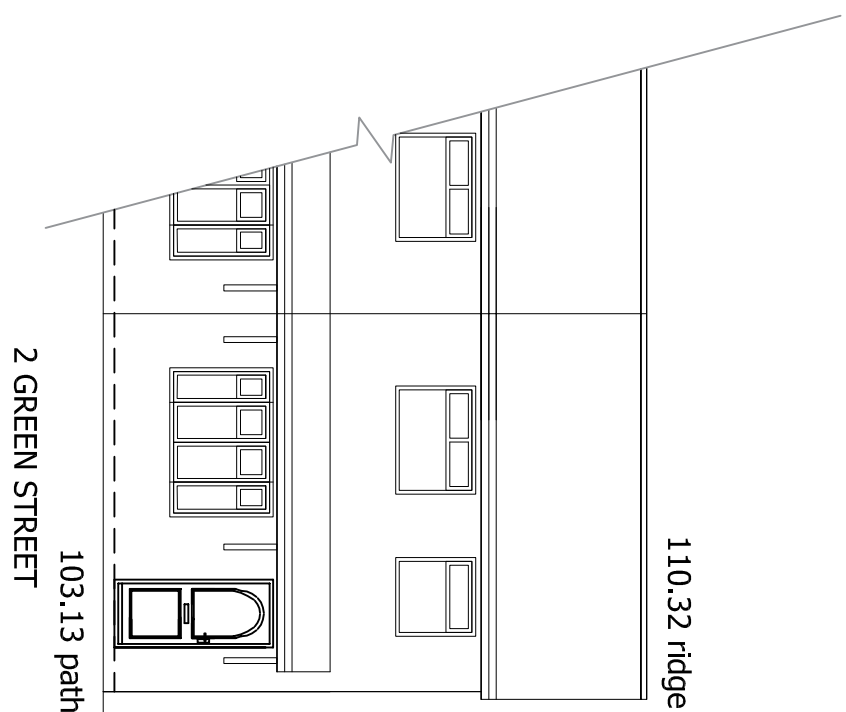
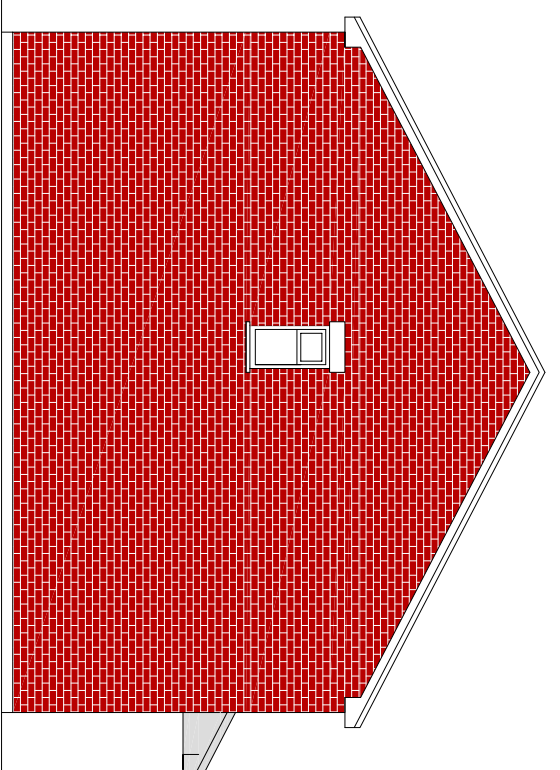
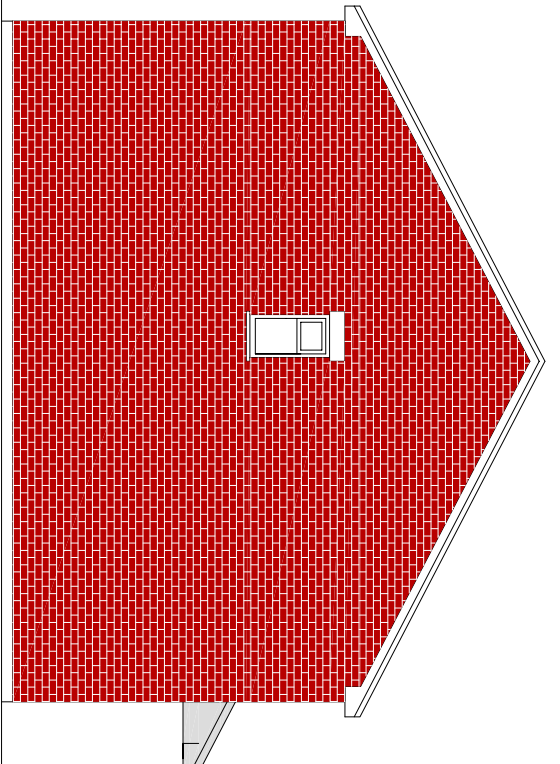
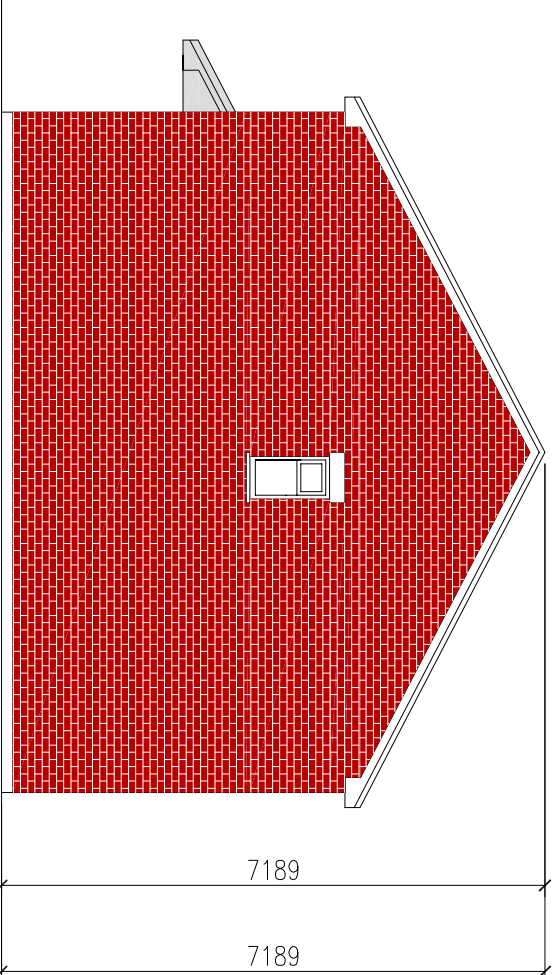
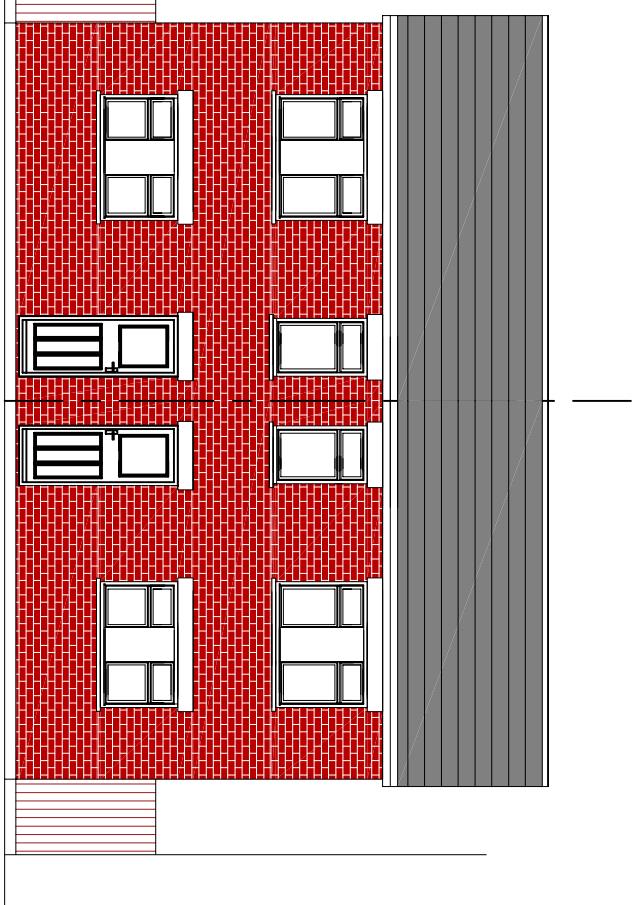
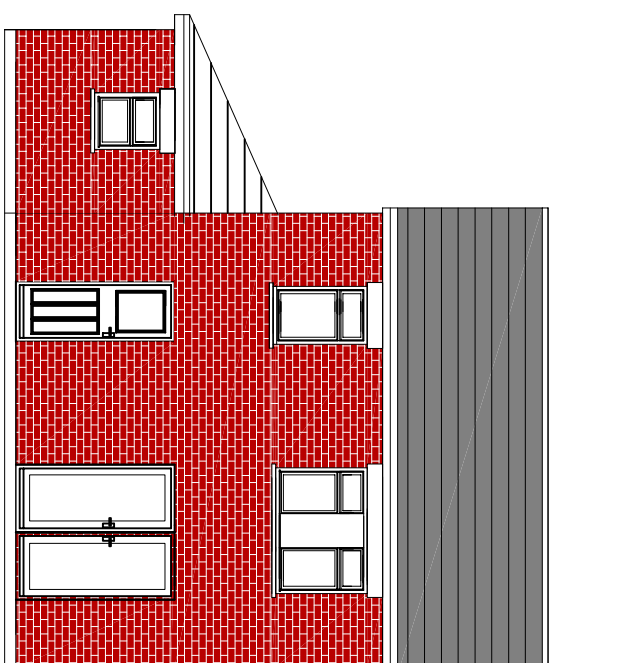
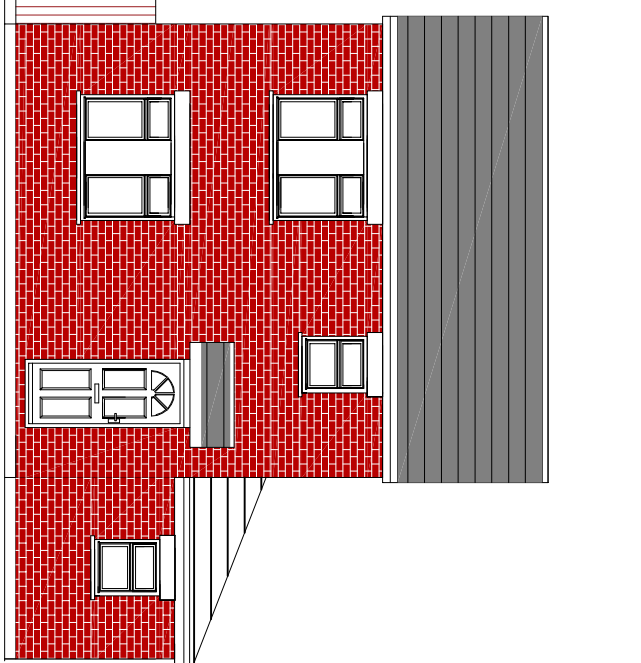
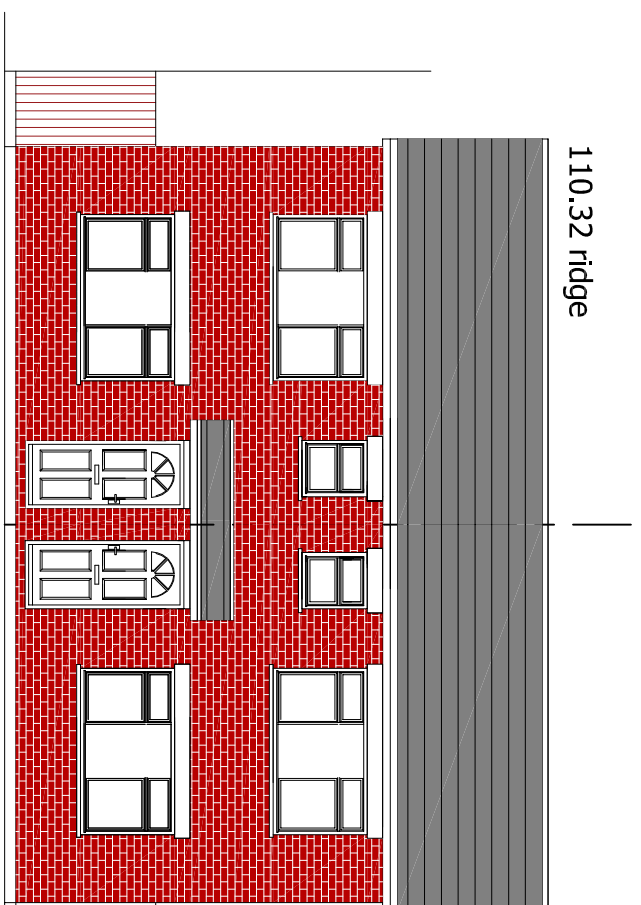
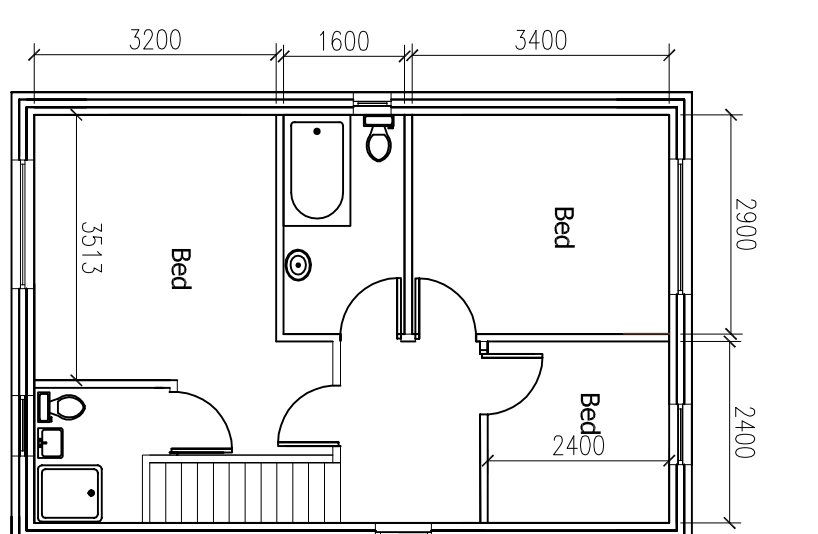
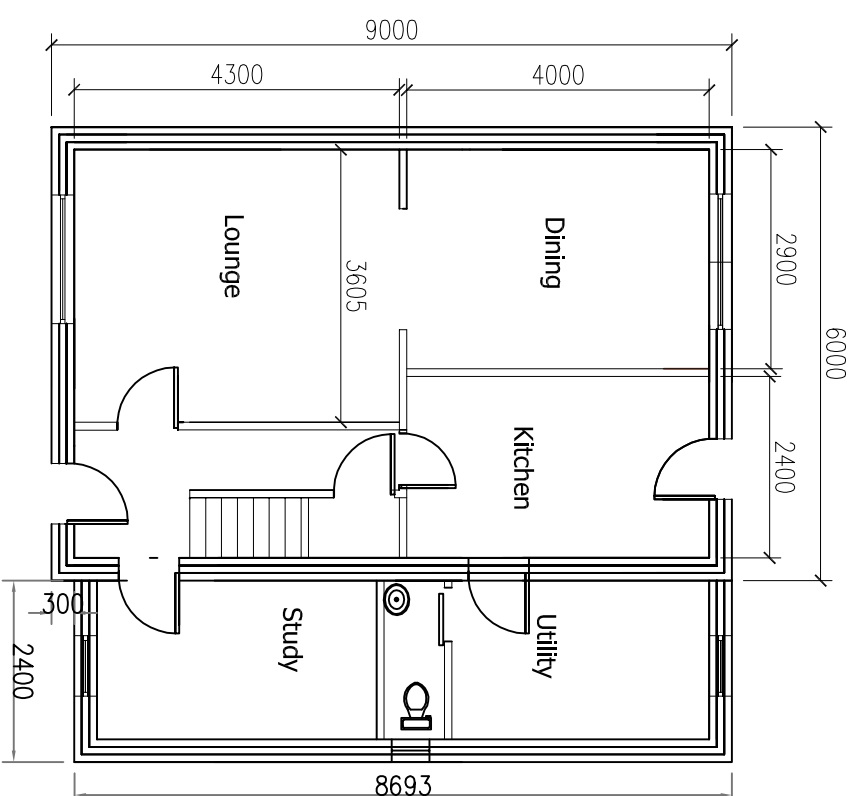
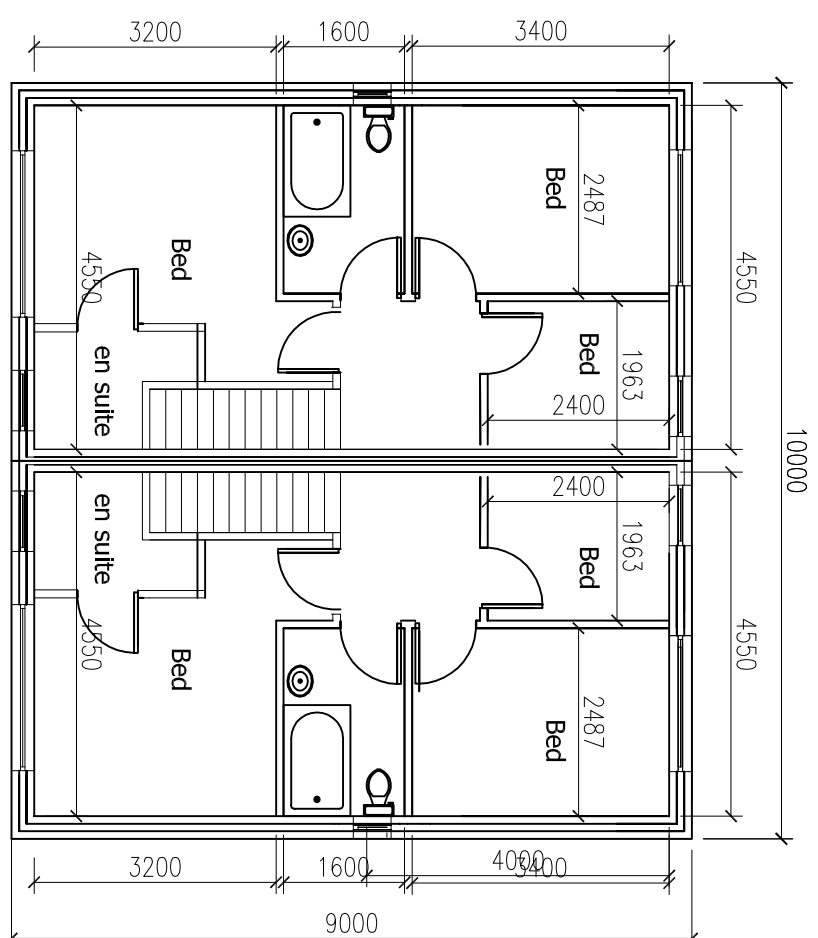


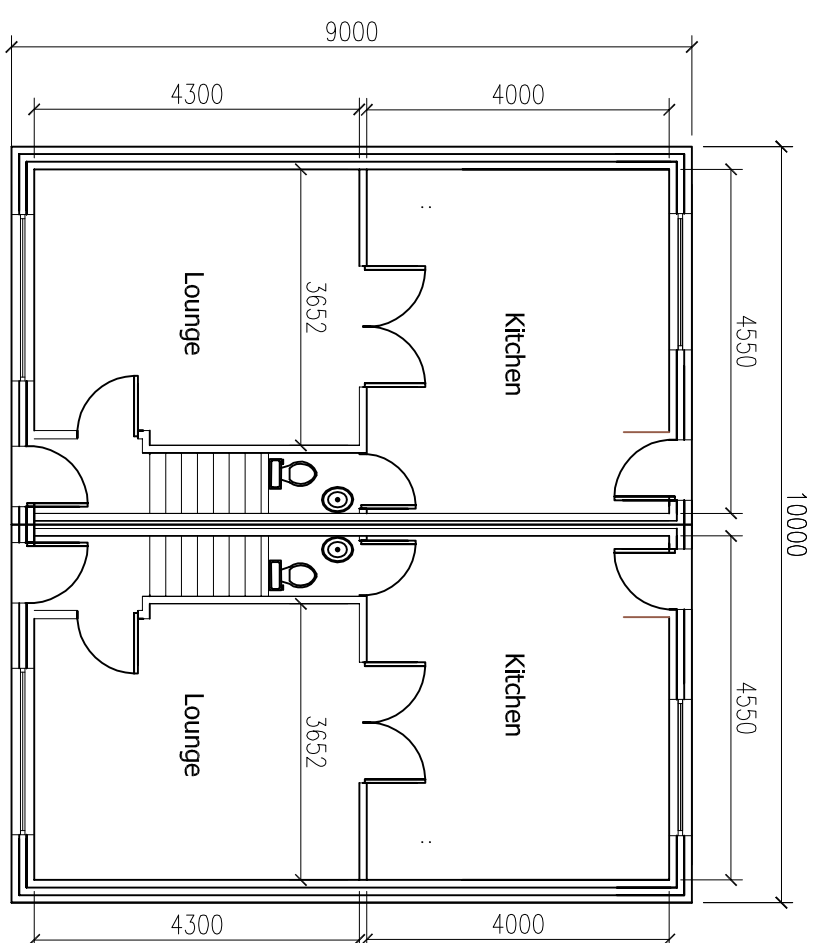

Date	Rev./		Initials
6/5/20	A.	proposed steelwork and top added	RA
23/6/20	B.	heights reduced ; houses set back more	RA
21/11/21	C	heights reduced ; houses set back more	RA

This drawing is subject to copyright and is not to be reproduced in part or whole without approval.




Figured dimensions take precedence over scaled measurements from the drawing. All dimensions and drawings to be checked by Client and Contractor and discrepancies notified with the Client prior to construction.

The whole of the works to comply with Planning Approval, Conditions and current Building Regulations. No work to commence without Planning & Building Regulations approval.

The client must ensure the project complies with the Construction Design and Management Regulations 2015.

This drawing is the property of the Architect and is loaned to the Client. The Client should ensure compliance with Party Wall Act 1996 as obtained, as well as compliance with Party Wall Act 1996.

Notes

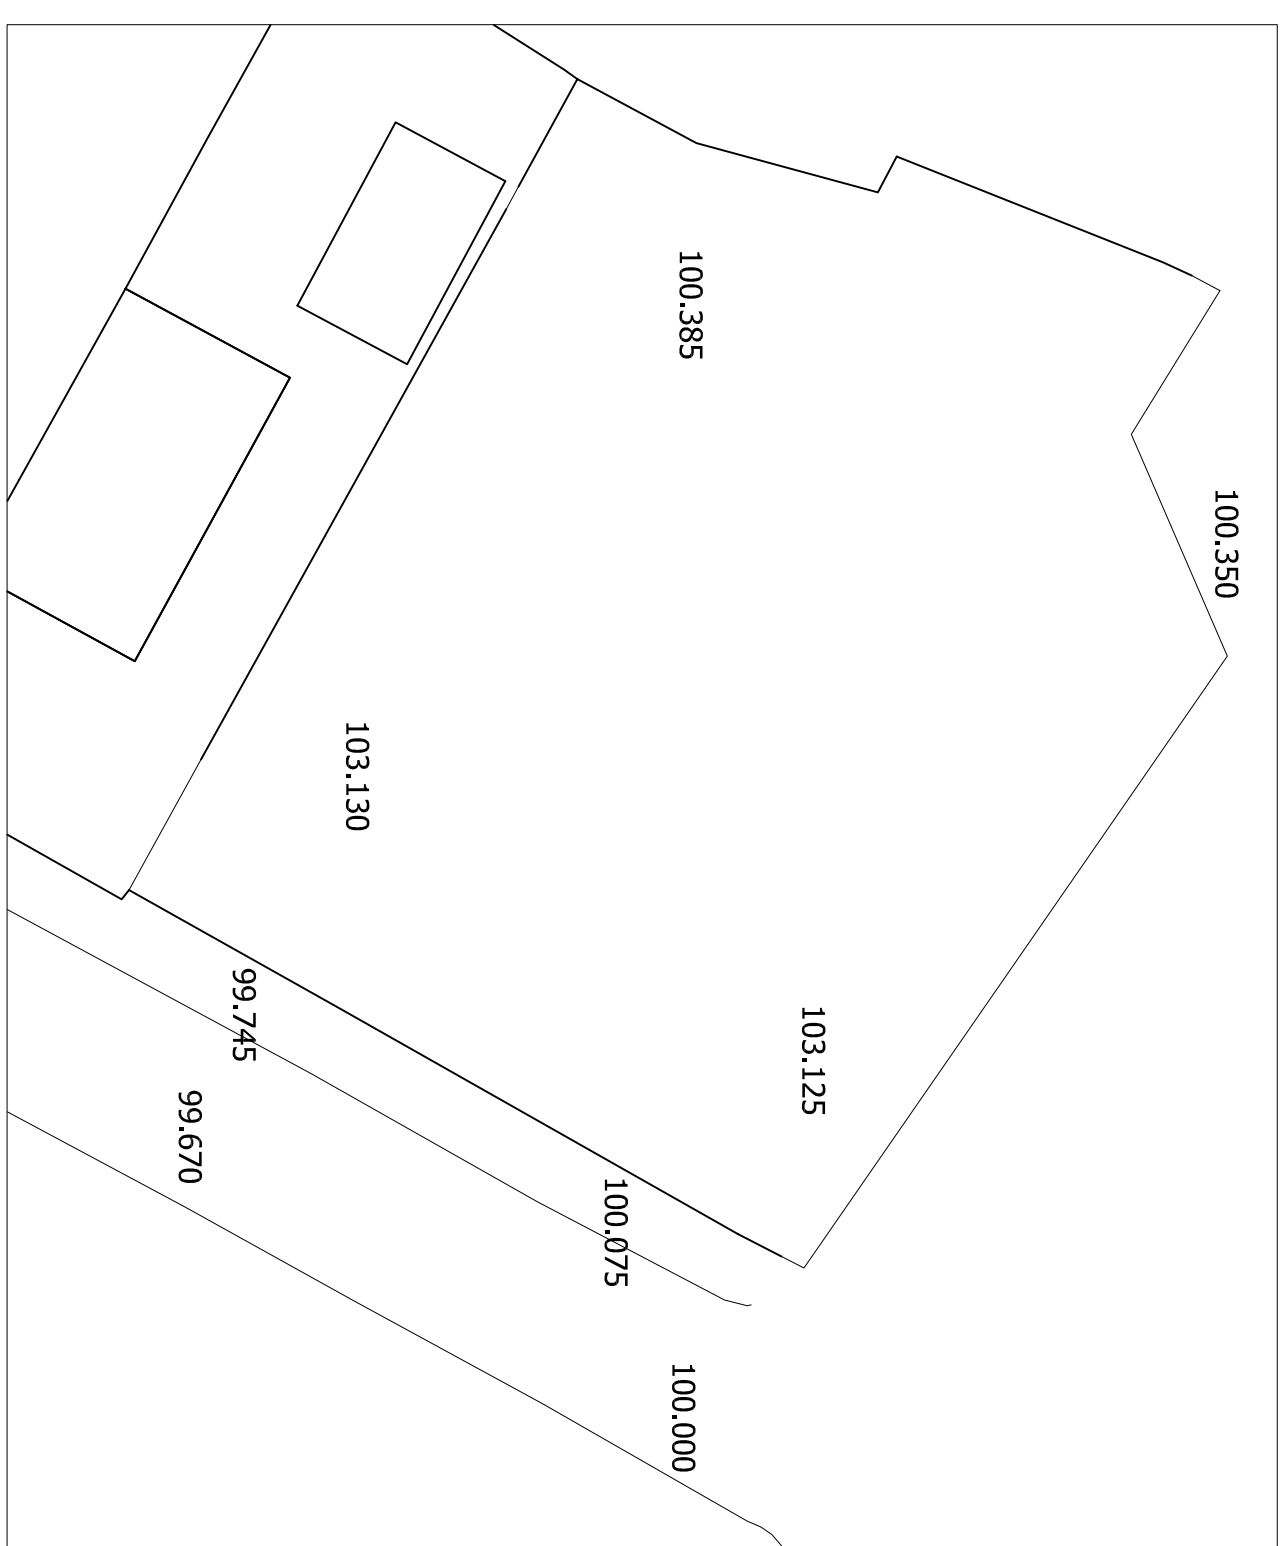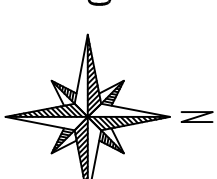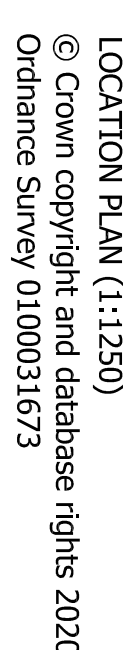

RAD The White House, 42-44 Clerkenwell New Road, Bolton BL1 4AP Tel: 01204 322196 Fax: 01204 214110 Mob: 07861 361104 Email: info@radengineering.co.uk		Project LAND AT GREEN ST TOTTINGTON BURY BL8 1TF		Client	
Title EXISTING & PROPOSED PLANS		Drawing RA		Date FEBRUARY 2020	
Scale 1:100 @ A1 / 1:200 @ A3		Drawing Number RAD/2115/20/L/RA/C			