


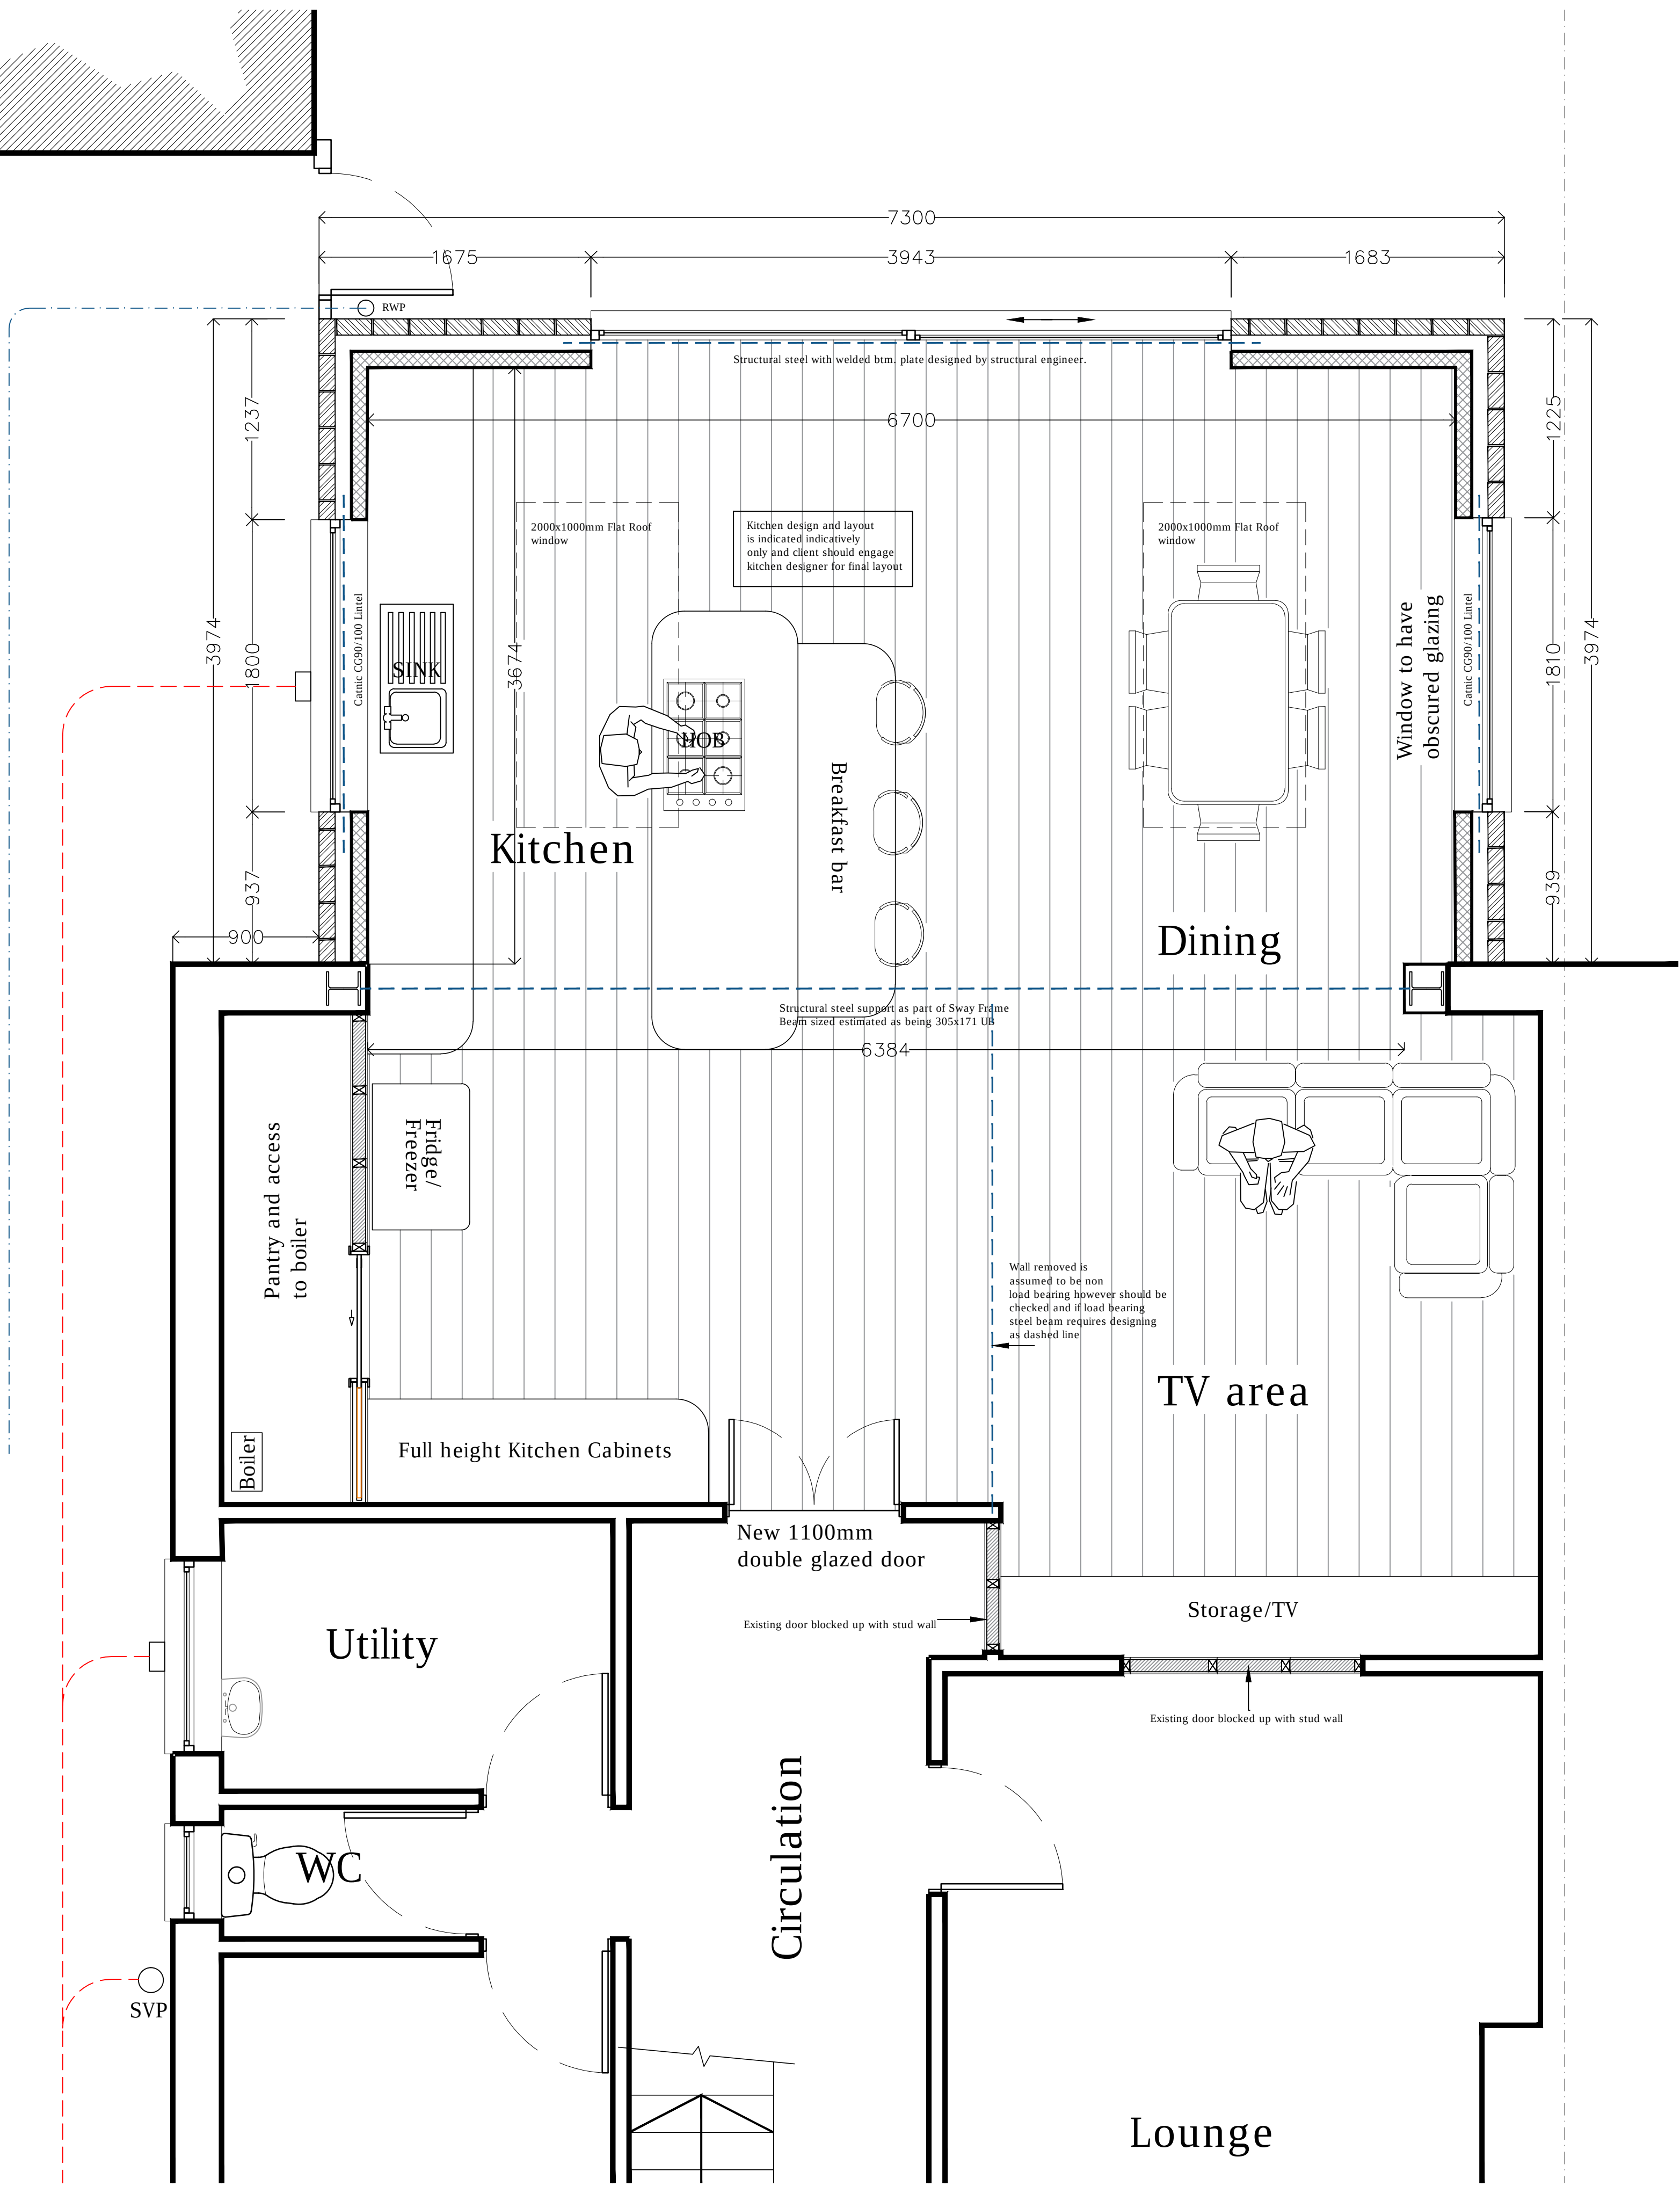

Proposed Part Ground Floor Plan (1:25)

For Approval

Client			
Mr D and Mrs C Hornsby			
Project			
Removal of existing conservatory and erection of single storey rear extension 34 Stretton Rd, Greenmount, BURY BL8 4DF			
Job No.	Area	File Ref	
2020/91			
Title			
General Notes			
2020/91-02			rev. A
Date	Drn.	Scale	Checked
05.09.20	B. Edmondson	AS Noted	
 20 Fernhill Drive Stacksteads, Bacup Lancashire OL13 8JS tel 01706 870944 mob: 07528809176 e:info@eds20.co.uk			

This drawing is solely owned by edmondson design services and will remain so and no part of it may be reproduced or used in any way without the express written approval of edmondson design services.