



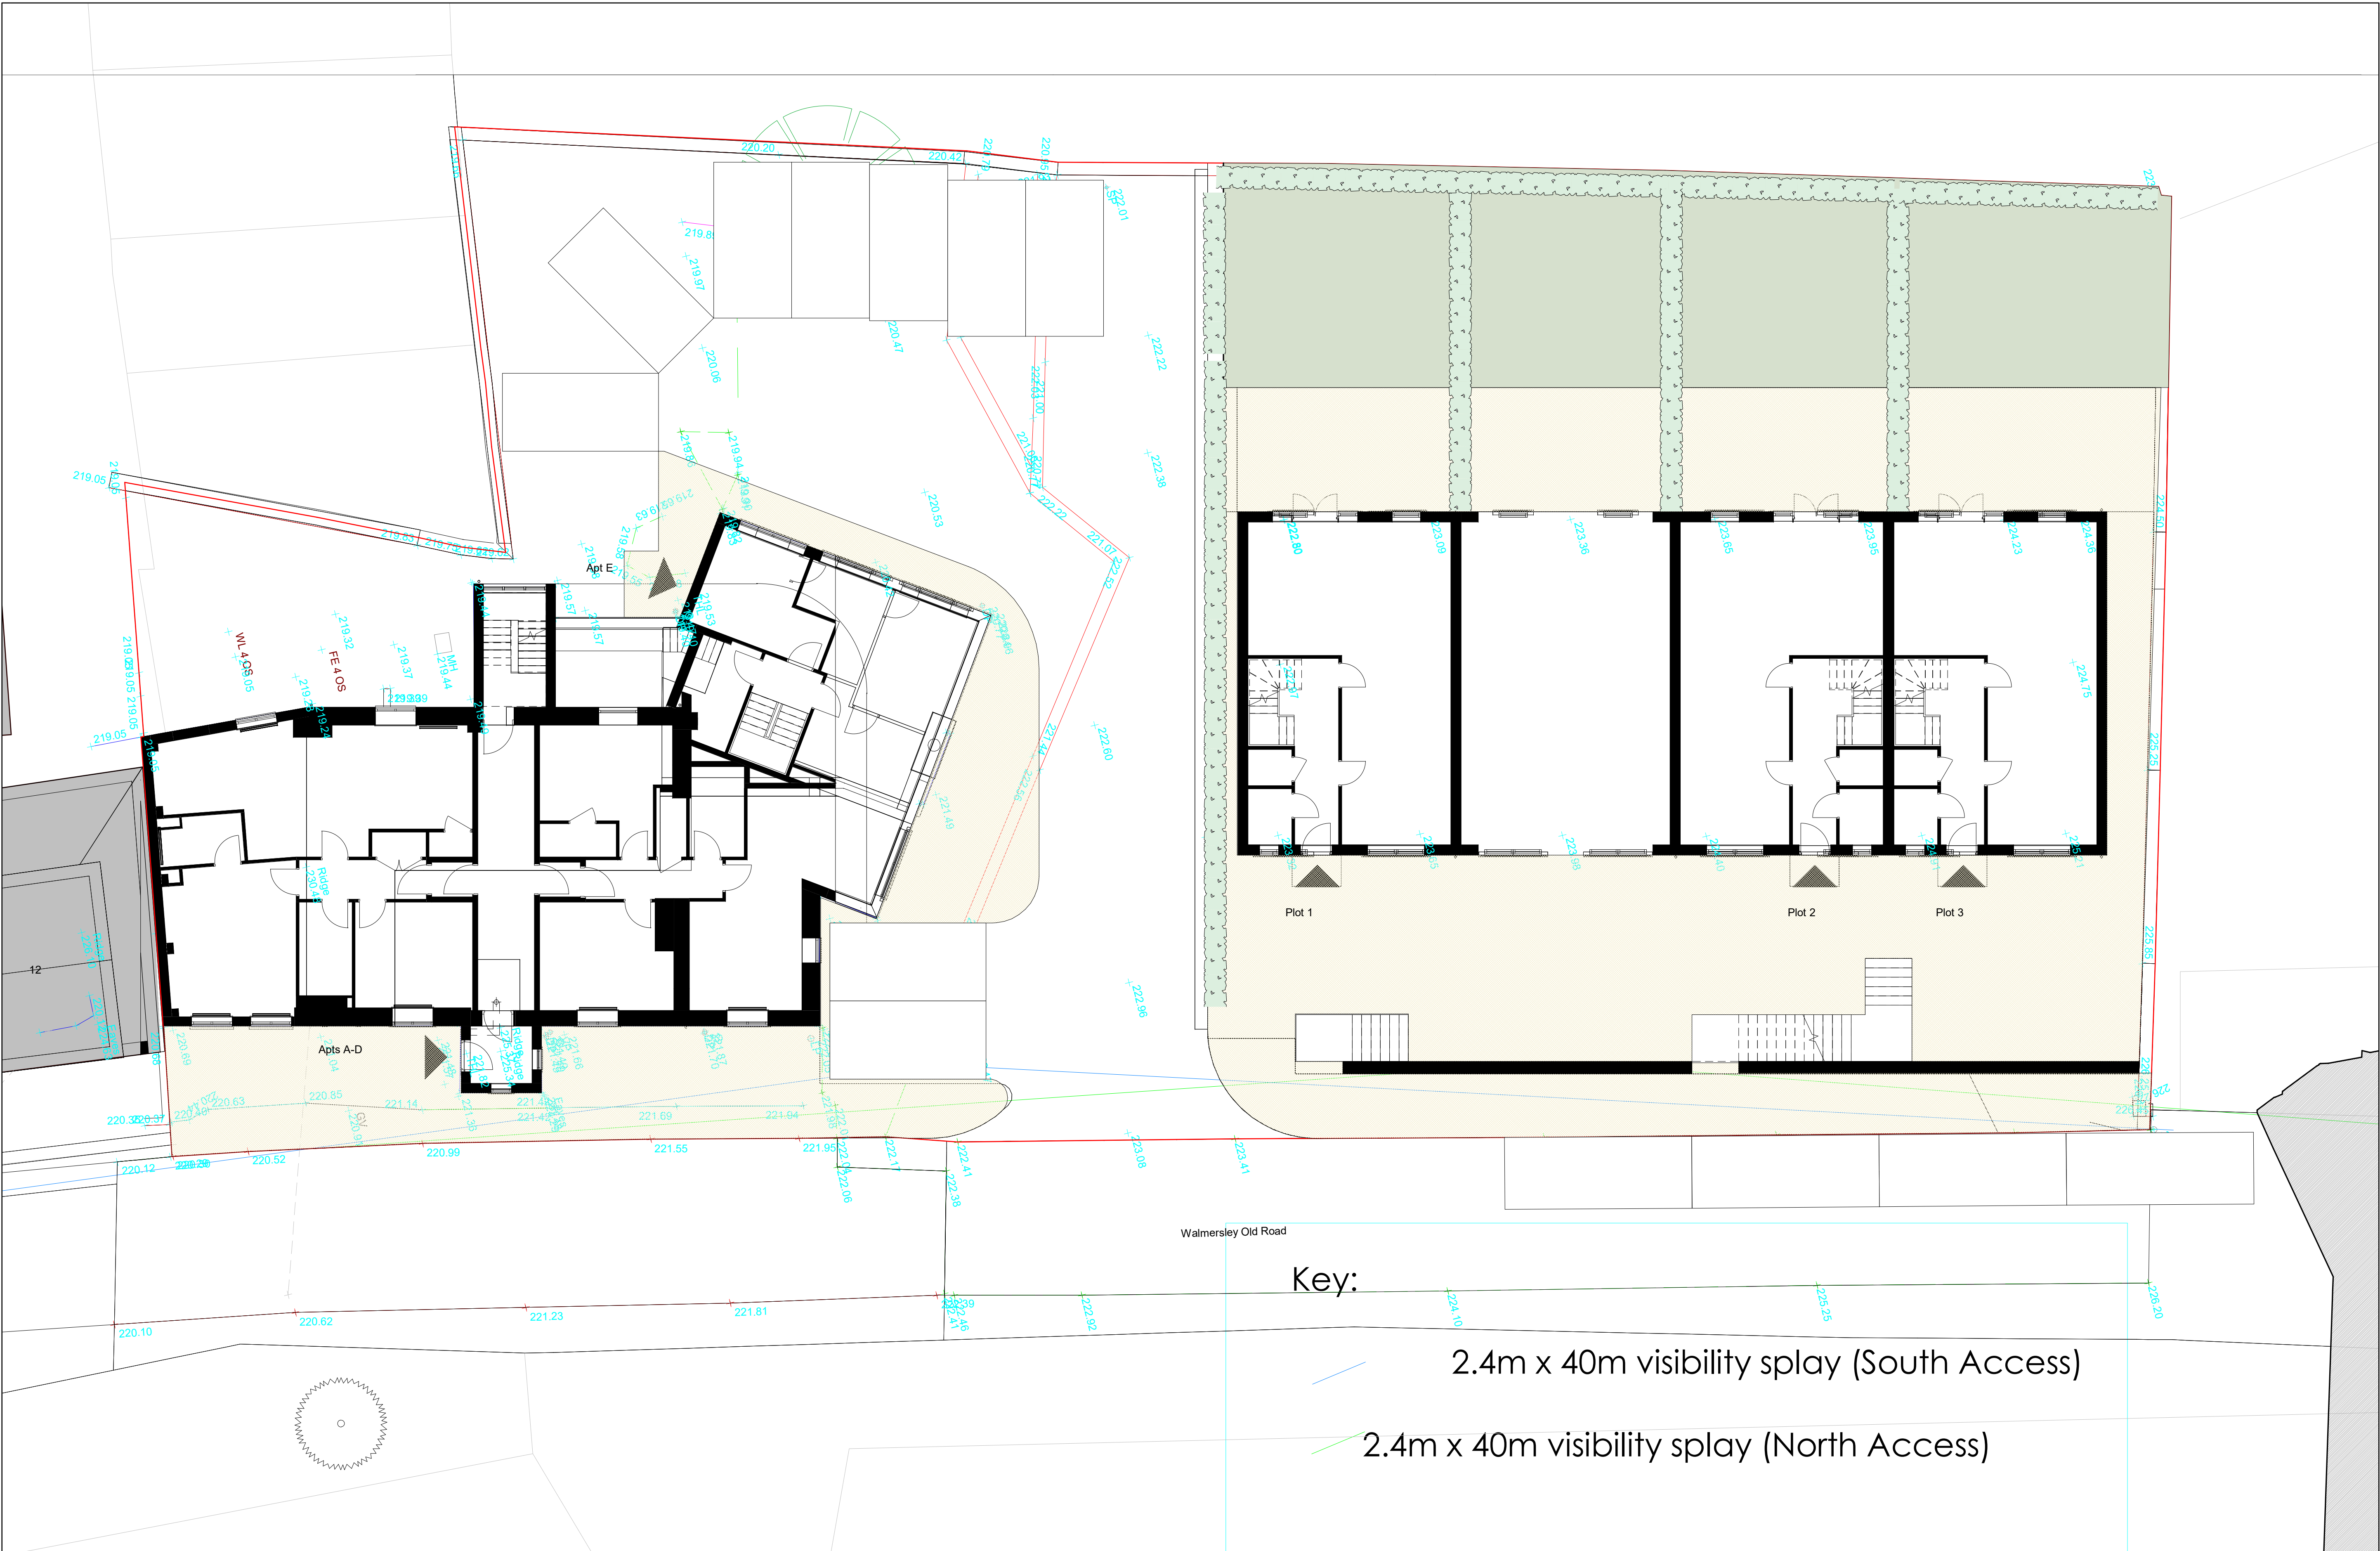

1. Site - Proposed on Topo
1:100

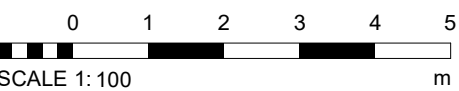

PROJECT		SCALE @ A1	DATE	DRAWN BY
The Lord Raglan - Site Model		1 : 100	08 Apr 2020	SP
CLIENT		STATUS		
City View Estates		Planning		
TITLE		PROJECT NO.	DRAWING NO.	REV.
Site - Proposed on Topo		DA18037.0.	203.	2
NOTES		DISCLAIMER: ALL RIGHTS RESERVED. THIS DRAWING MUST NOT BE REPRODUCED WITHOUT WRITTEN CONSENT. DEBTAL ARCHITECTURE LTD. IS NOT RESPONSIBLE FOR ANY CONSEQUENCES OF ANY USE OF THIS DRAWING. THE DRAWING IS PROVIDED AS IS, WITHOUT WARRANTY, AND THE USER AGREES TO HOLD DEBTAL ARCHITECTURE LTD. HARMLESS FROM ANY AND ALL SUCH CONSEQUENCES. ALL DIMENSIONS AND LEVELS ARE AS SHOWN ON THE DRAWING UNLESS OTHERWISE SPECIFIED. THE DRAWING IS THE PROPERTY OF DEBTAL ARCHITECTURE LTD. AND IS NOT TO BE LOANED, REPRODUCED, COPIED, OR IN ANY MANNER DISCLOSED TO ANY OTHER PARTY WITHOUT THE WRITTEN CONSENT OF DEBTAL ARCHITECTURE LTD.		