



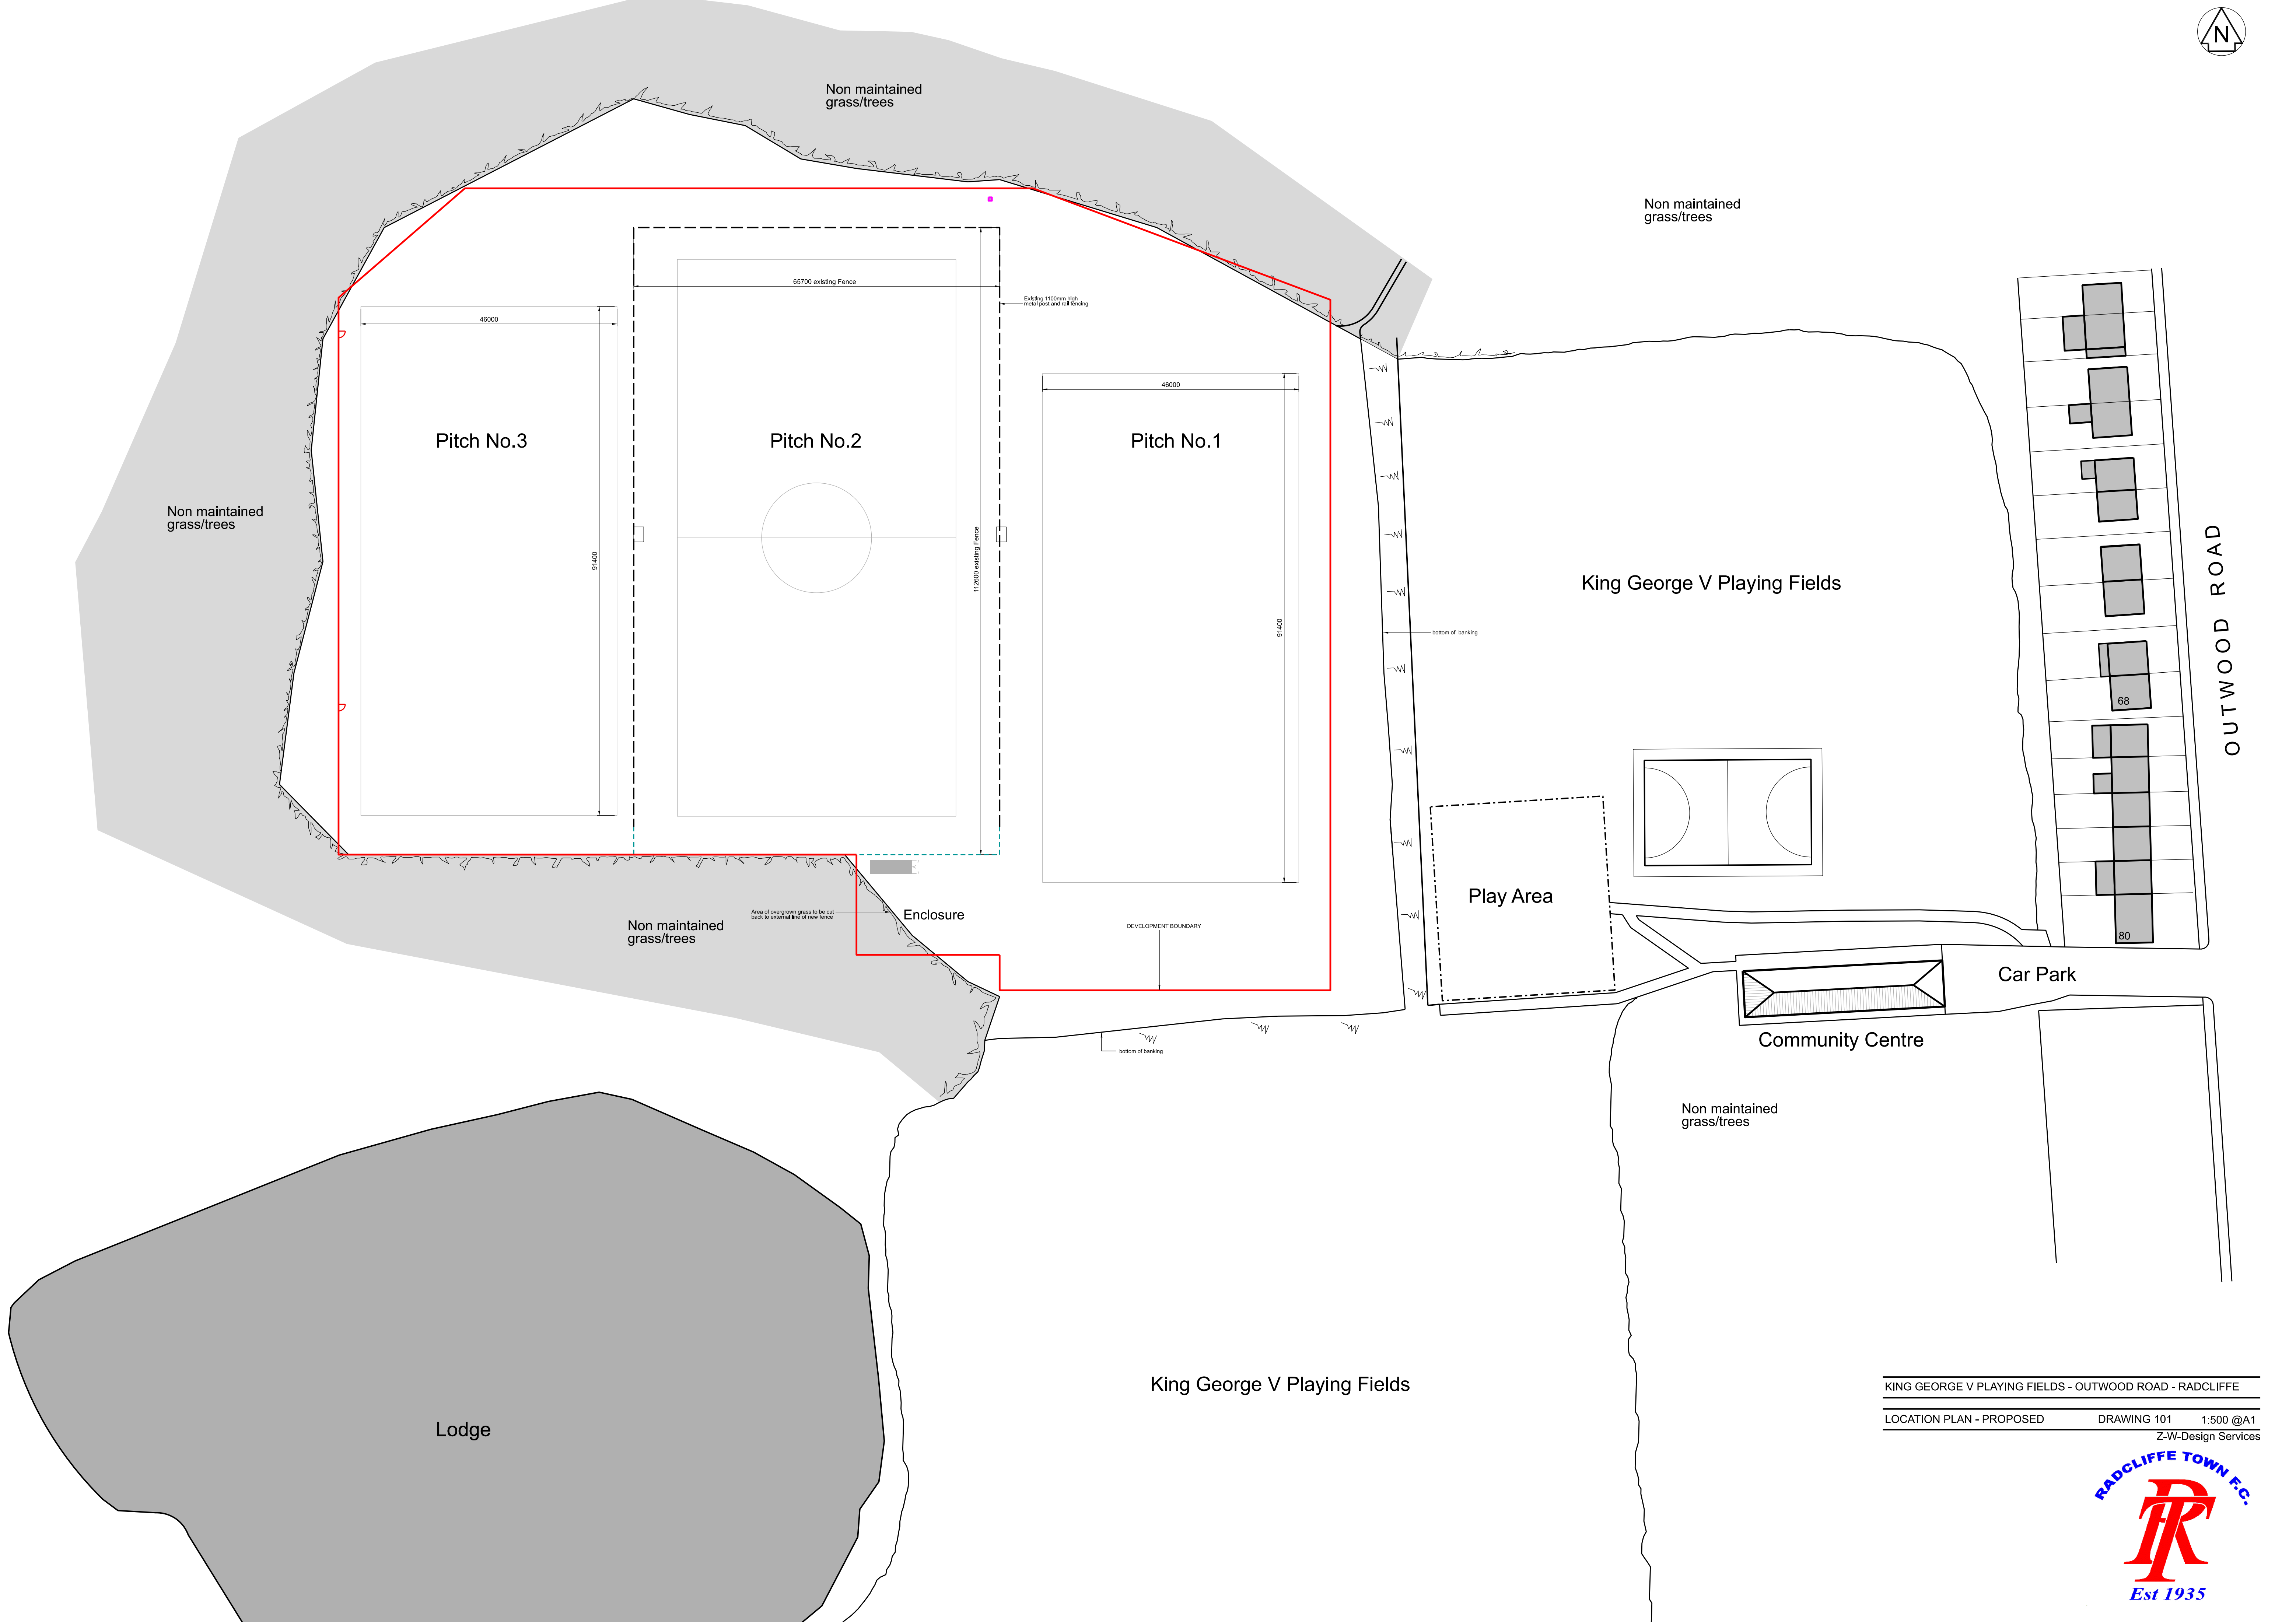

KING GEORGE V PLAYING FIELDS - OUTWOOD ROAD - RADCLIFFE

LOCATION PLAN - PROPOSED DRAWING 101 1:500 @A1
Z-W-Design Services

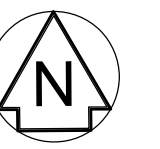