
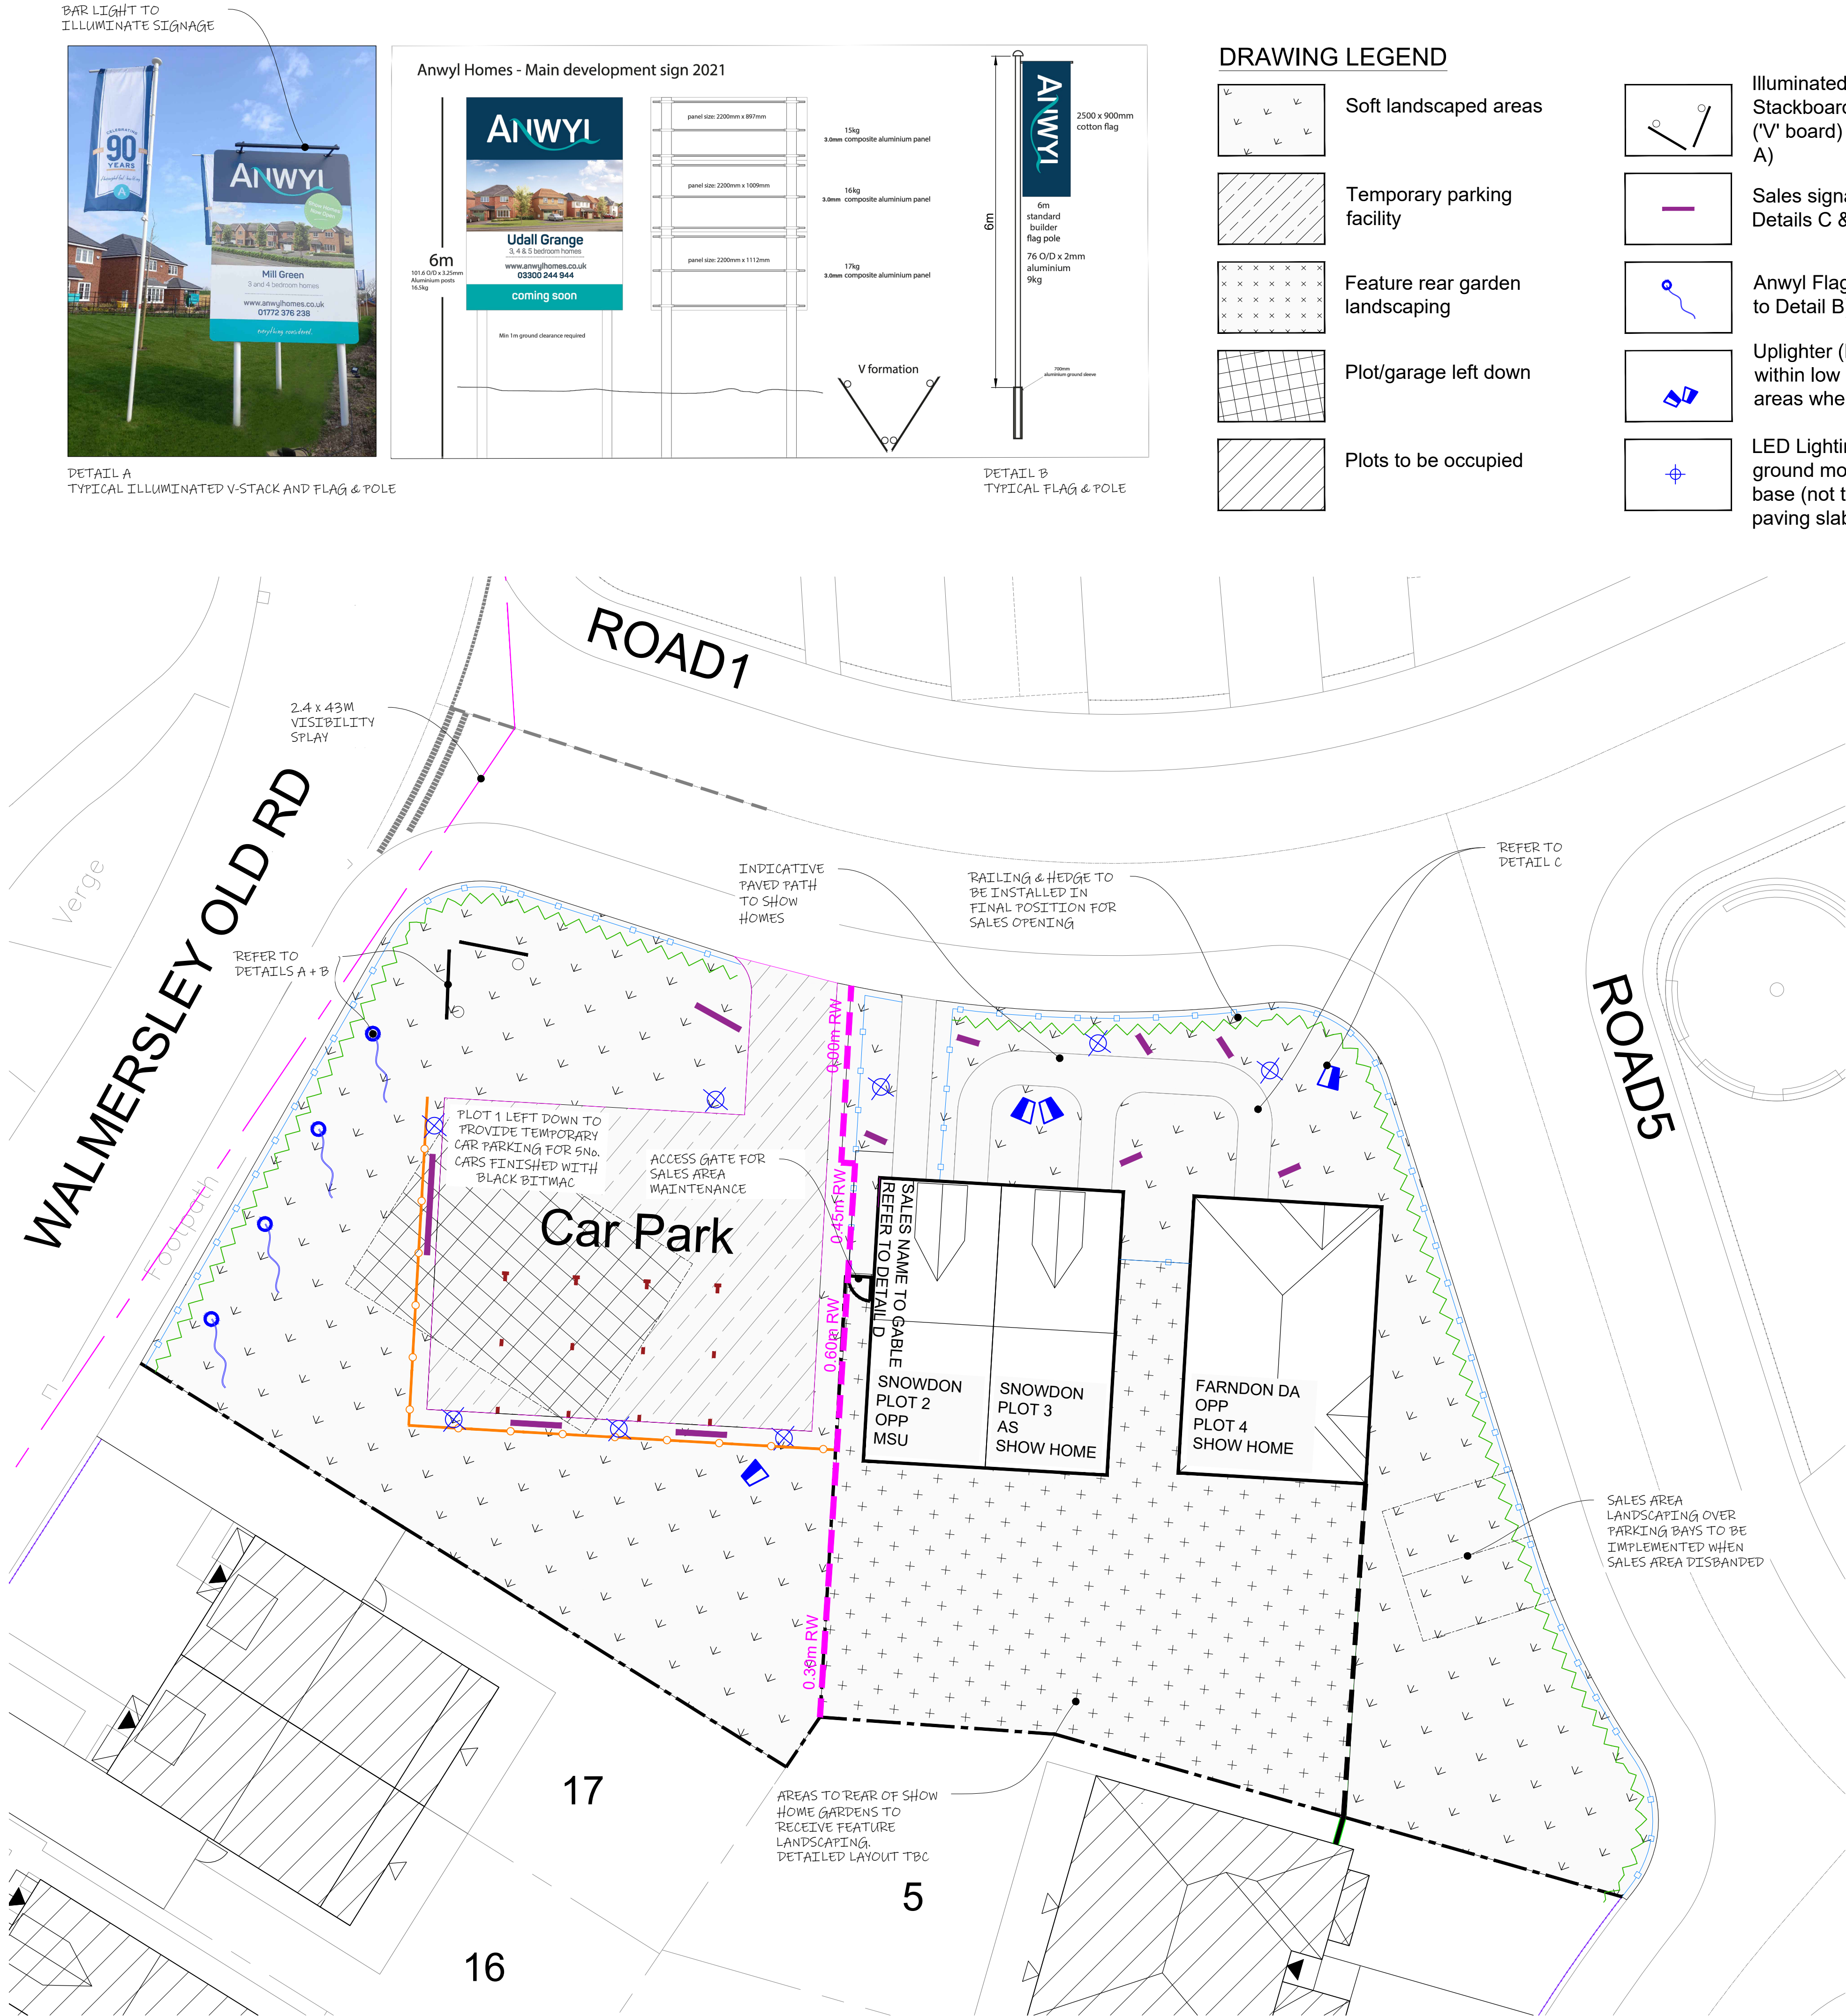
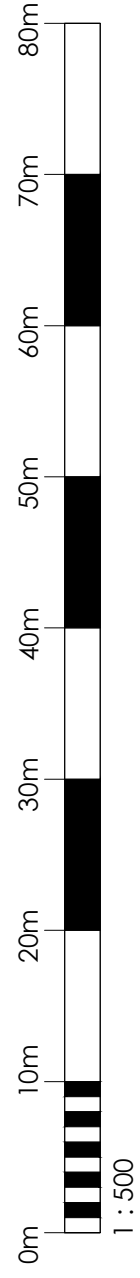


WALMERSLEY OLD ROAD, BURY

PROPOSED SALES AREA SIGNAGE LAYOUT


C:\Users\manibulad\OneDrive - ANWYL CONSTRUCTION COMPANY LIMITED\Desktop - Anwyl_Bury - Plans\BURY\04 - Details - Sales Area\WP-02.dwg

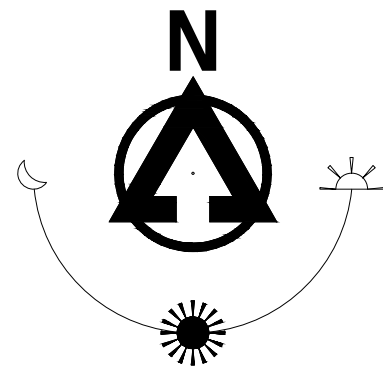

BAR LIGHT TO ILLUMINATE SIGNAGE



DETAIL A
TYPICAL ILLUMINATED V-STACK AND FLAG & POLE

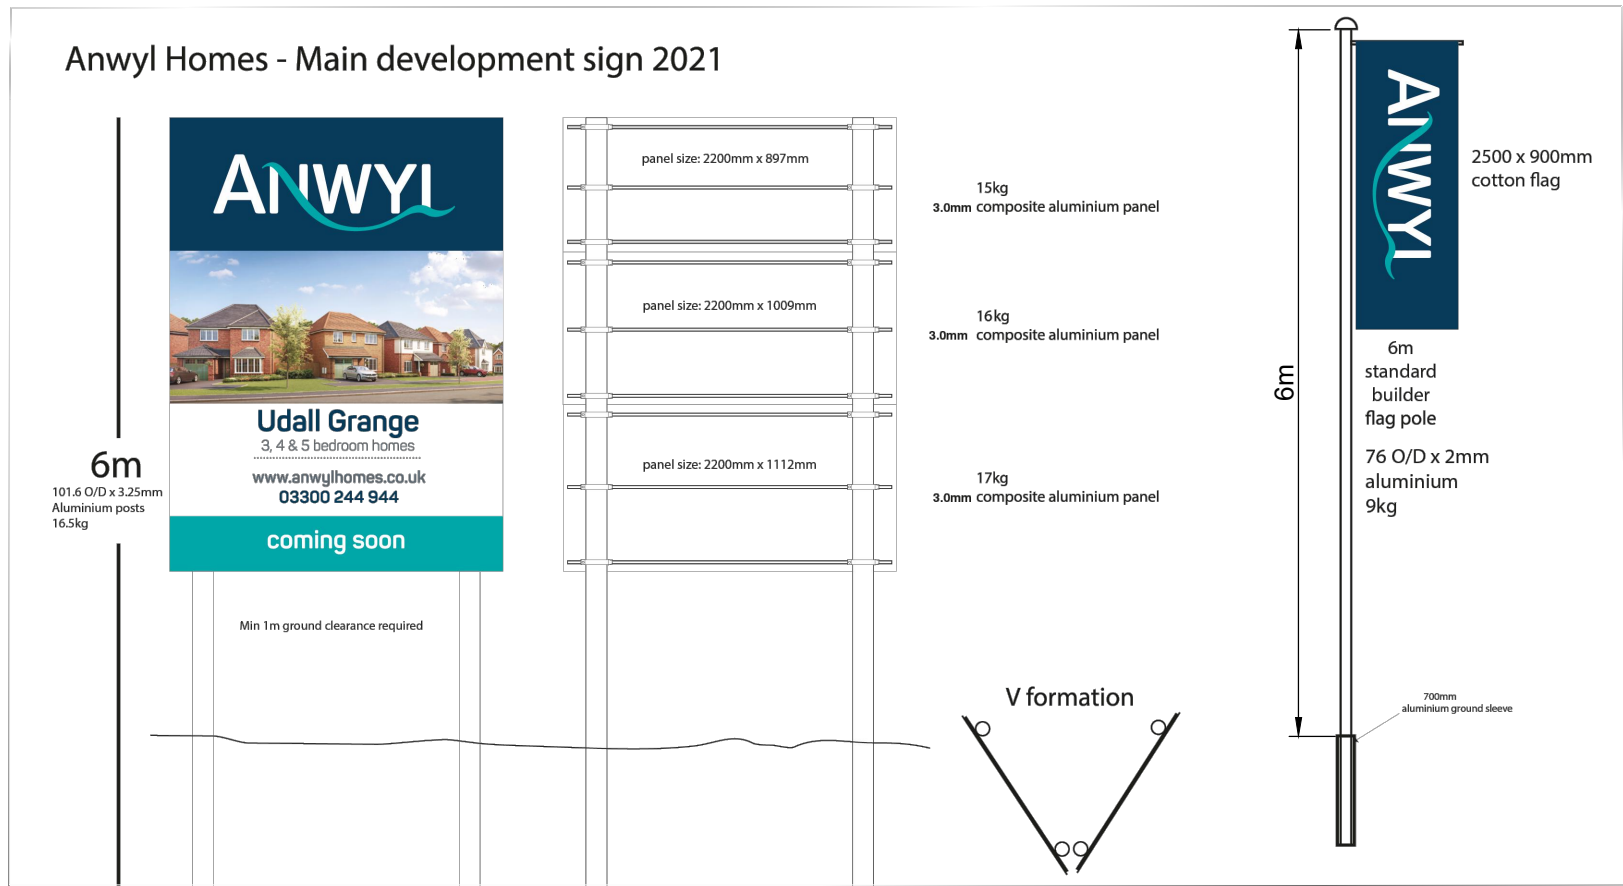

DETAIL B
TYPICAL FLAG & POLE

DRAWING LEGEND

- Soft landscaped areas
- Temporary parking facility
- Feature rear garden landscaping
- Plot/garage left down
- Plots to be occupied

- Illuminated Sales Stackboard ('V' board) (refer to Detail A)
- Sales signage (refer to Details C & D)
- Anwyl Flag & Pole (refer to Detail B)
- Uplighter (LED) to be placed within low level planted areas where possible
- LED Lighting Bollard ground mounted to concrete base (not to be mounted on paving slabs)

- 0.6m Knee rail fencing (refer to dwg no:SCD-05-001)
- 1.2m Estate railings (refer to dwg no:SCD1200R)
- 1.8m Timber screen fence with 1.8m timber gate (refer to dwg no:SCD-05-006)
- 1.8m Facing brick screen wall (refer to dwg no:SCD-05-010)
- Boundary hedge planting (refer to landscape details)



DETAIL C
TYPICAL SALES TRAP PAVING, SALES SIGNAGE AND A MIX OF BOLLARD & SPOT LIGHTING



DETAIL D
TYPICAL GABLE SIGNAGE

A	RB	20.09.22	Proposed Sales Area updated to Planning Layout Rev'd
REV	BY	DATE	DESCRIPTION
PROJECT Walmersley Old Road, Bury			
DRAWING TITLE Proposed Sales Area Layout Signage			
SCALE	NTS	PAPER SIZE	A1
DATE	2022	DRAWN	RB
STATUS	PLANNING		
JOB No: LNP1040	DRAWING No: SA-01		REVISION: A
			

This drawing must be used in conjunction with relevant Anwyl Homes Specifications & Standard Details. DO NOT SCALE OFF THIS DRAWING. Copyright Anwyl Group