

NOTES








The designs and details on this drawing are copyright and must not be reproduced without the written permission of the designer.

Contractors are to check all sizes and dimensions before setting out any site or shopwork. Any errors or discrepancies to be reported to the designer.

Do not scale off this drawing.

REVISIONS

DATE

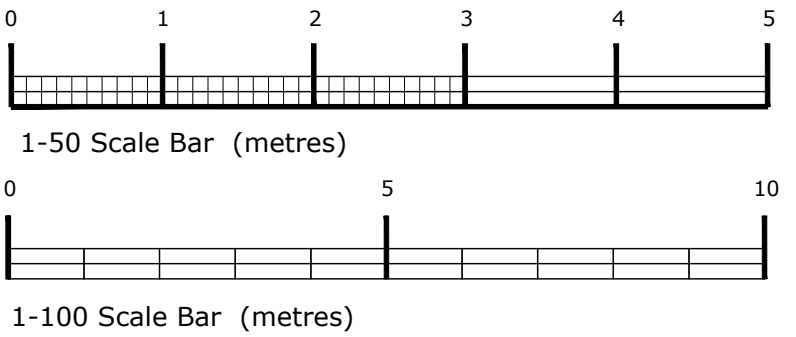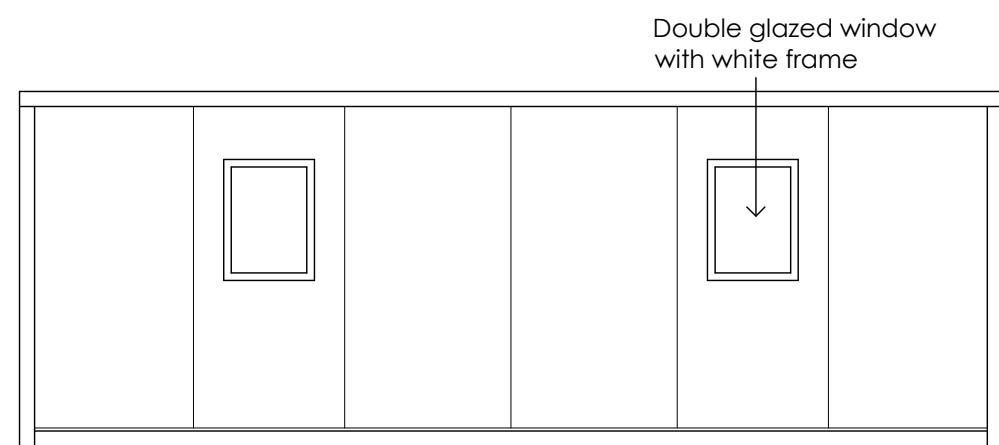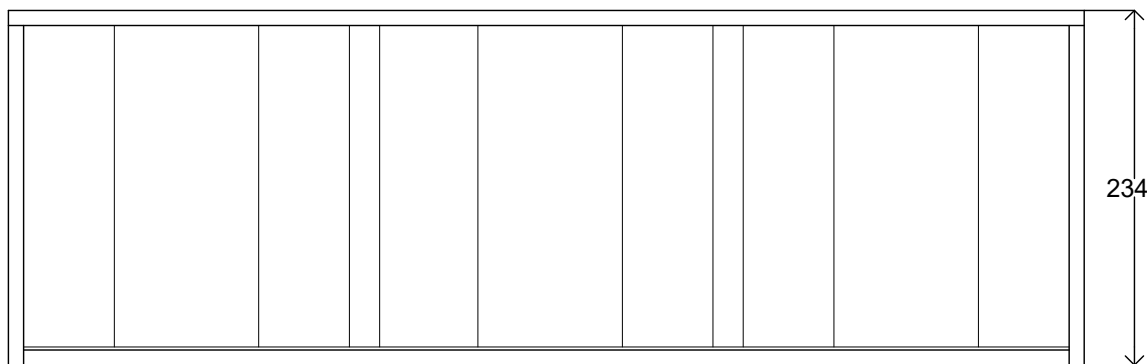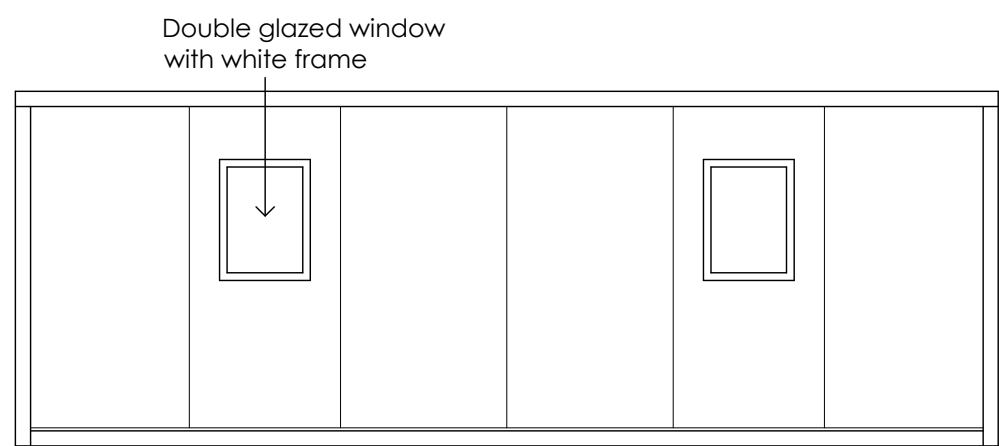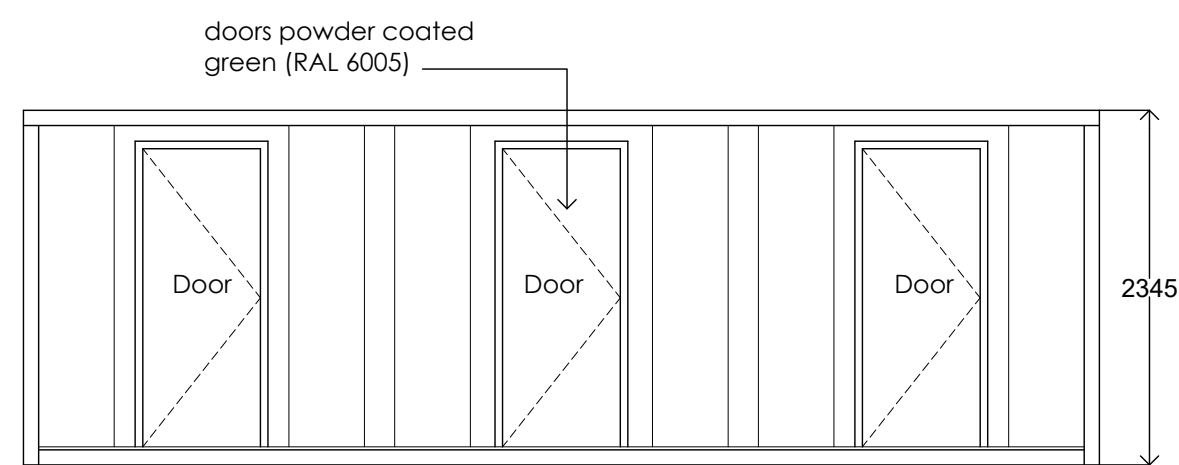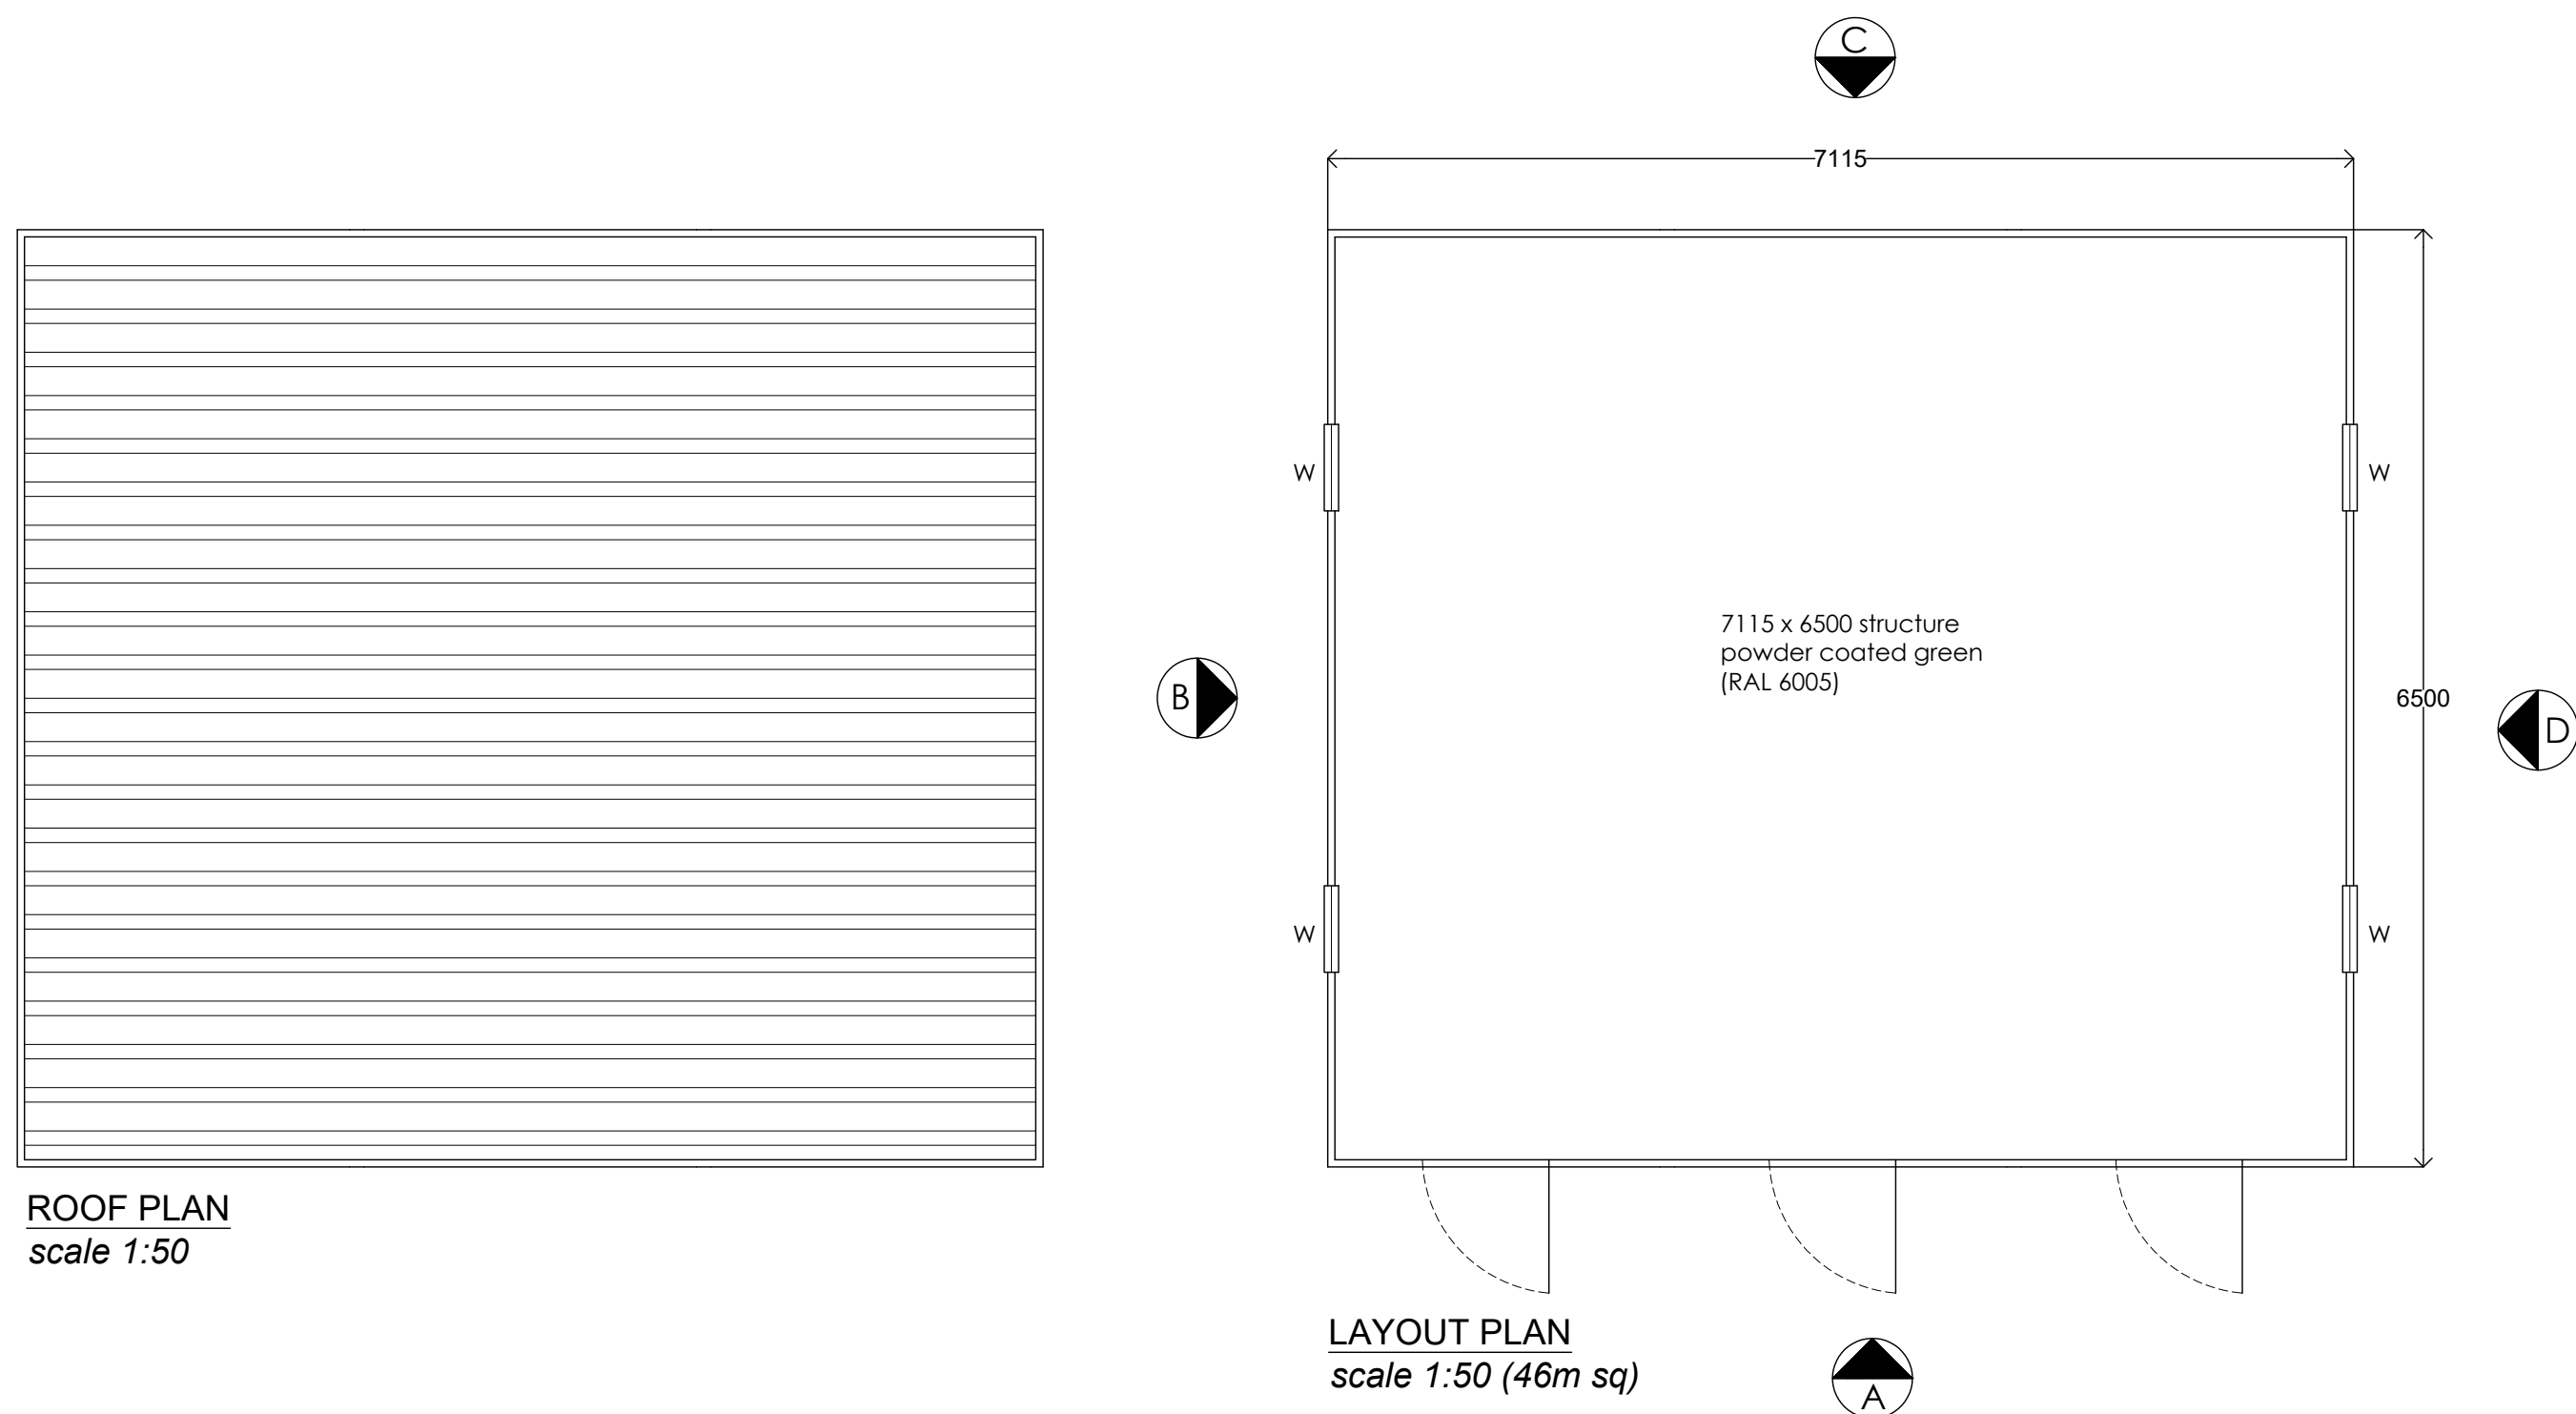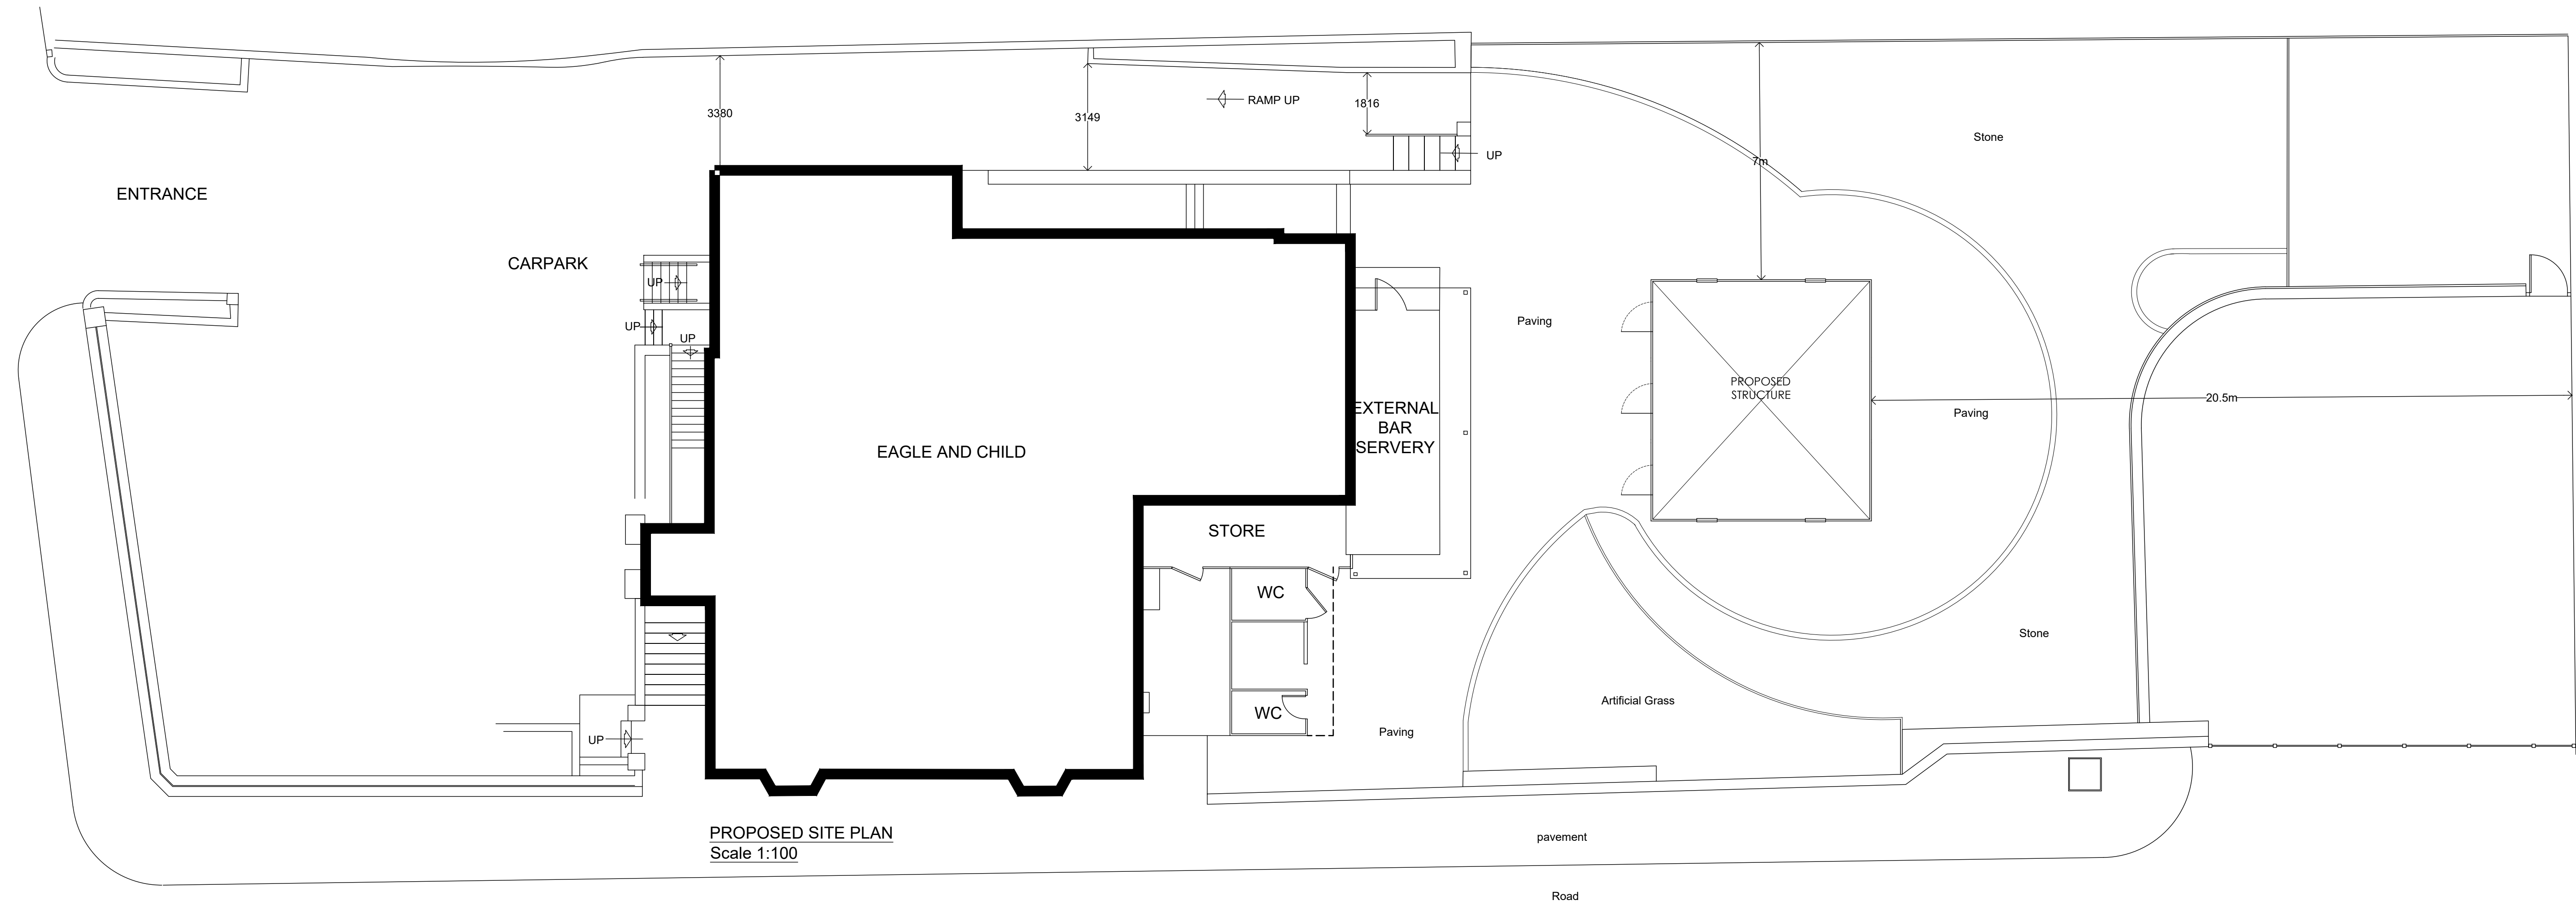

PLANNING

DRAWING DESCRIPTION

GARDEN ROOM PLANS & ELEVATIONS

JOB TITLE

EAGLE & CHILD
RAMSBOTTOM
BL0 0DL

CLIENT

THWAITES

DRAWN BY MB

DATE MARCH 2026

CHECKED

SCALE 1:100/1:50 @ A1

DRAWING NO. 2270 - 03

REVISION

John Dixon & Associates Ltd,
Unit 211
Chambers Business Centre,
Chapel Road,
Oldham
OL8 4QQ
TEL : 0161 682 0964
FAX : 0161 683 4106
E-MAIL : info@johndixon.co.uk
WEB : www.jda-design.com

jda
architecture
interior design
project management