


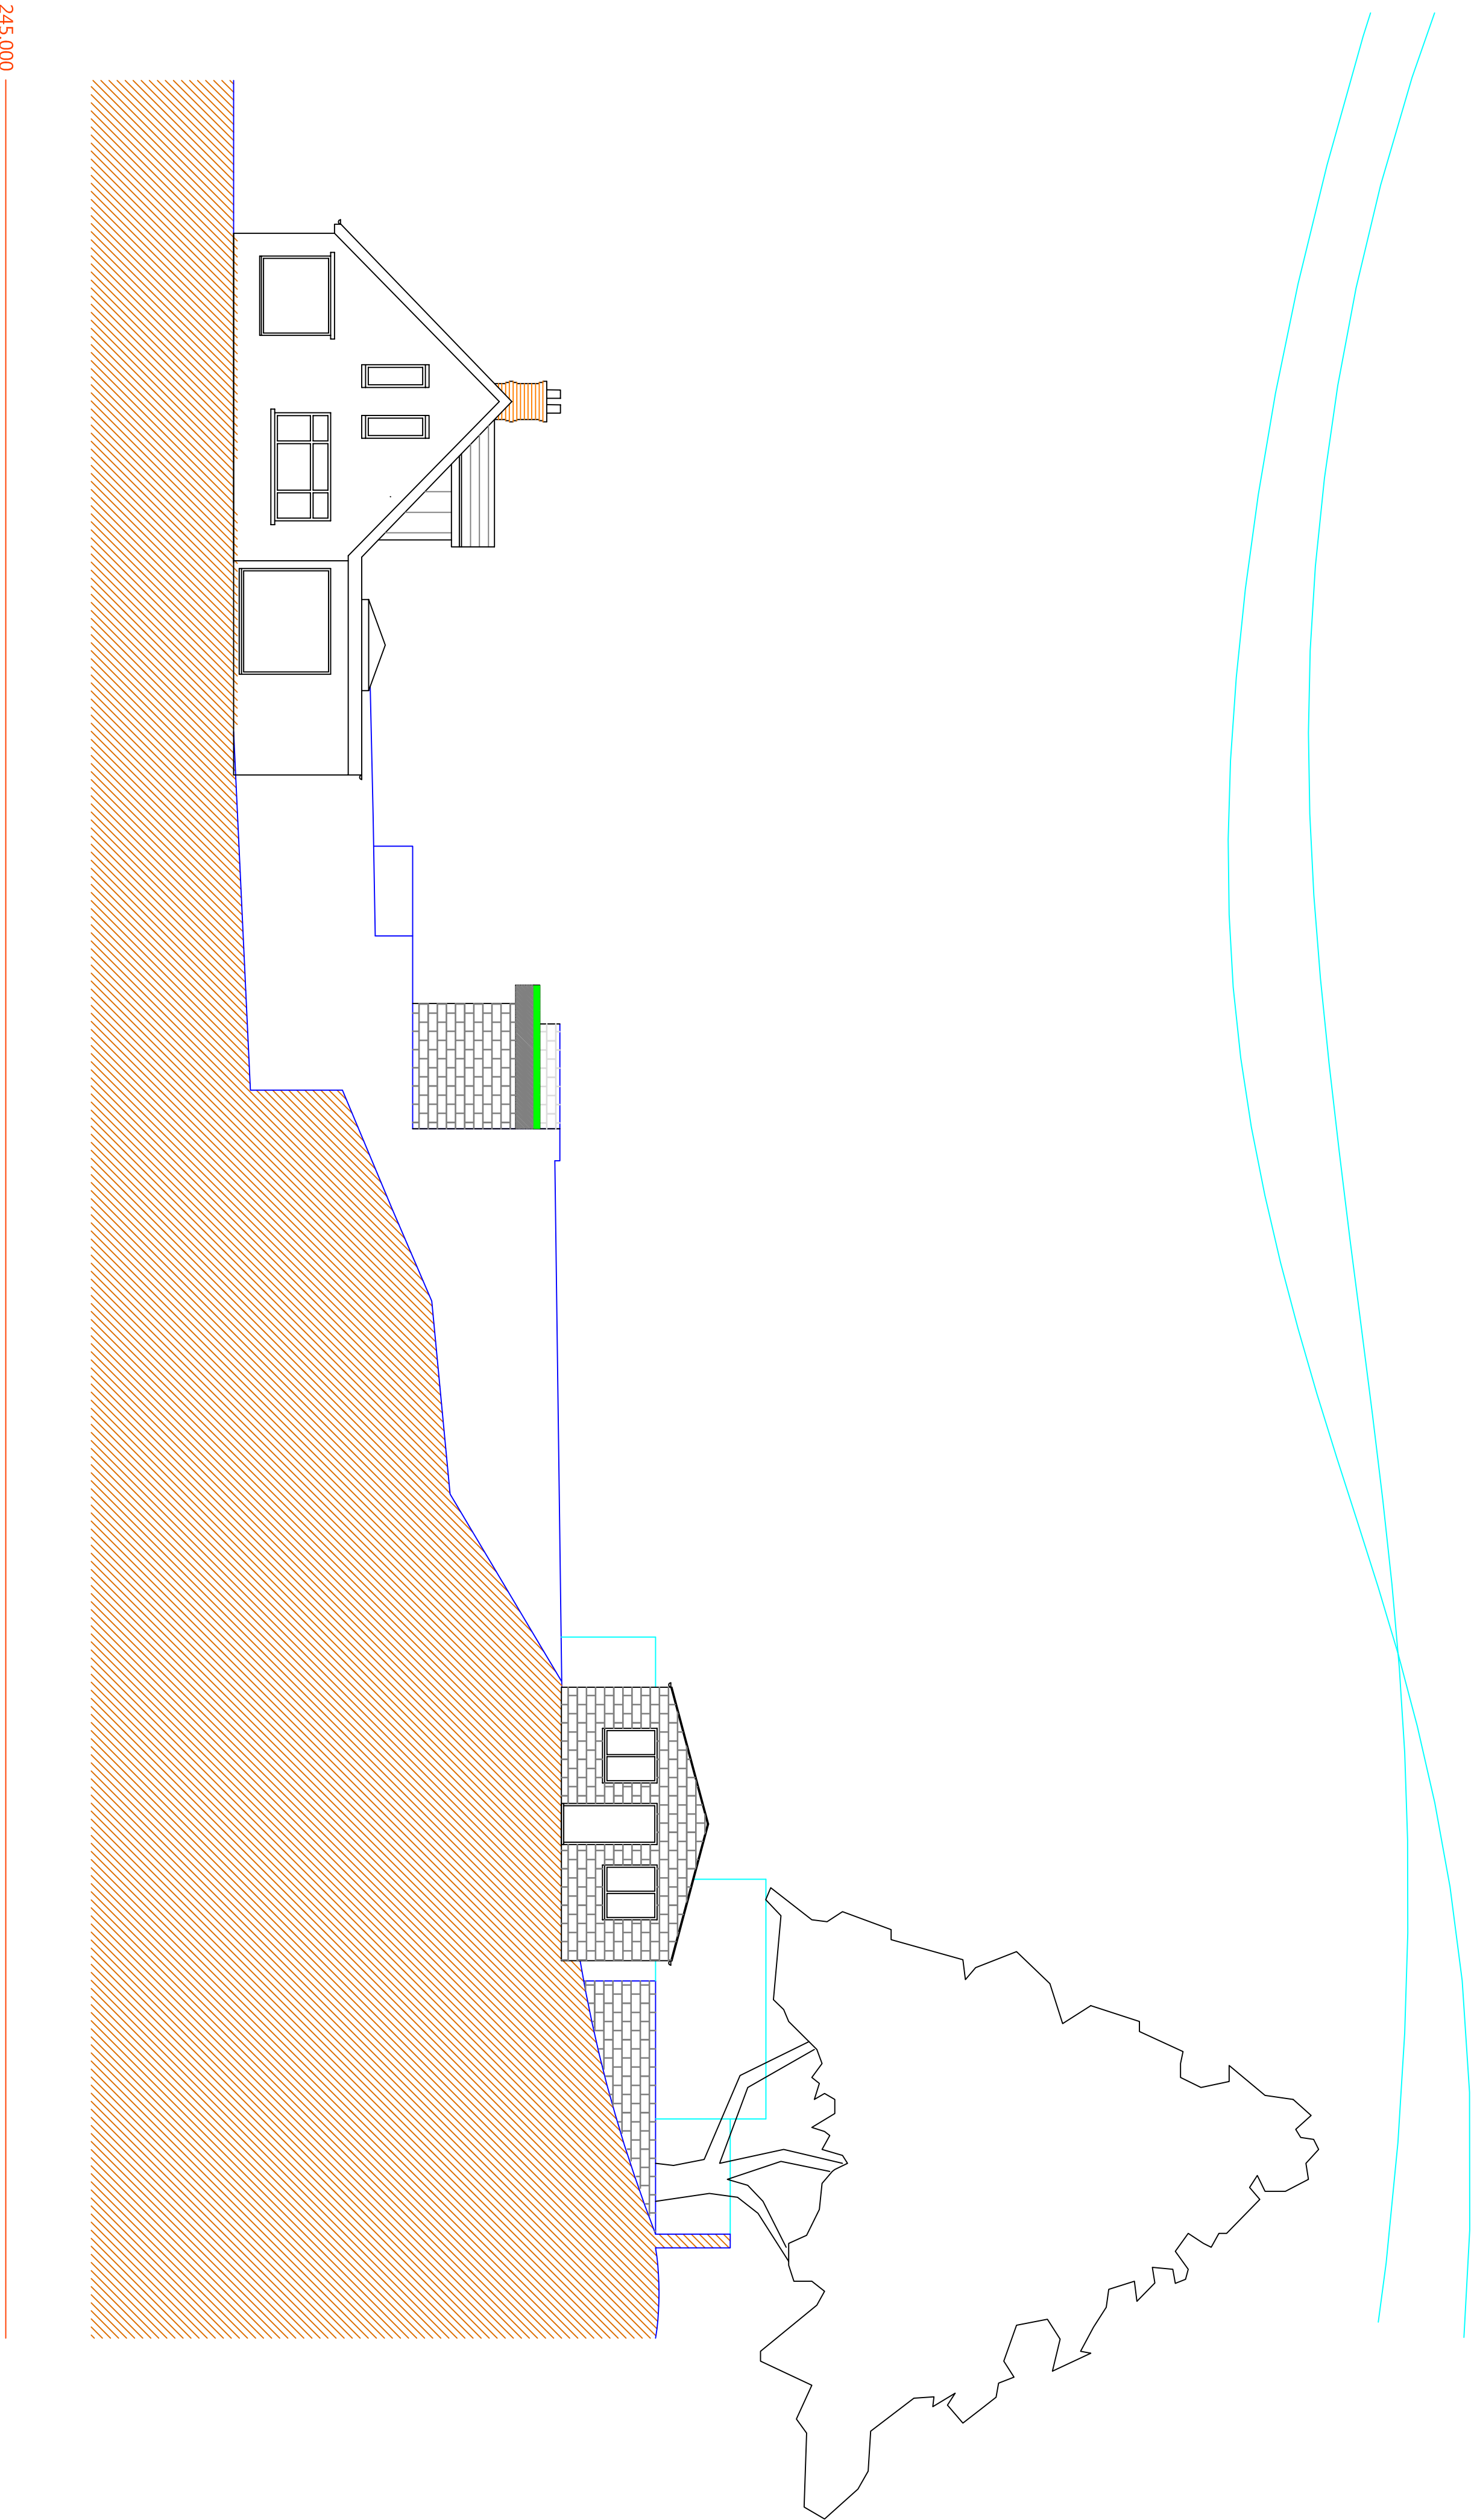

B Pitched roof to annex 29.01.2025
A House and gym elevations updated 22.01.2025

This drawing and design concept is the property of PPY design. It should not be reproduced without written permission

0 1 2 3 4 5 6 7 m

Meadow Heys
Moorbottom Road
Holcombe
Bury BL8 4NS
scale 1:100 at A1
October 2024

PK2-10B
Proposed Site Section

PPY design Ltd

2 Helmshore Road, Holcombe Village
Ramsbottom, Lancashire BL8 4PA
Gary Dearden (BA(ons) DipArch RIBA
garr@ppy-design.co.uk www.ppy-design.co.uk
T. 01706 822751 M. 07112 669482