


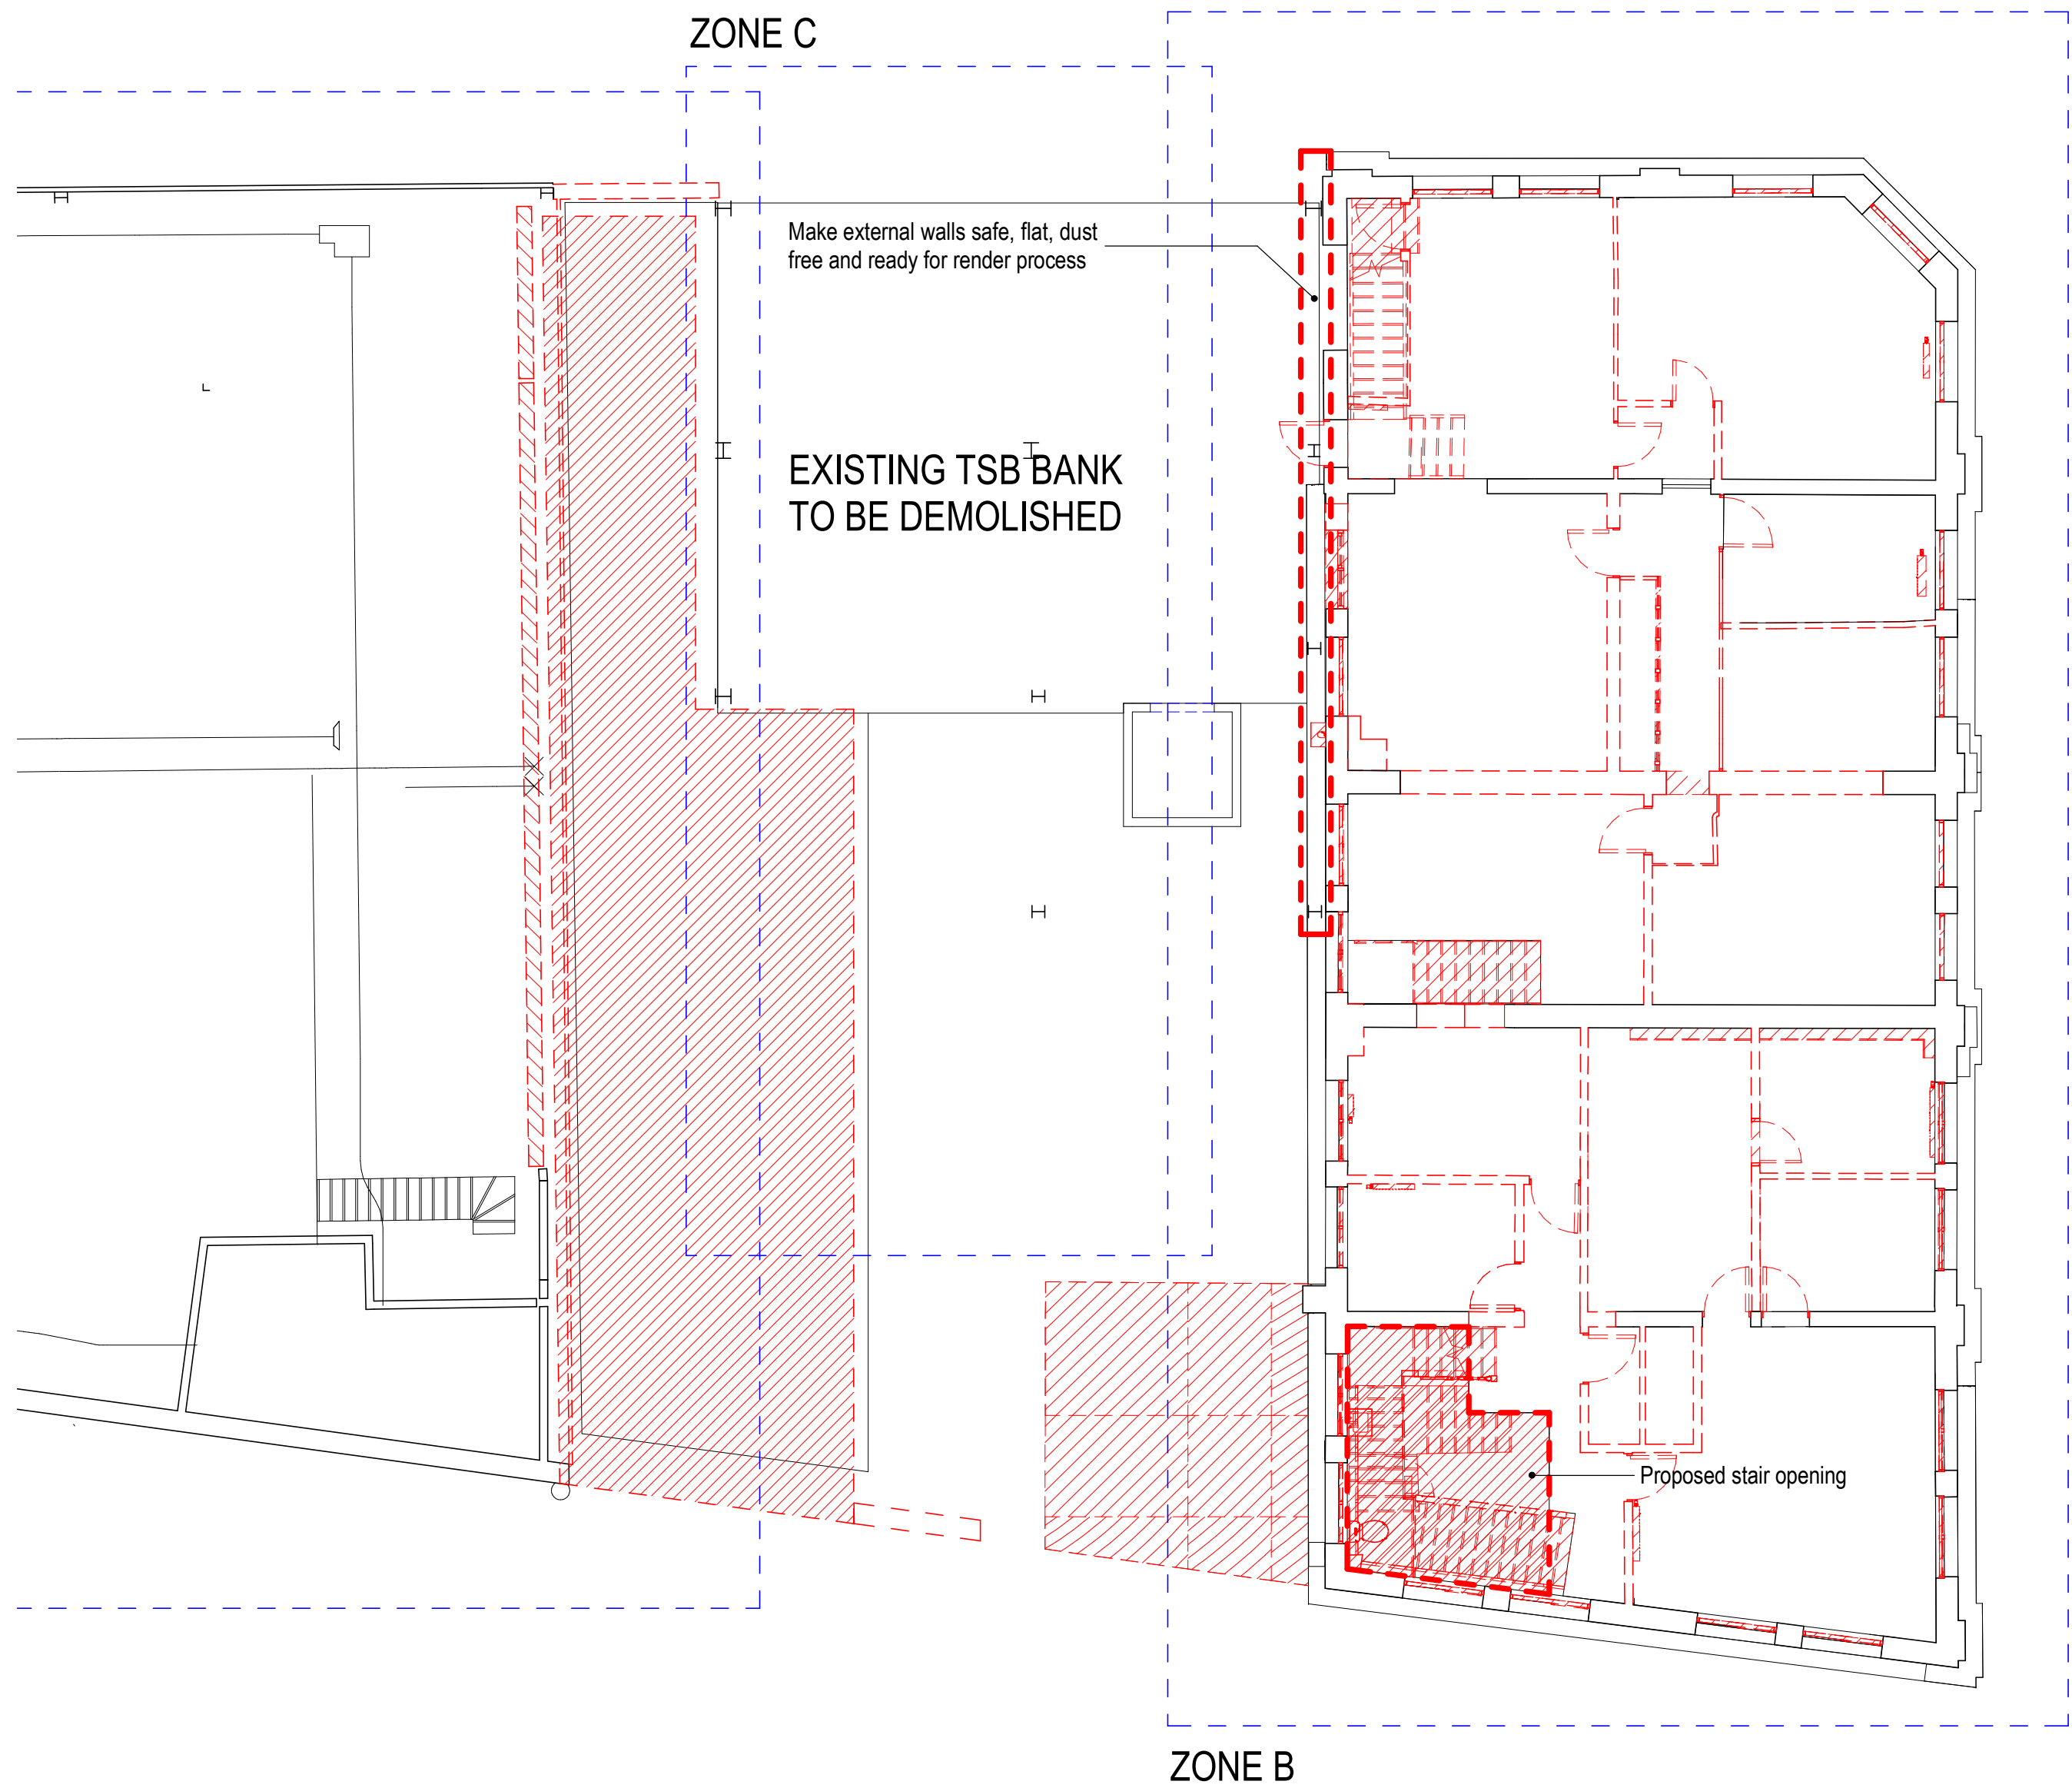

Level 01 - Demo
1 : 100

- □ EXISTING
- - - ▨ DEMOLISHED

- ZONE B
- Full internal strip out of Zone B back to structure
 - Trim existing timber floors as indicated for proposed stairs
- ZONE C
- Remove TSB back to North retaining wall-full assessment to be made at site

Notes

The Contractor is to check all dimensions and conditions on site before commencing. Do not scale from this drawing.
This drawing remains the copyright of POZZONI Architecture Ltd.

Scale Bars		TO BE USED ONLY AS GUIDANCE			
1:100	mm	0	1000	3000	5000
1:200	mm	0	5000	8000	
1:500	M	0	5	15	25
1:1250	M	0	10	30	50 70

KEYPLAN

P07	Issued for Planning.	DY	23.02.23
P06	Stage 3 issue	AT	14.10.22
P05	General Layout Updates	AT	09.09.22
P04	General updates to comments	LM	12.08.22
P03	Roof demolished	LM	29.07.22
P02	Additional detail shown.	LM	24.06.22
P01	Dimension added to indicate opening required in central party wall.	DAS	26.04.22

Rev	Description	By	Date
-----	-------------	----	------

Client: Vinci Construction UK Ltd

Job: Radcliffe Market Chambers & Basement

Drawing: Demolition Plan - Level 01

Issue Ref: P5860_1157 Rev: P07
RADHUB- PAL- ZZ- 01- DR- A-1157

Date: 02/17/22 Scale: 1 : 100 @ A2

2D CoOrd	DAS	DAS
	Approved	

Project Status	Planning	Tender	Construction
	Design	Contract	As Built

pozzoni

Woodville House
2 Woodville Road
Altrincham
WA14 2FH

+44 161 928 7848
www.pozzoni.co.uk
architects@pozzoni.co.uk