


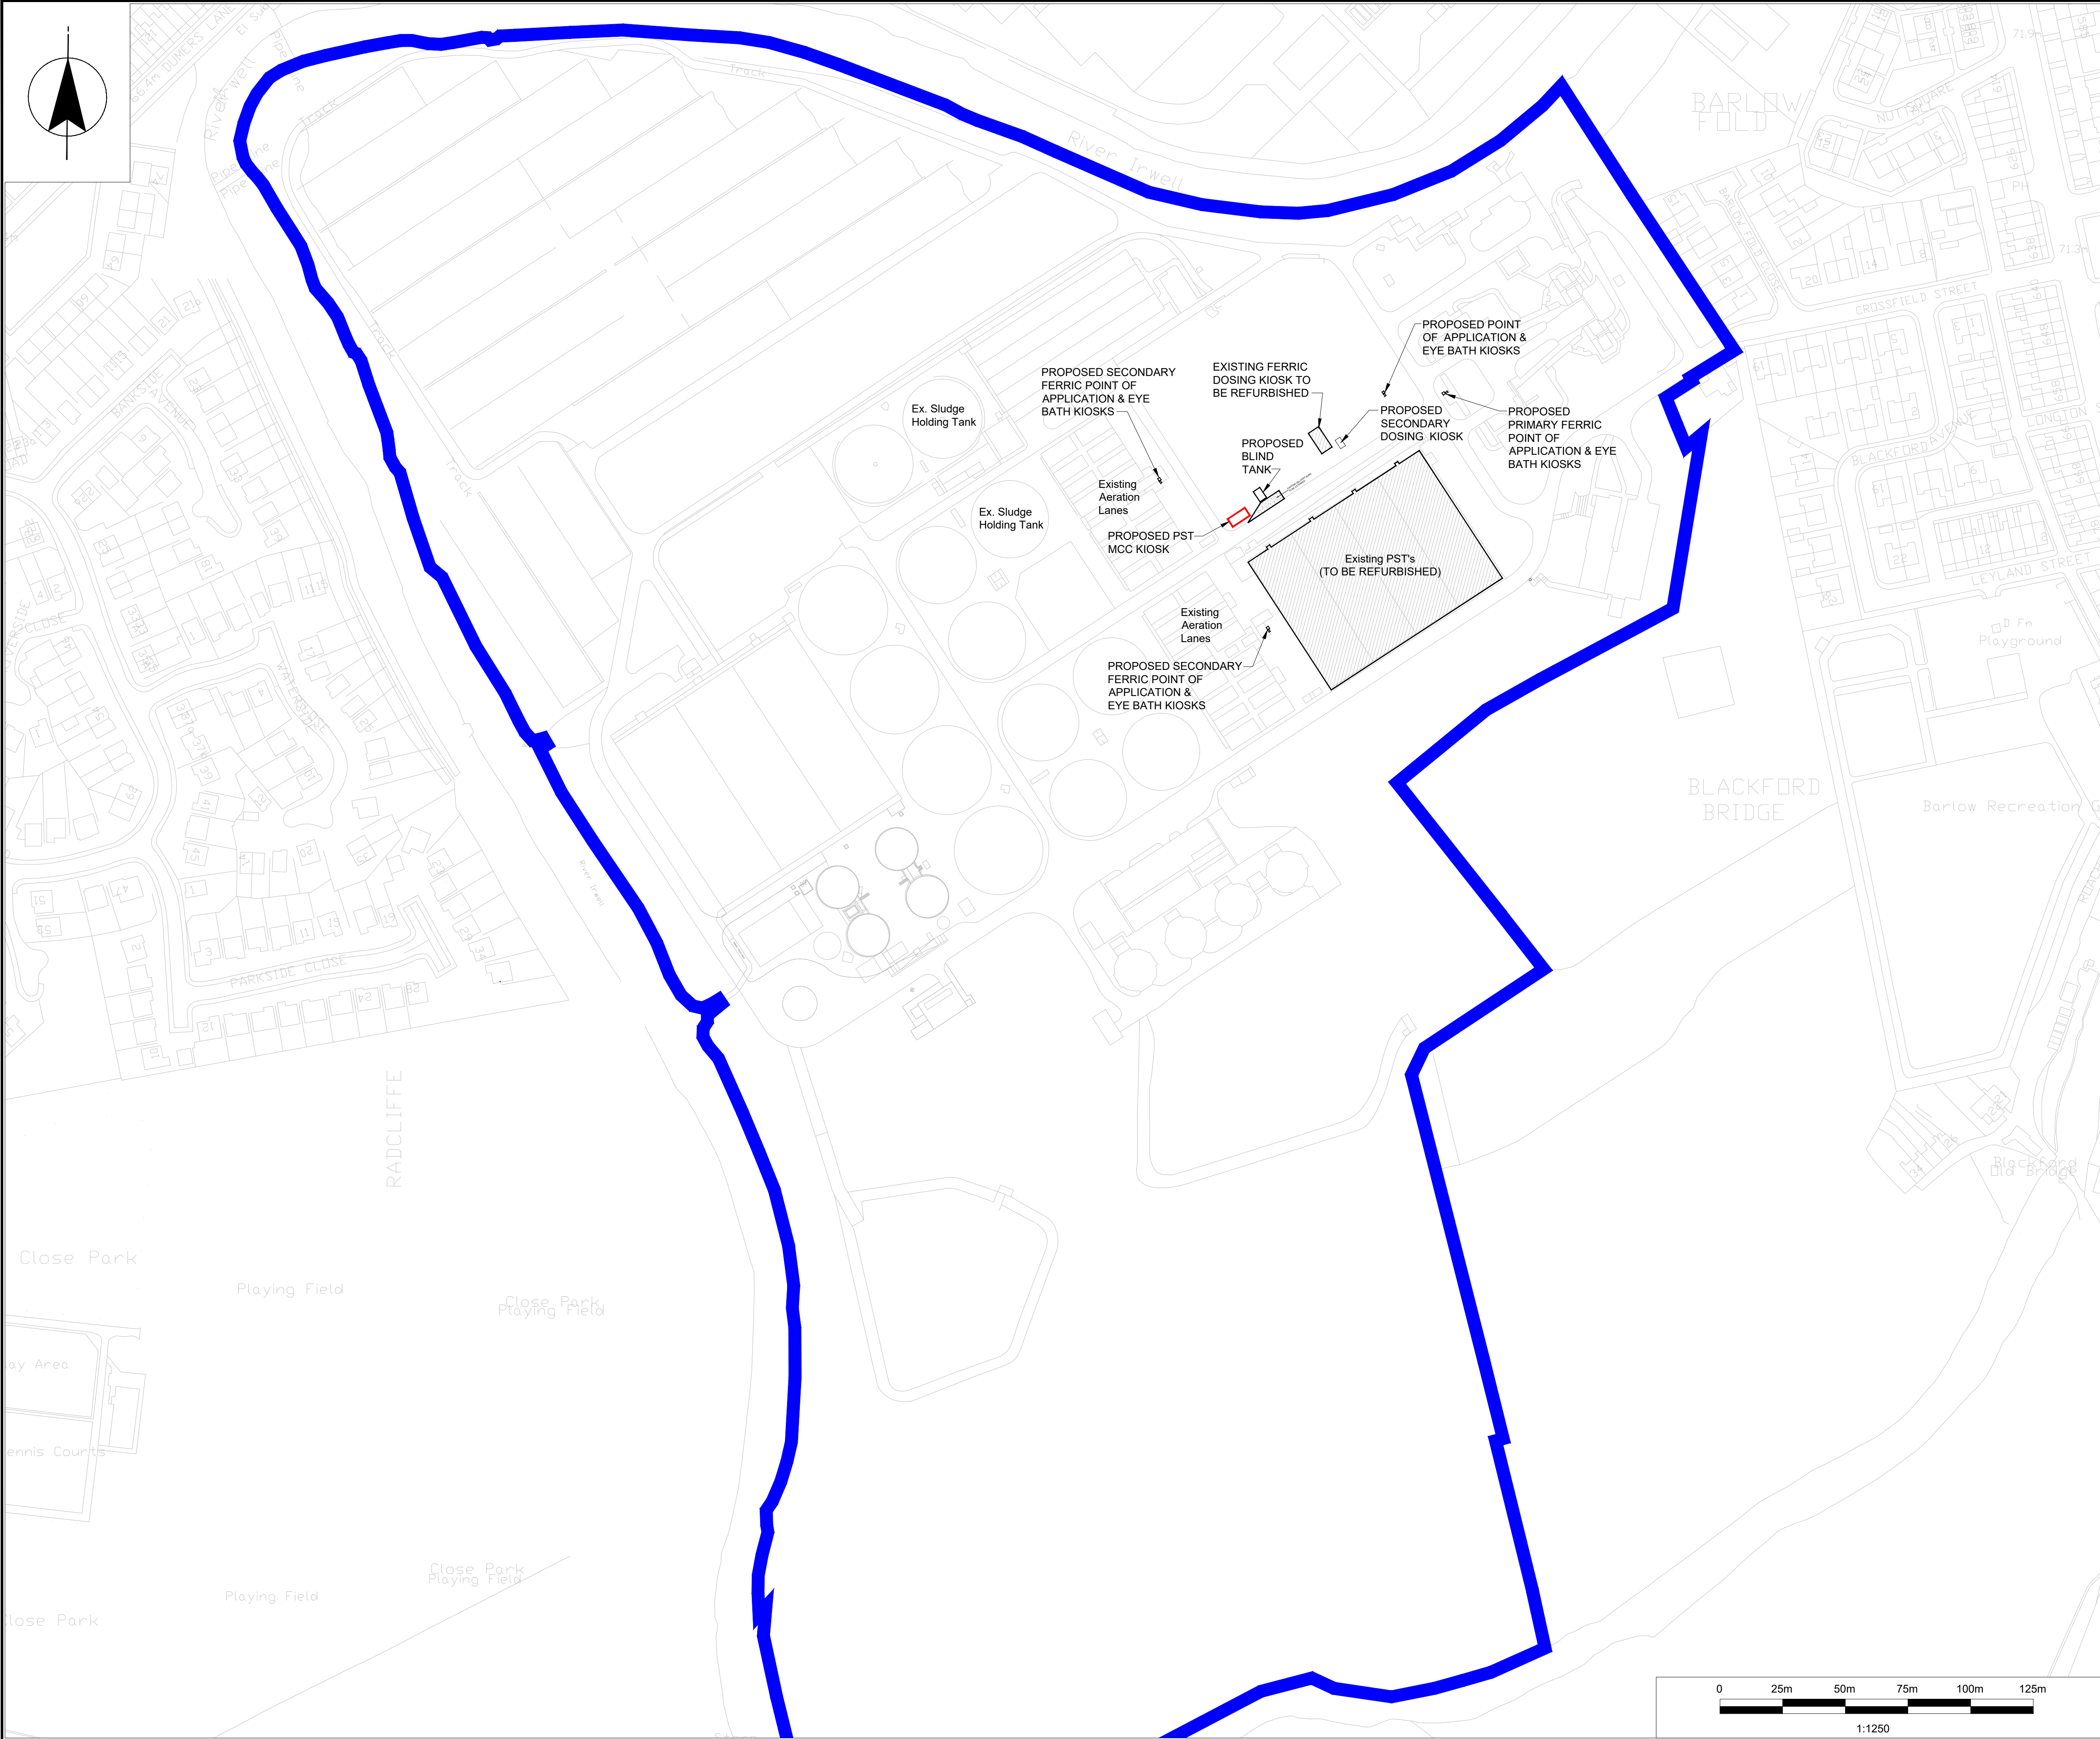

NOTES
1. ALL DIMENSIONS IN MILLIMETRES AND ALL LEVELS IN METRES
AOD UNLESS NOTED OTHERWISE.

SITE LOCATION
NEAREST POSTCODE: BL9 9TF
OS GRID REF E 380355.716 - N 407924.368 (CENTRE OF SITE)

REFERENCES
80061824-01-ADP-BURYZ-97-DR-T-10001 - SITE LOCATION PLAN
80061824-01-ADP-BURYZ-97-DR-T-10004 - MCC KIOSK ELEVATIONS

LEGEND

UU LAND OWNERSHIP BOUNDARY

NEW BUILDING / STRUCTURE REQUIRING PLANNING PERMISSION (TOTAL AREA = 21.72m²)

OS TILE REF = SJ8007NW

CURRENT ISSUE INFORMATION

P02	PH	MC	JB	Issued for Planning Application	09/09/20
VERSION	AUTH	CHKD	REVD	REASON FOR ISSUE	DATE
S2		Issued for Information			
SUITABILITY CODE		SUITABILITY DESCRIPTION			

Water for the North West

BURY WwTW - ND - AMP7
PLANNING
SITE LAYOUT PLAN

SCALE AS SHOWN	SHEET SIZE A1
DRAWING NUMBER 80061824-01-ADP-BURYZ-97-DR-T-10002	REVISION P02