
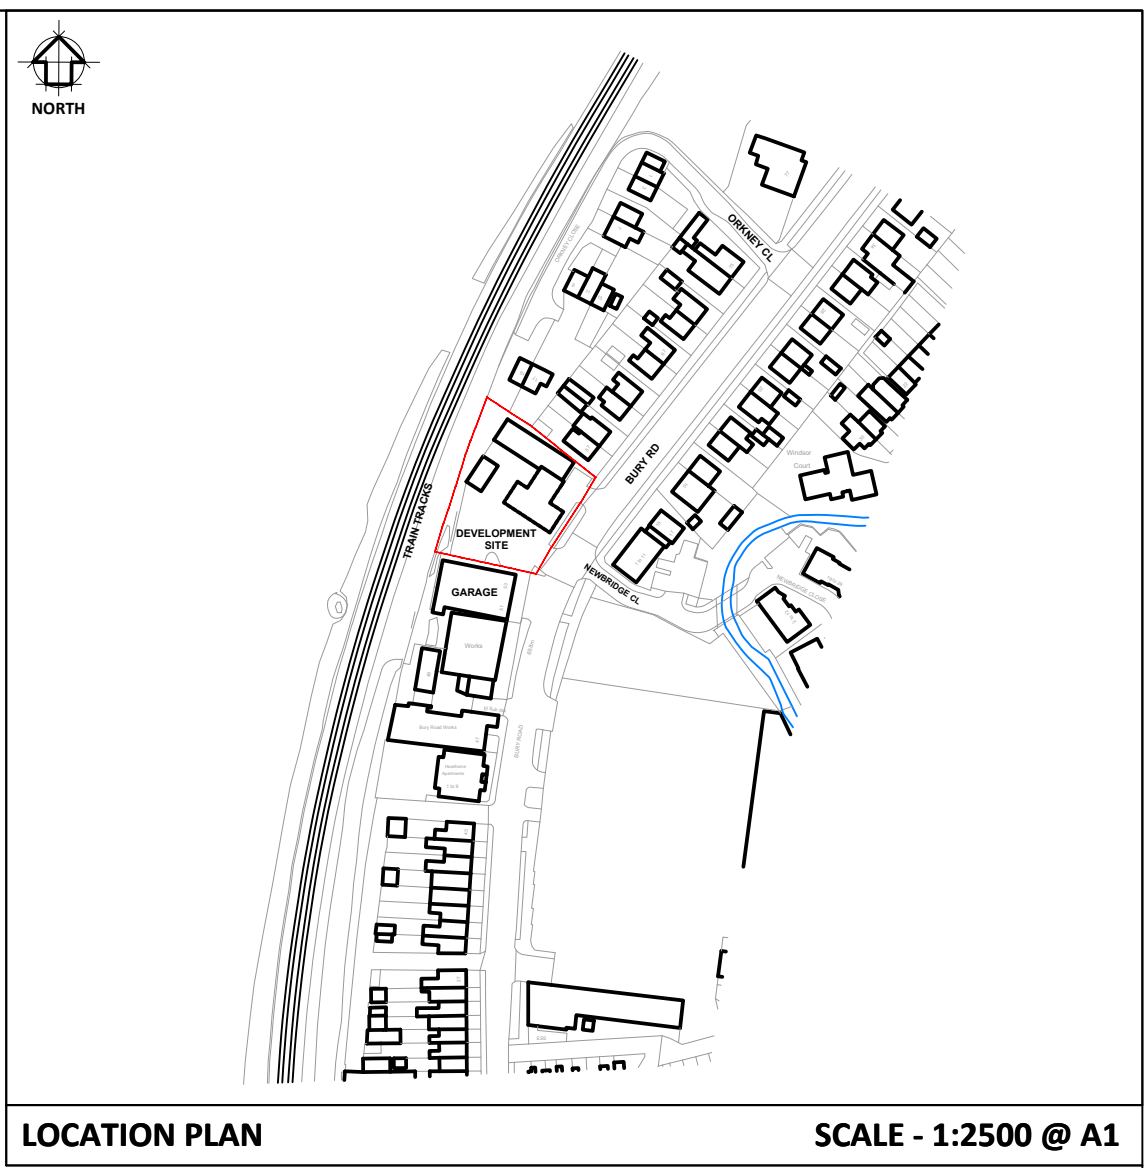


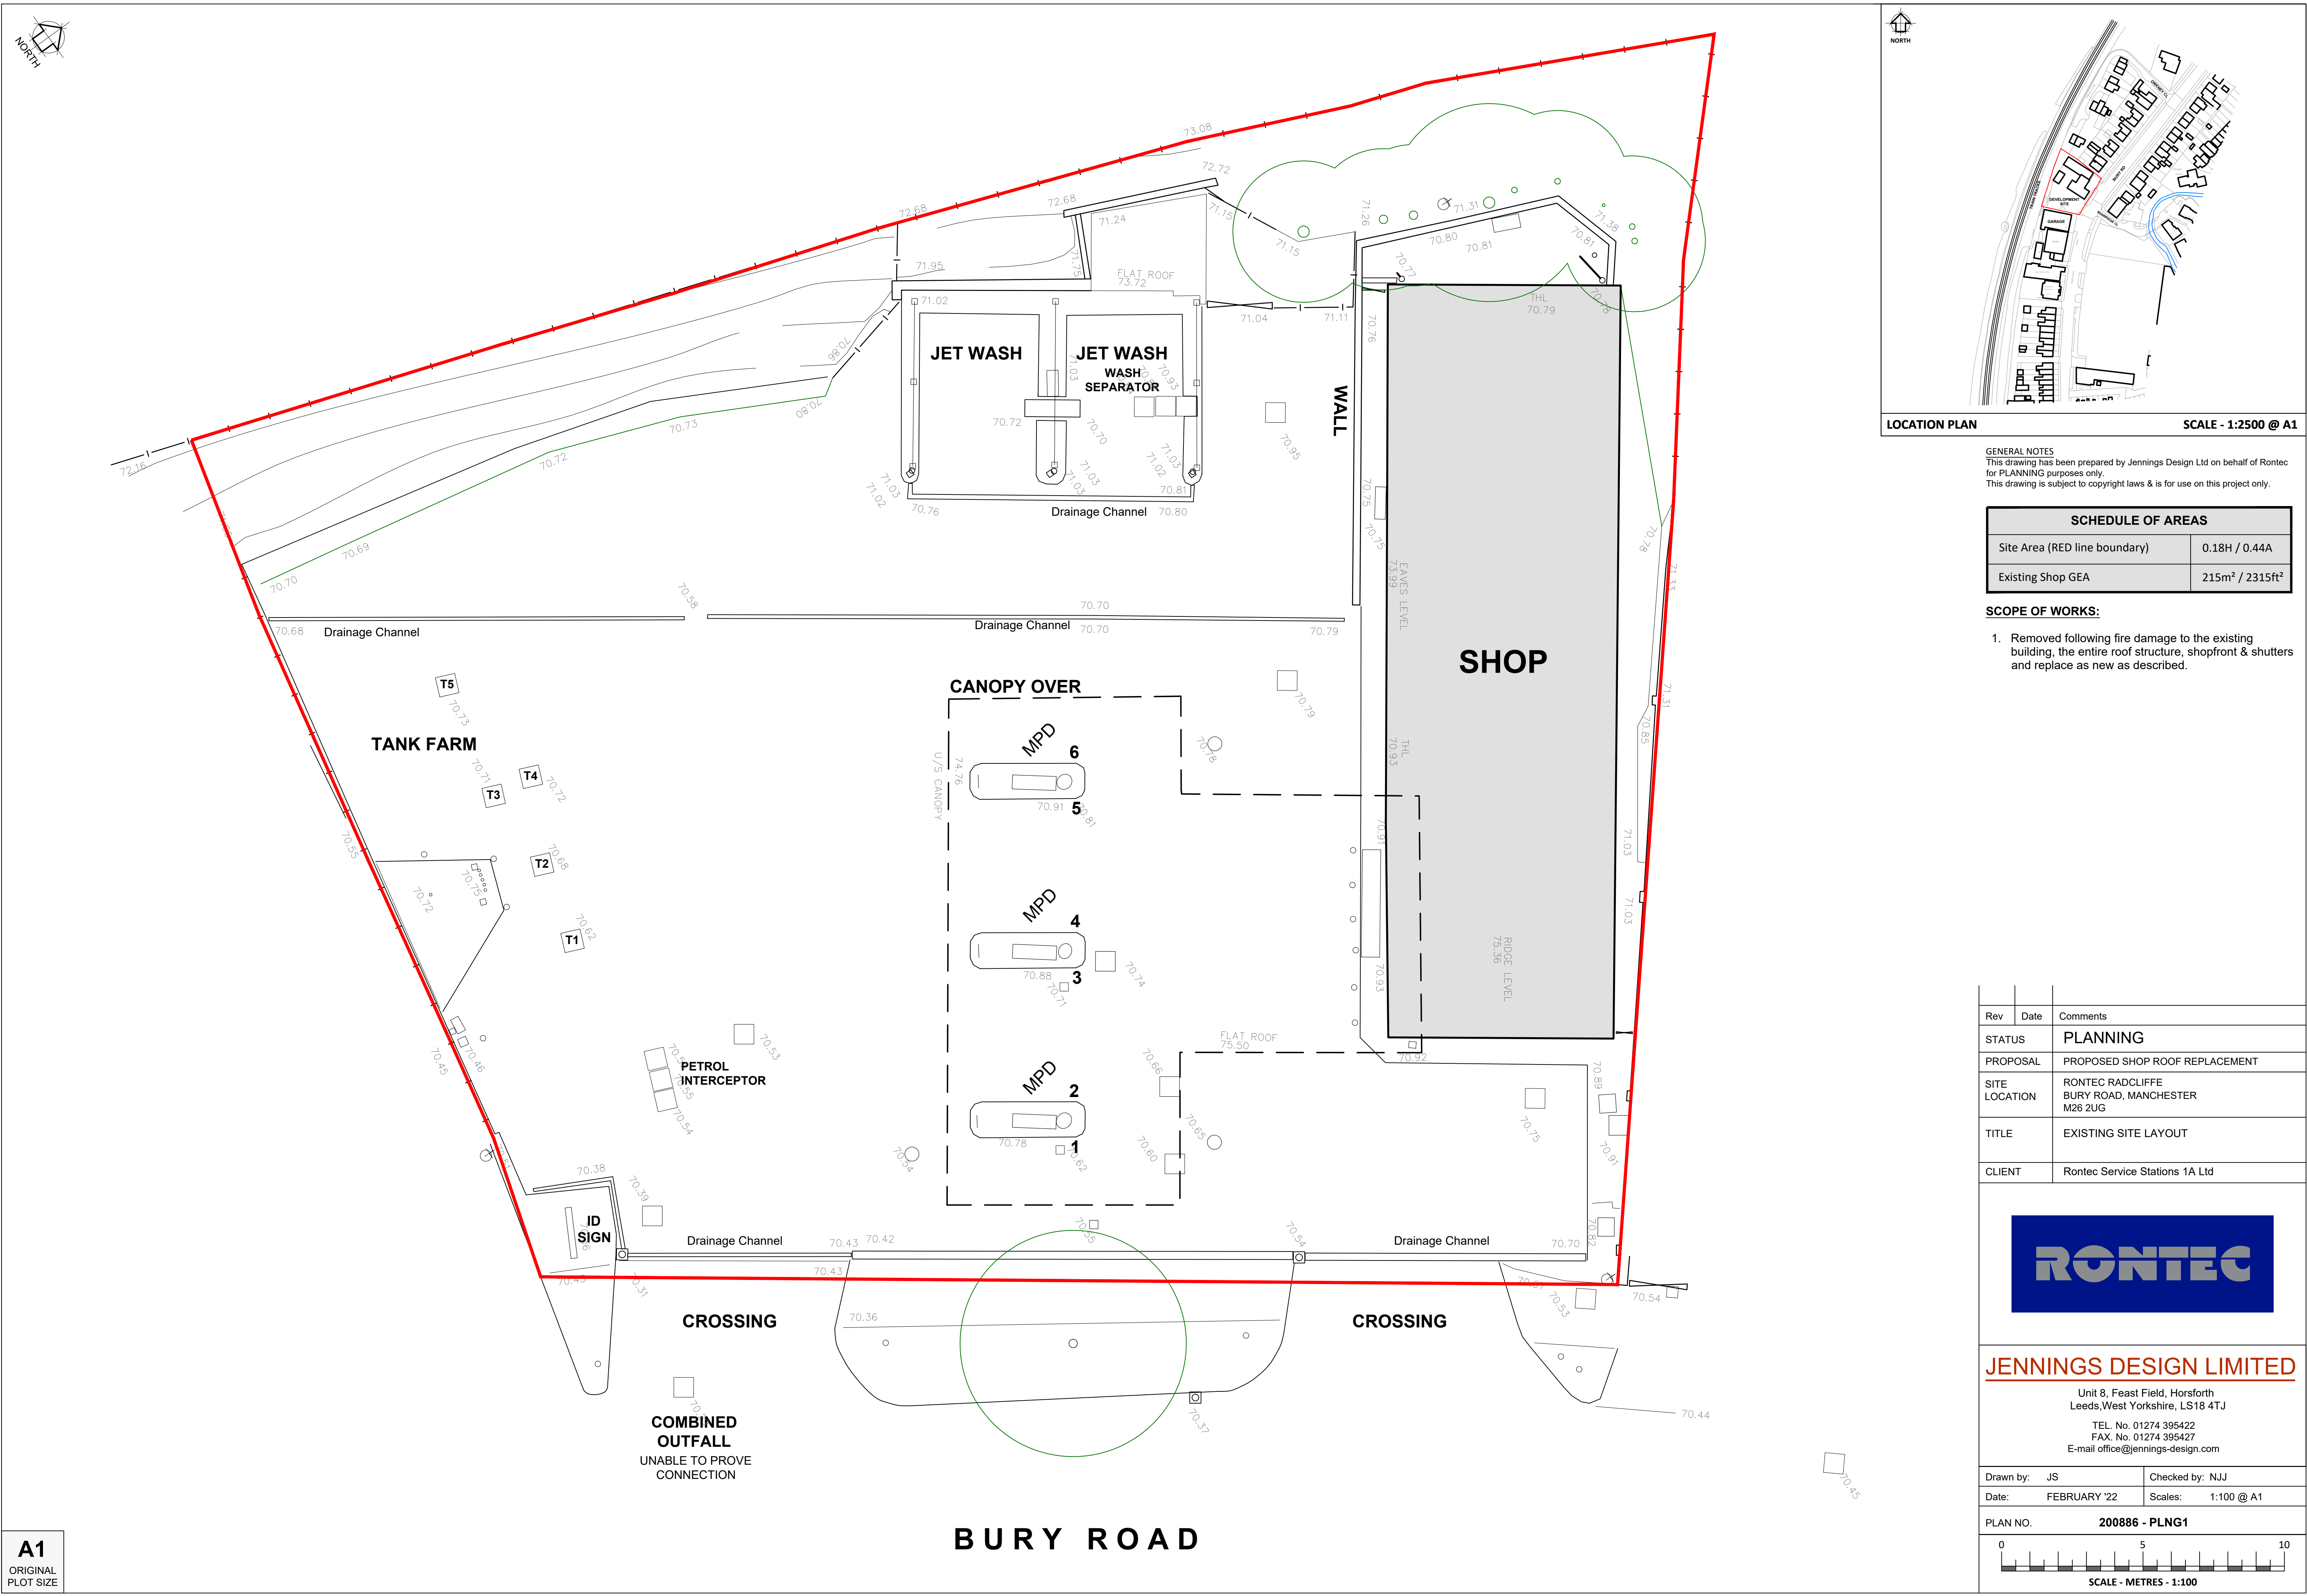

GENERAL NOTES
This drawing has been prepared by Jennings Design Ltd on behalf of Rontec for PLANNING purposes only.
This drawing is subject to copyright laws & is for use on this project only.

SCHEDULE OF AREAS	
Site Area (RED line boundary)	0.18H / 0.44A
Existing Shop GEA	215m ² / 2315ft ²


- SCOPE OF WORKS:**
- Removed following fire damage to the existing building, the entire roof structure, shopfront & shutters and replace as new as described.

Rev	Date	Comments
STATUS		PLANNING
PROPOSAL		PROPOSED SHOP ROOF REPLACEMENT
SITE LOCATION		RONTEC RADCLIFFE BURY ROAD, MANCHESTER M26 2UG
TITLE		EXISTING SITE LAYOUT
CLIENT		Rontec Service Stations 1A Ltd



JENNINGS DESIGN LIMITED
Unit 8, Feast Field, Horsforth
Leeds, West Yorkshire, LS18 4TJ
TEL. No. 01274 395422
FAX. No. 01274 395427
E-mail office@jennings-design.com

Drawn by: JS	Checked by: NJJ
Date: FEBRUARY '22	Scales: 1:100 @ A1

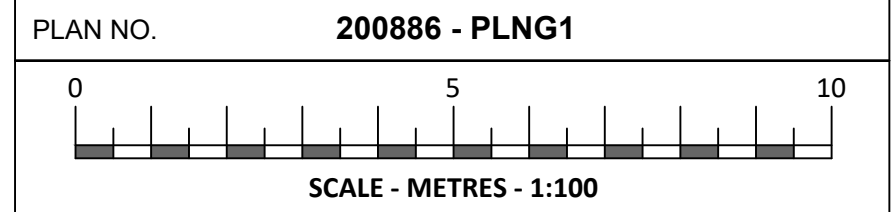

A1
ORIGINAL
PLOT SIZE