


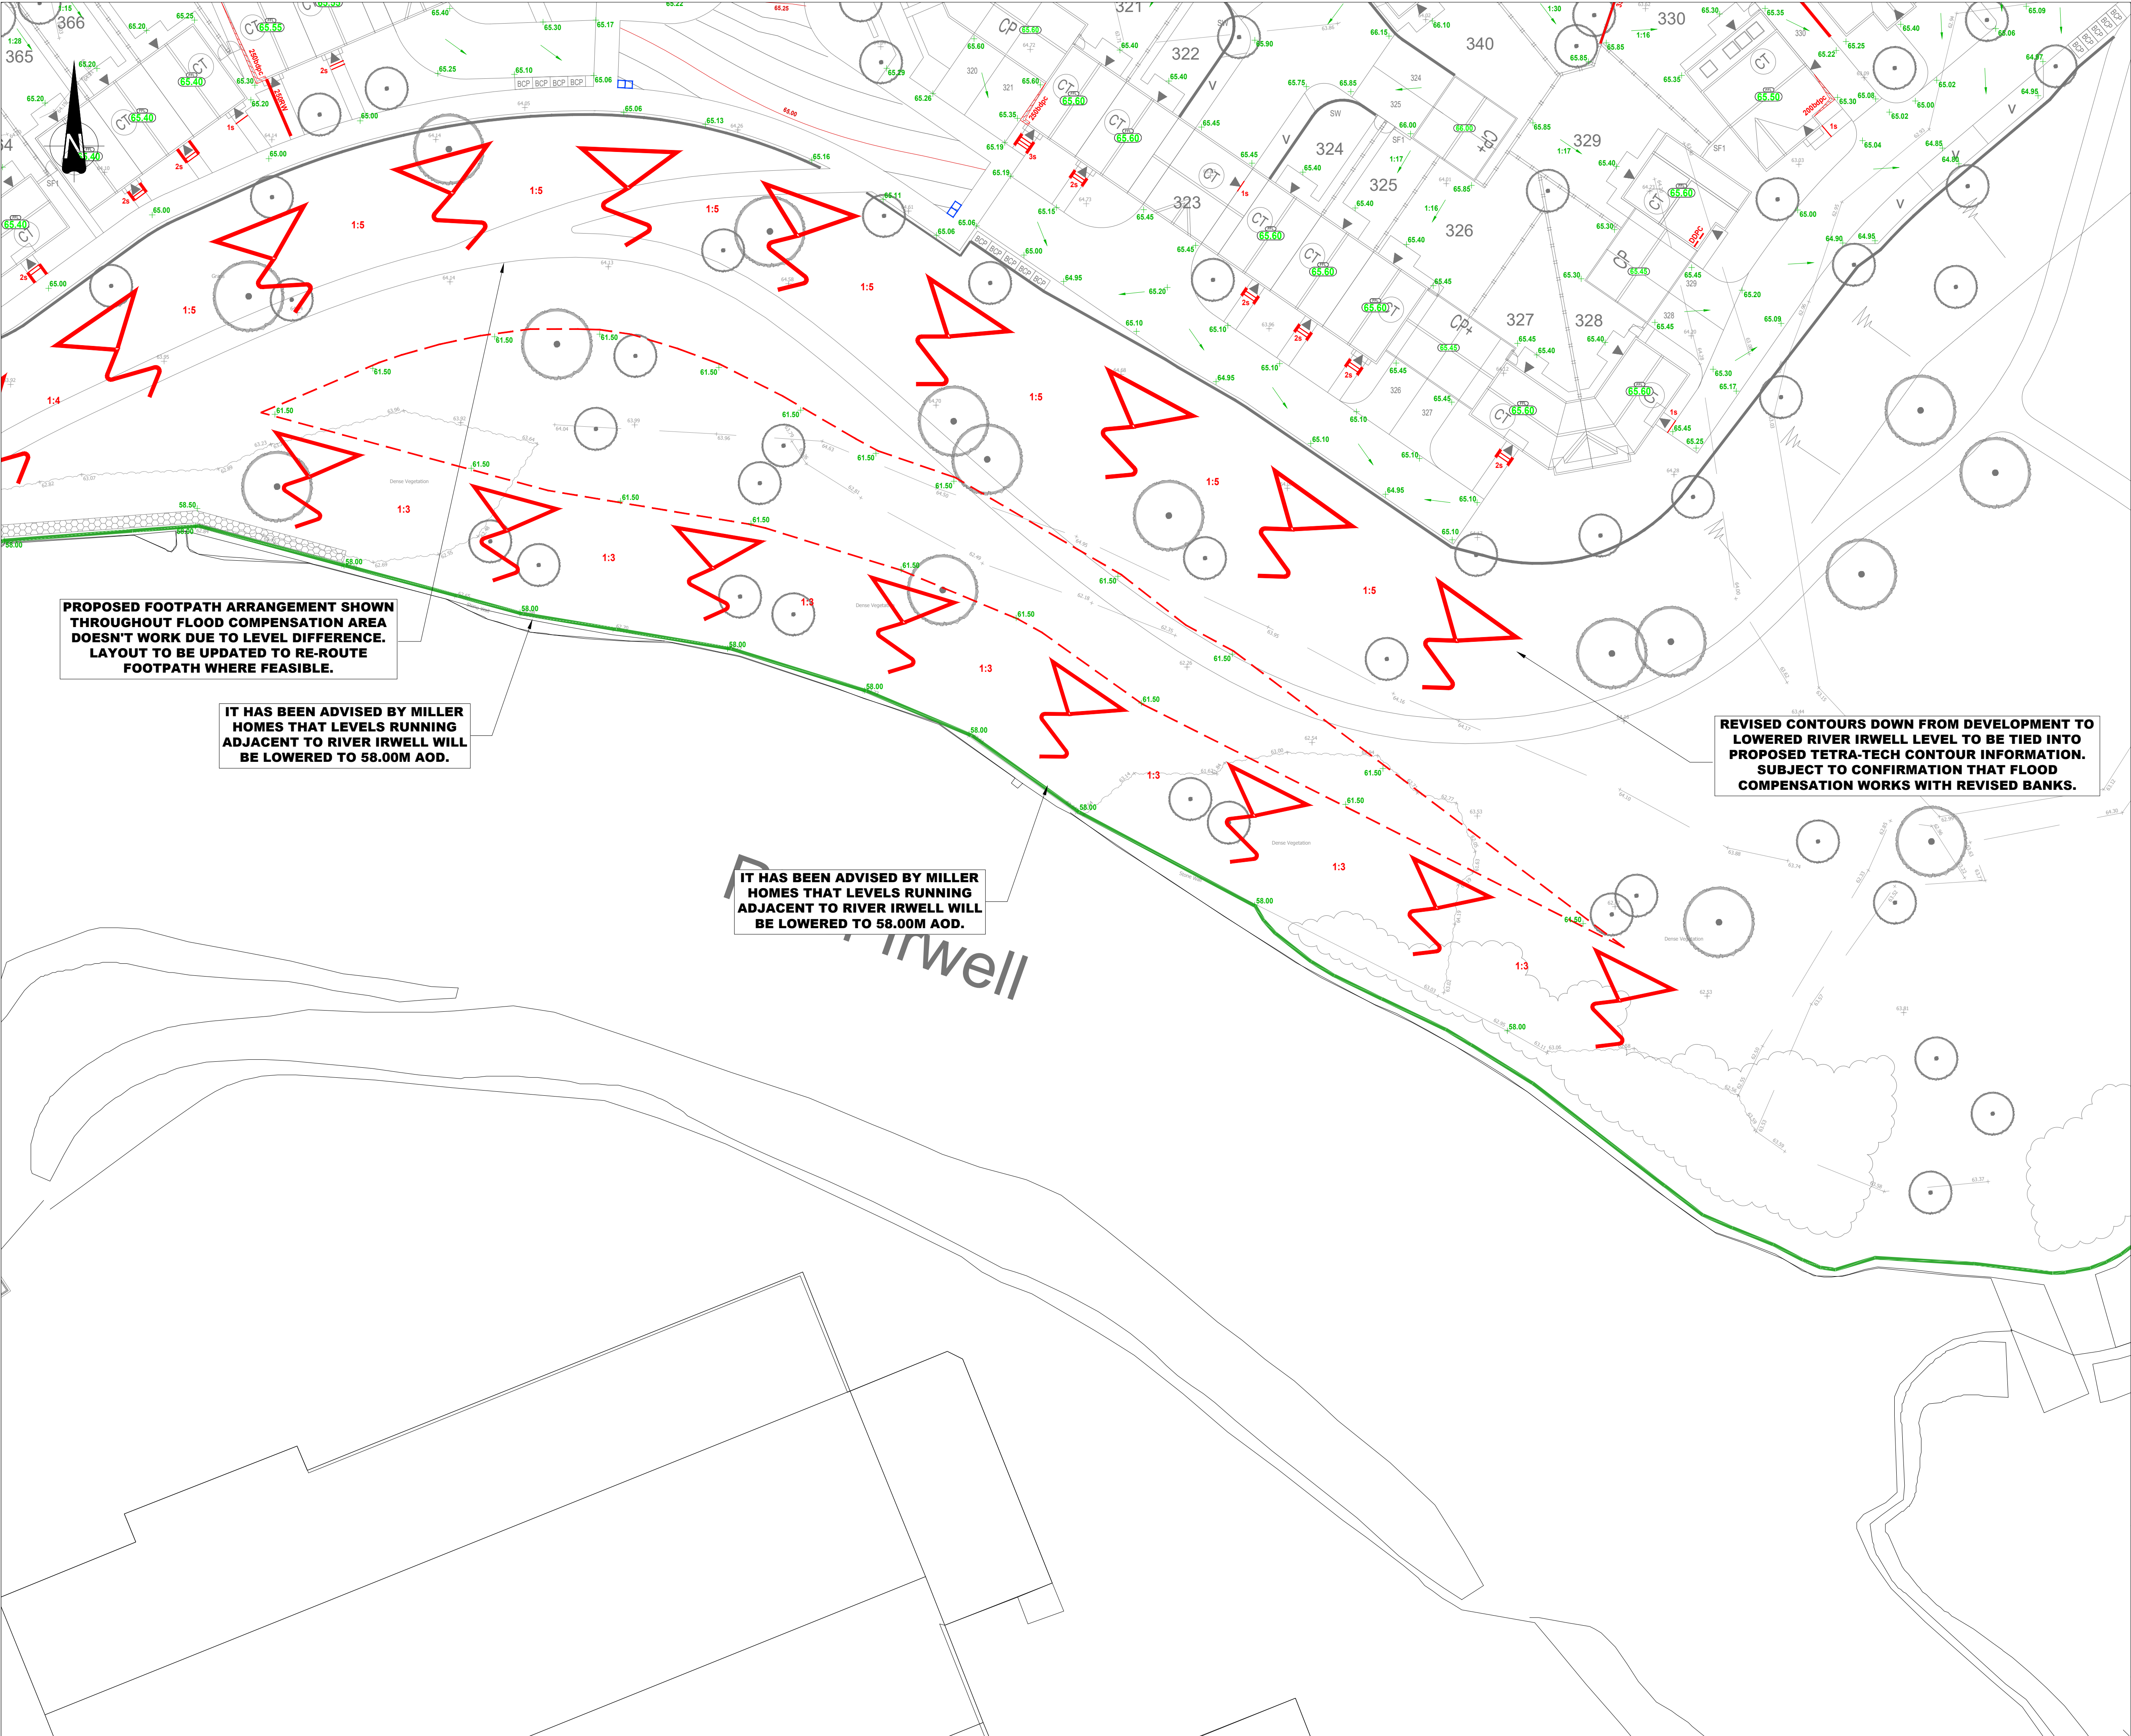

The Contractor is to check and verify in conjunction with the Architects details all setting out points, building and site dimensions, levels and sewer invert levels at connection points and ensure that they are fully consistent with the contents and requirements of the site investigation report below work starts. The Contractor is to comply in all respects with current building legislation, British Standard Specifications, Building Regulations etc. whether or not specifically stated on the drawing.

This drawing is not intended to show details of ground conditions or ground contaminants. Each area of ground relied upon to support any structure, including retaining structures, shall be investigated by the Contractor and any areas of concern shall be investigated by a suitable expert. Any earthworks shown indicate typical slopes for guidance only and should be investigated further by a suitable geotechnical expert. Where existing trees are shown to be retained they should be subject to a full Arboricultural inspection for safety. All trees are to be planted so as to ensure they are a minimum of 5 metres from buildings and 3 metres from drainage and services, where applicable.

© This drawing and the building works depicted are the copyright of Banners Gate Ltd and may not be reproduced or amended except by written permission. No liability will be accepted for overruns made by other parties.

GENERAL NOTES

- This drawing is to be read in conjunction with relevant architectural and engineering drawings.
- Levels indicated in blocks are Finished levels are 150mm above adjacent finished ground levels unless otherwise shown.
- Levels of the existing ground at the point of tie-in with proposed site road must be checked prior to commencement of works.
- Any discrepancies between the details shown and actual on site conditions to be reported immediately to the engineer prior to commencement of works.

EXTERNAL WORKS & FEATURES NOTES

- All retaining structures to be designed by a structural engineer.
- Type of retaining structure to be confirmed by the client.
- Extents of illustrated retaining structures, exposed brickwork below DPC, tanking, and double DPC's are shown as indicative only and may vary due to site conditions.
- Retained heights shown are indicative and may vary along the length of feature.
- All 'fall' path or drive gradients shown must provide suitable cross-fall (1:40) to ensure drainage of any surface water.
- All plots have been designed to Part M (Category 1) requirements unless we have been directly instructed by our client, any plots that fail to meet the necessary requirements should be reported to the engineer immediately prior to construction.
- Any additional Part M requirements (i.e. Category 2 or Category 3) must be confirmed to the engineer in writing prior to commencement of any construction works.
- All proposed shed levels are based on garden gradient illustrated and may vary due to site conditions.
- All new garden gradients are approximate and may vary due to site conditions.
- The contractor is to ensure that all proposed banks do not have any effect on surrounding infrastructure or buildings regardless of whether they are proposed or existing.
- The contractor is to ensure that all proposed parking bays / access paths are built to the correct dimensions. Any retaining features that breaches the required dimensions must be reported to the engineer immediately.

External Levels & Features Legend:

Proposed Levels	External Works
00.00 Proposed Finished Floor Level	450bdpc Proposed Exposed Brickwork (millimeters below damp proof course)
00.00 Proposed Garage Floor Level	450tank Proposed Tanking (millimeters above damp proof course)
50.00 Proposed External Spot Level	450RW Proposed Masonry Retaining Wall
1:20 Proposed Fall Direction & Gradient	450 Proposed Bank / Slope min gradient = 1 in 6 max gradient = 1 in 3
General	4s Proposed Steps
Development Boundary	DDPC Double Damp Proof Course
Proposed Road Gully	

-	First issue	31/07/24	LJ
Rev.	Description	Date	By
Drawing Status			
PLANNING			
Please note while these drawings may be used for tender purposes, drawings are subject to the Client approval as part of ongoing consultations and design checks. Amendments may therefore be requested.			
Client			
MORRIS			
Project			
Papermills, Bury, Lancashire			
Title			
External Levels & Features Layout Plan - Sheet 9 of 9			
Scale			
A1 @ 1:250			
Date			
July 2024			
File			
22166/drawings/civils/current			
Drawn			
JP			
Checked			
LJ			
Drawing			
22166 / PL109			