


Ground Floor Front Bay Window

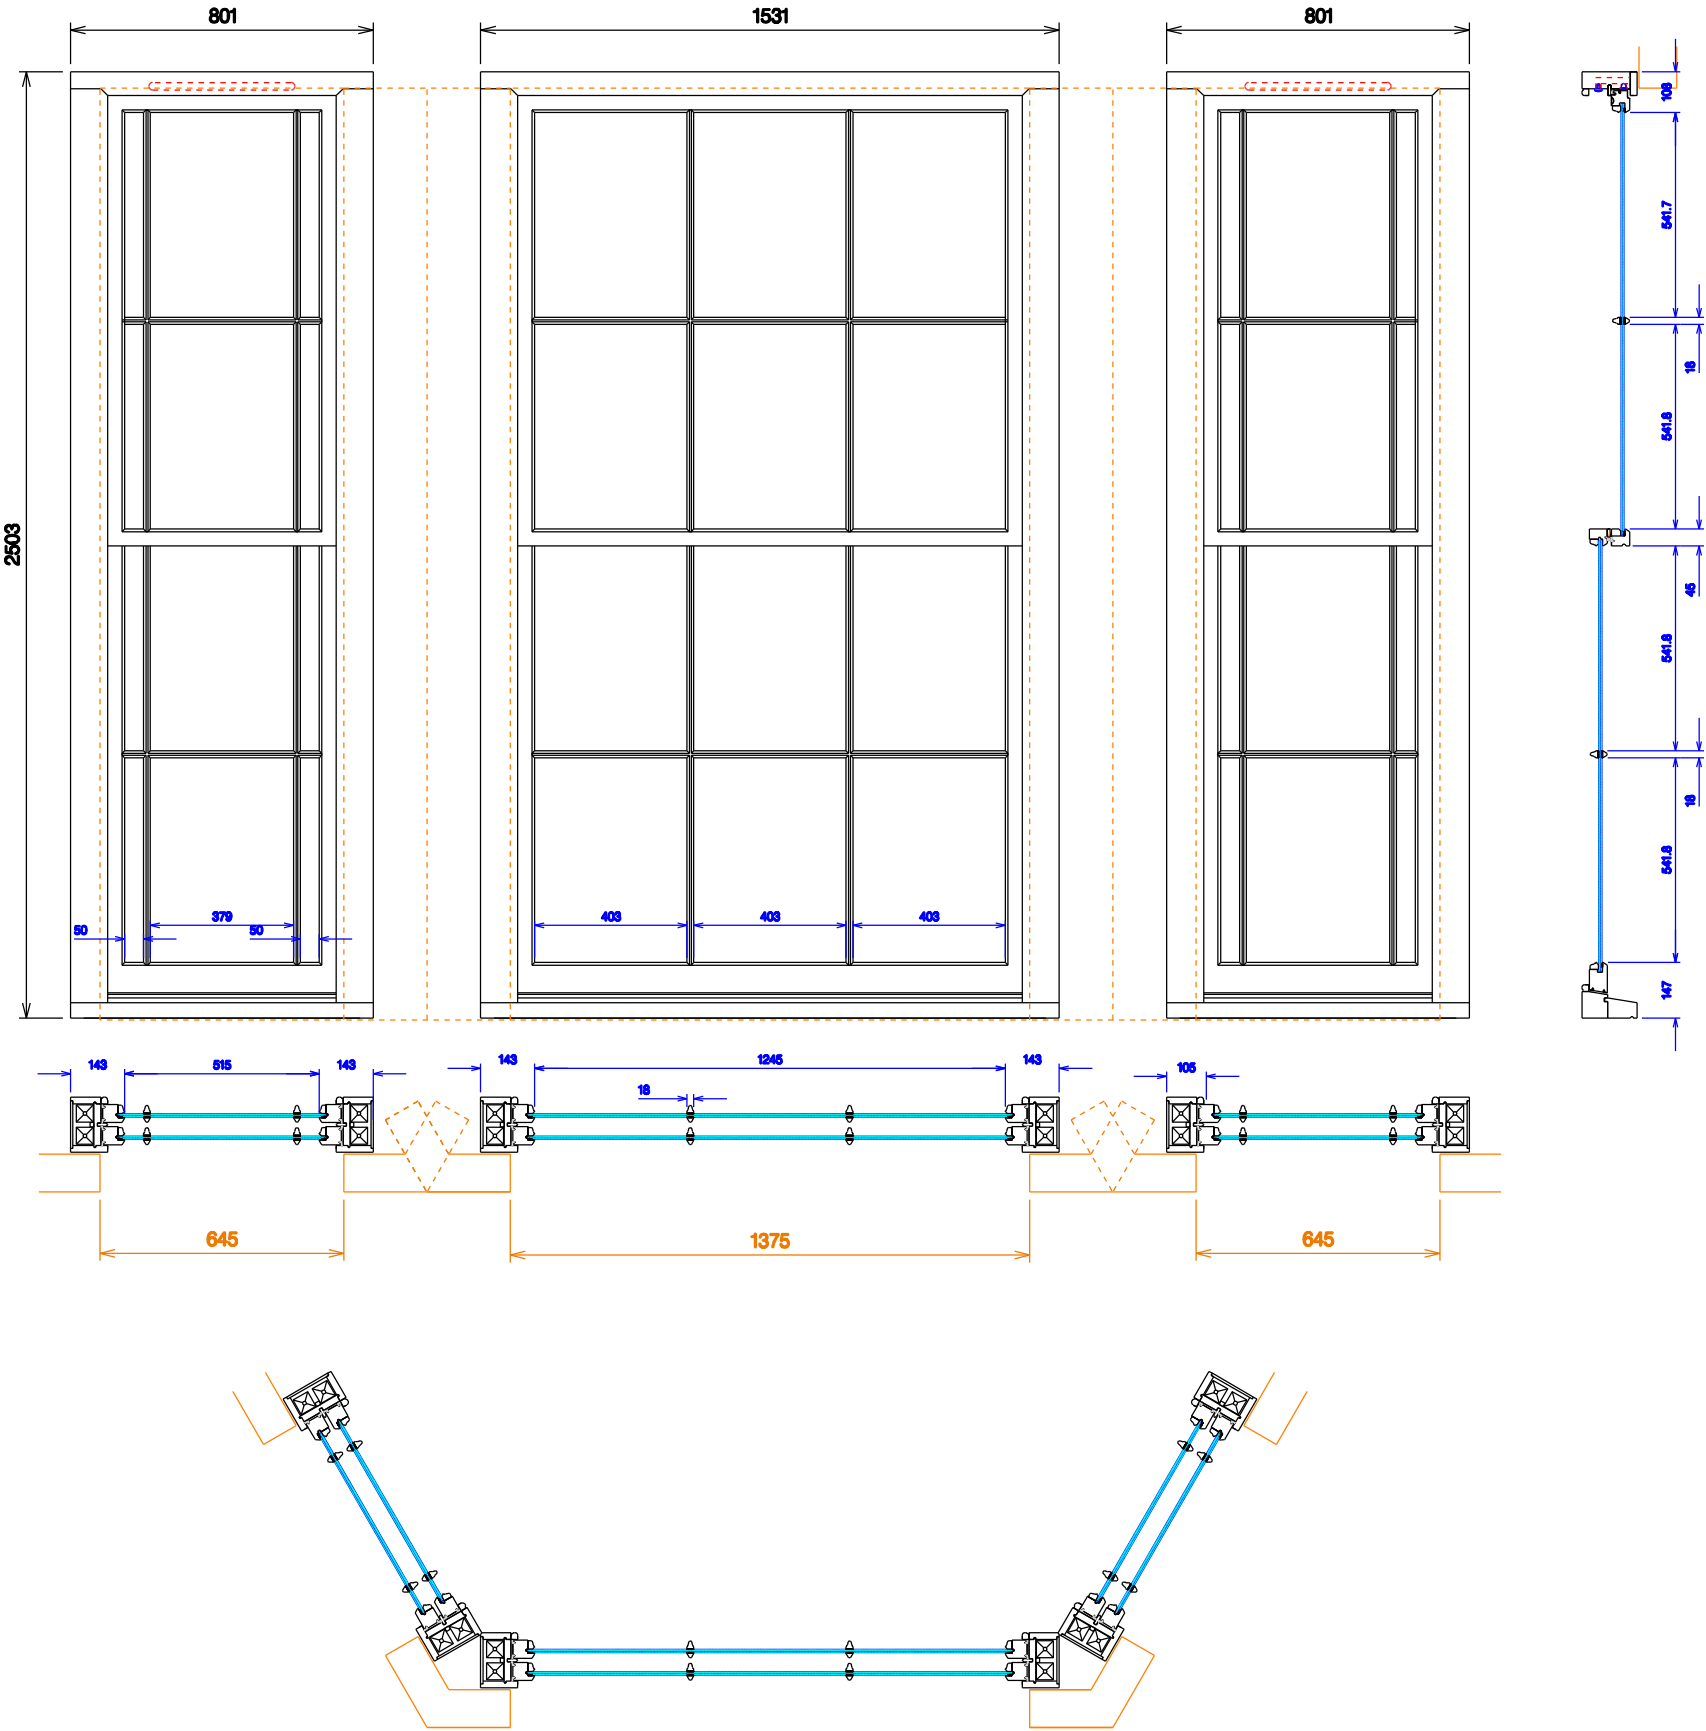

Drawings To Confirm Frame Dimensions, Section Sizes & Visible Glazing Areas
All Glazing Details, Finish Colours & Ironmongery As Specified On Quotation

Gowercraft	Felicity Barrett – 19 Prestwich Park Road South		Scale 1–20 A3
Job No; L23214	Product Type	Winston – Weights	6th Aug 2024
			Version 1.0