



W2 Bedroom

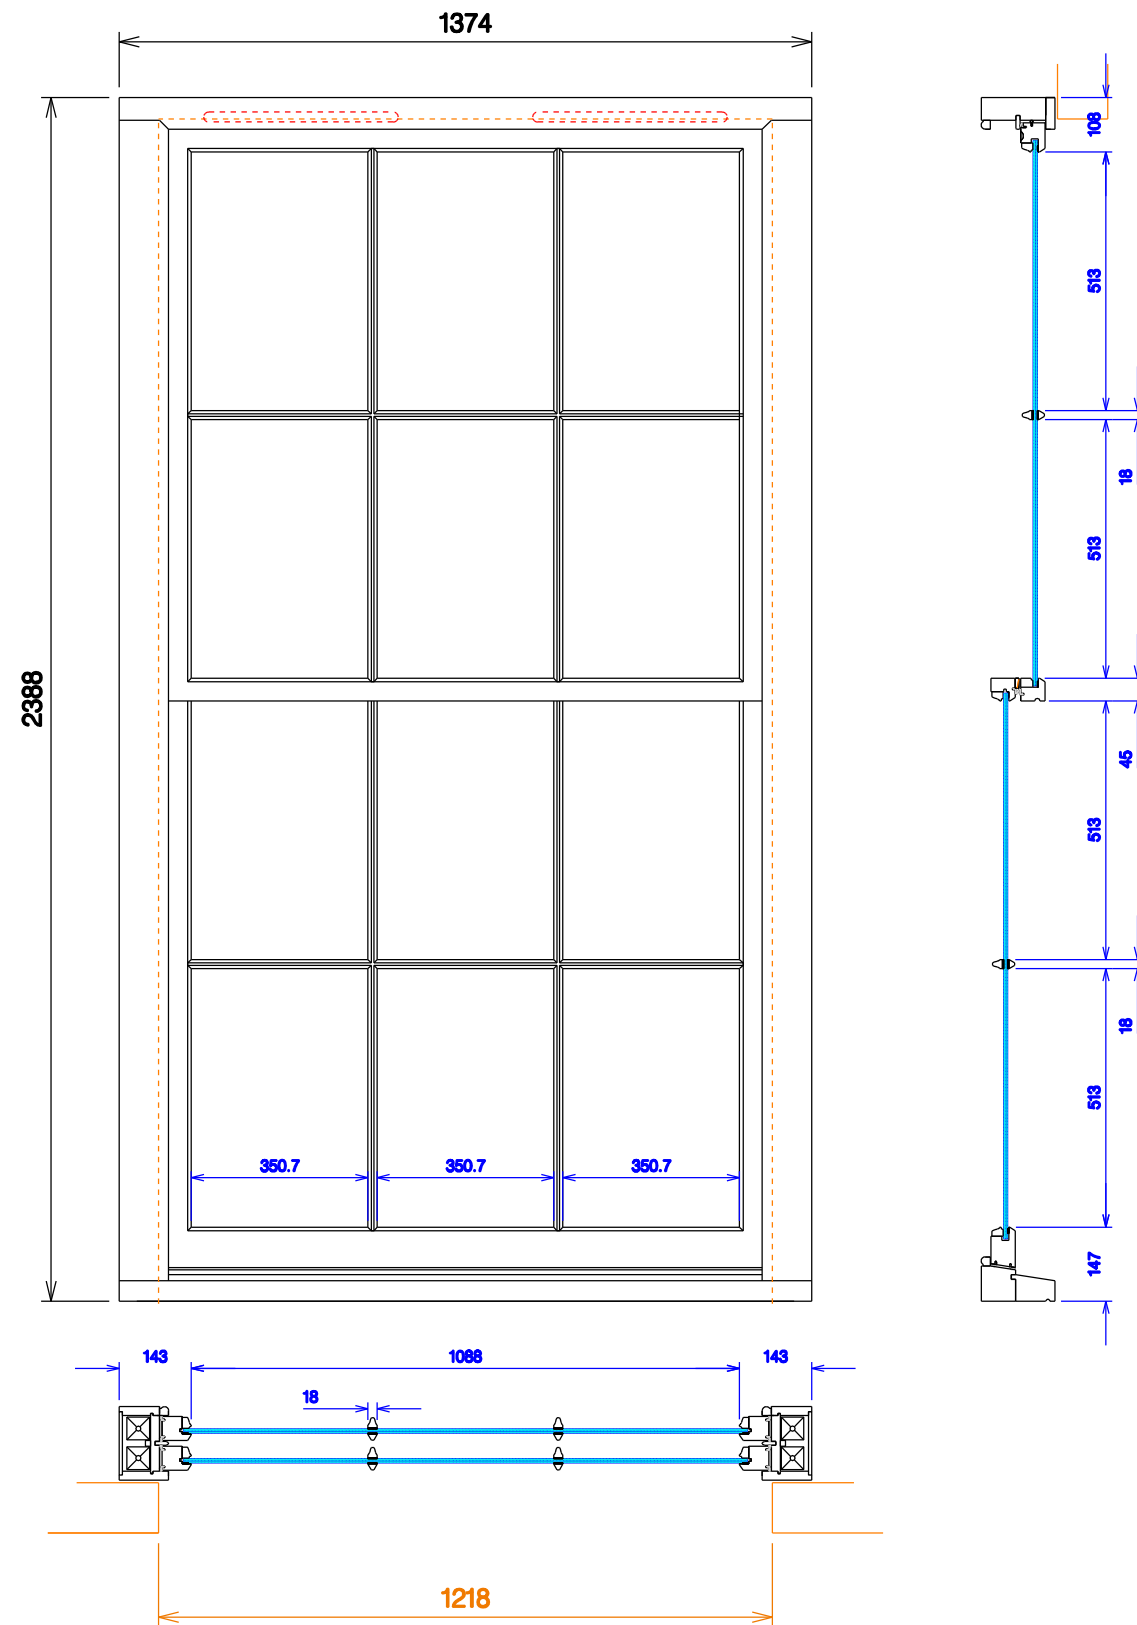

W3 Bathroom

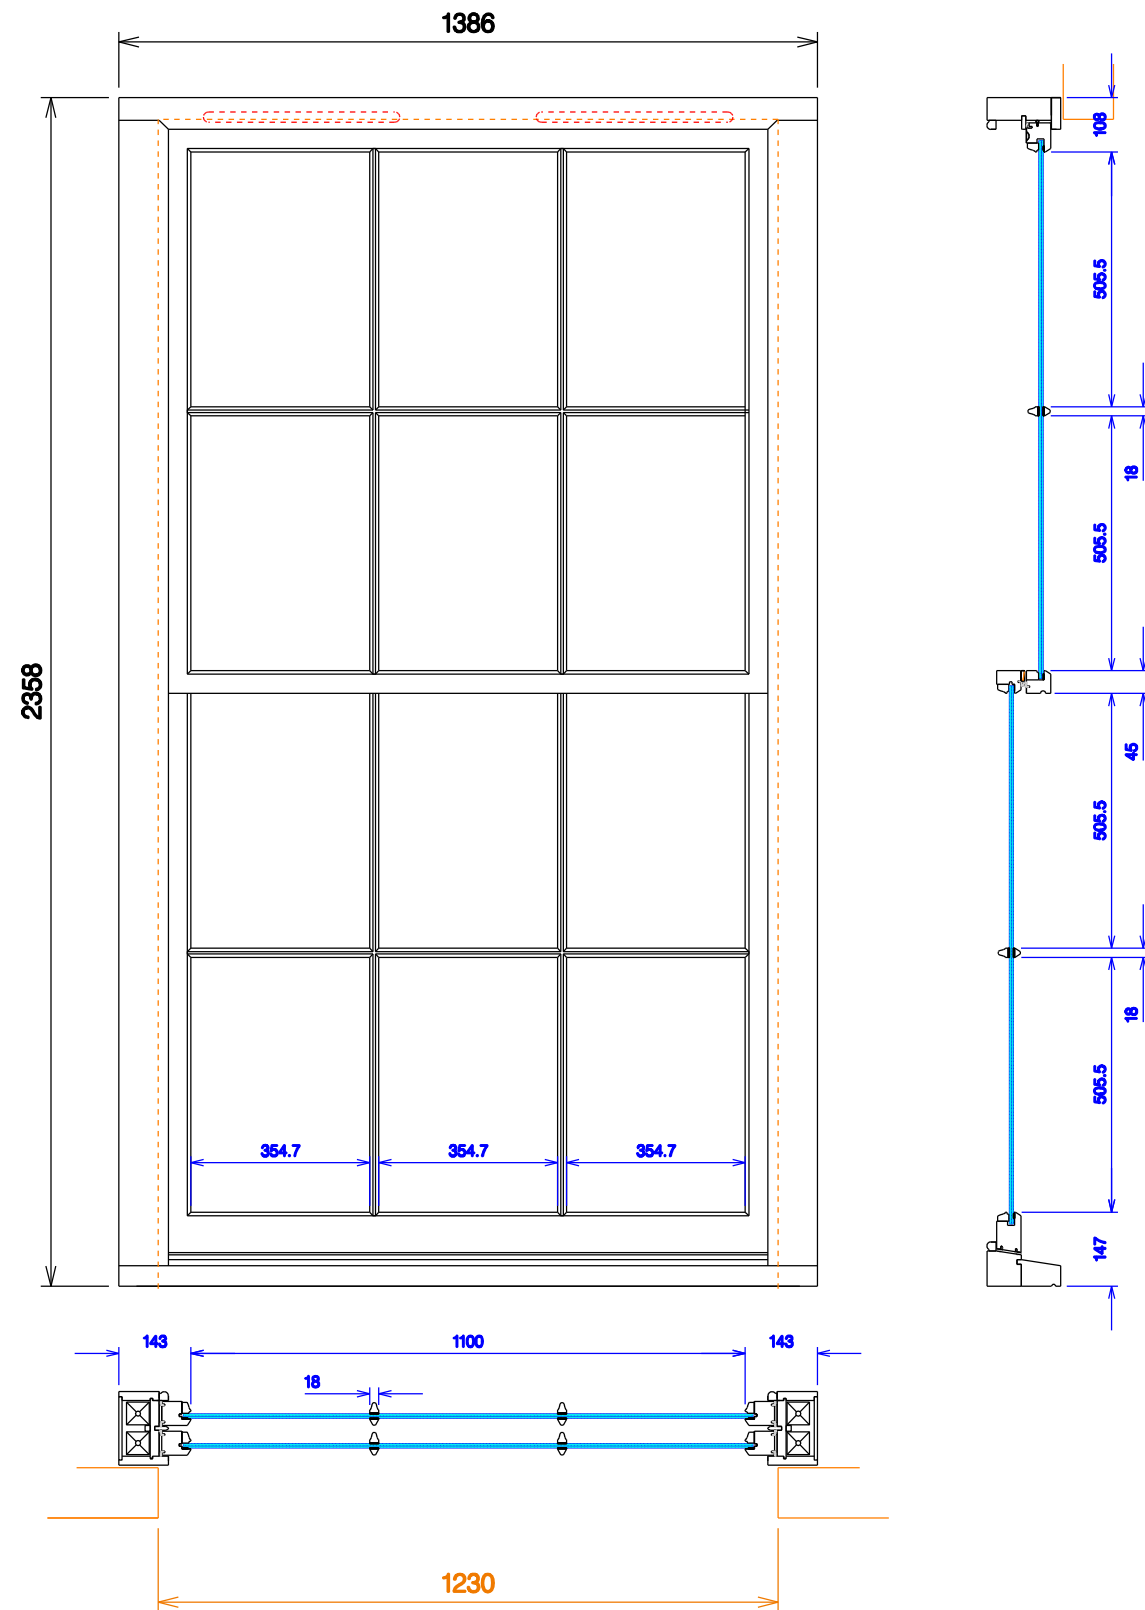

Drawings To Confirm Frame Dimensions, Section Sizes & Visible Glazing Areas
All Glazing Details, Finish Colours & Ironmongery As Specified On Quotation

Gowercroft	Felicity Barrett – 19 Prestwich Park Road South		Scale 1–15 A3	
Job No; L23214	Product Type	Winston – Weights	6th August 2024	Version 1.0