
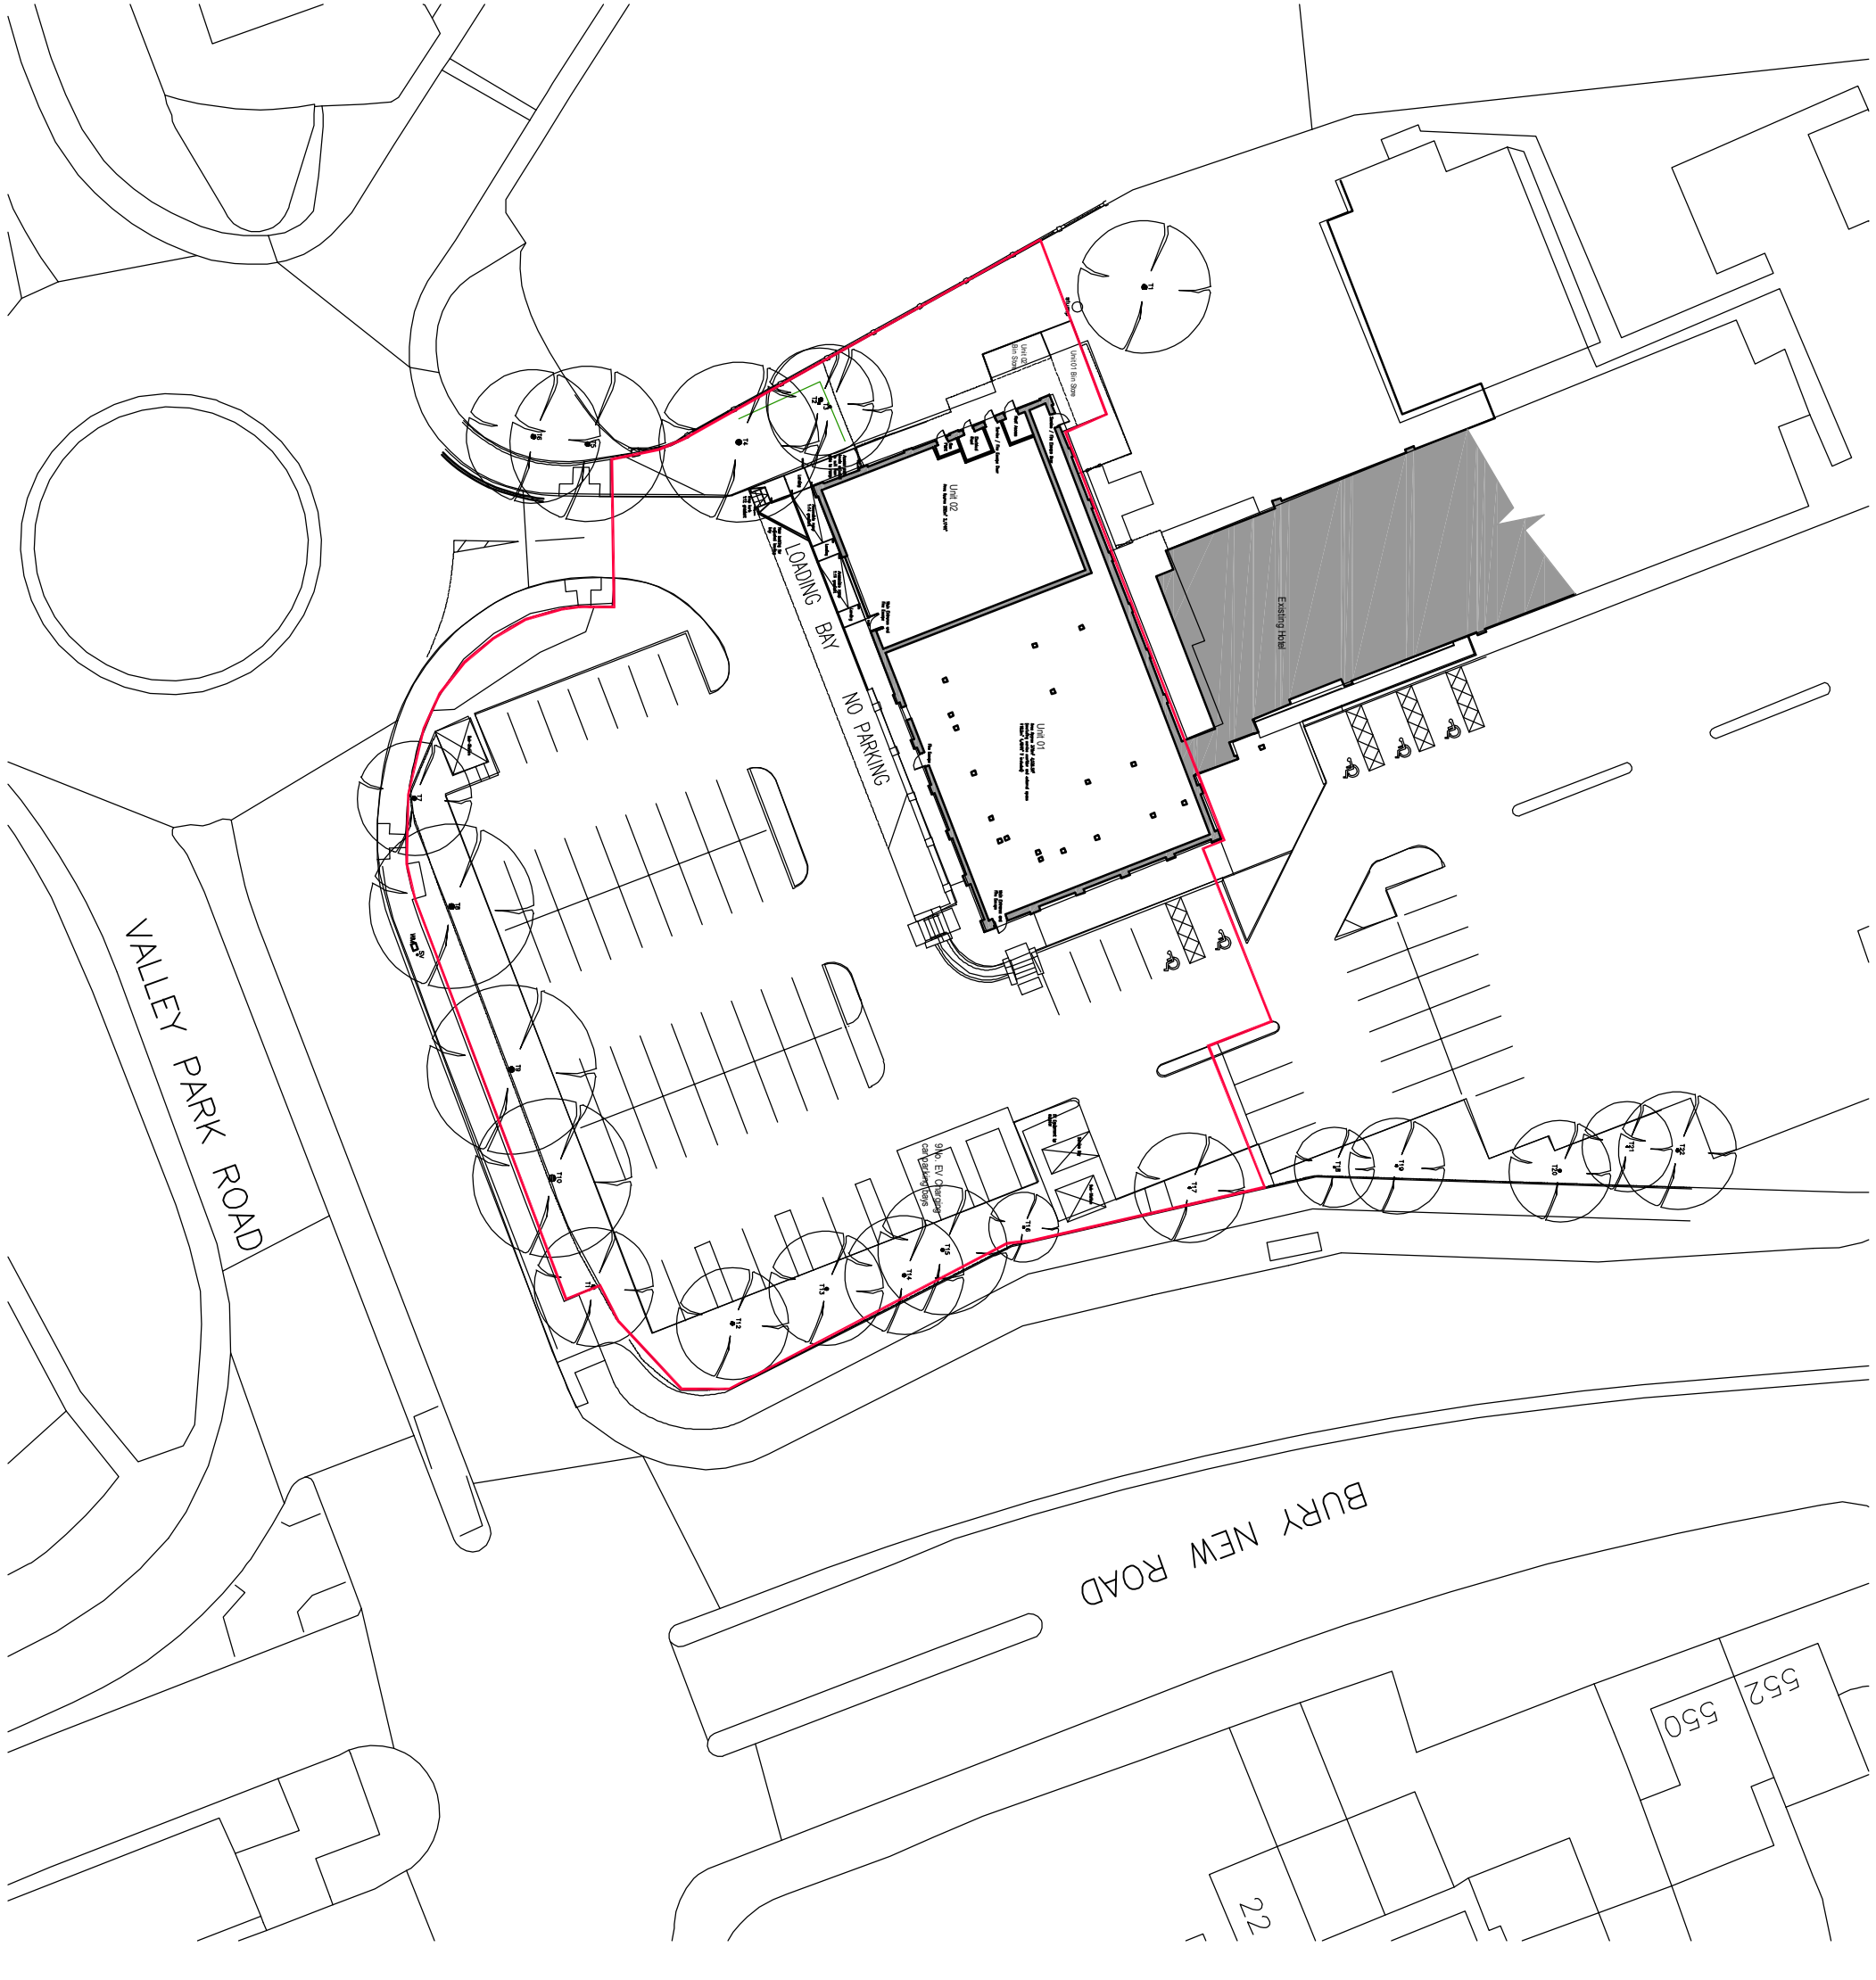



Revision	Description	Date	Initials

Notes

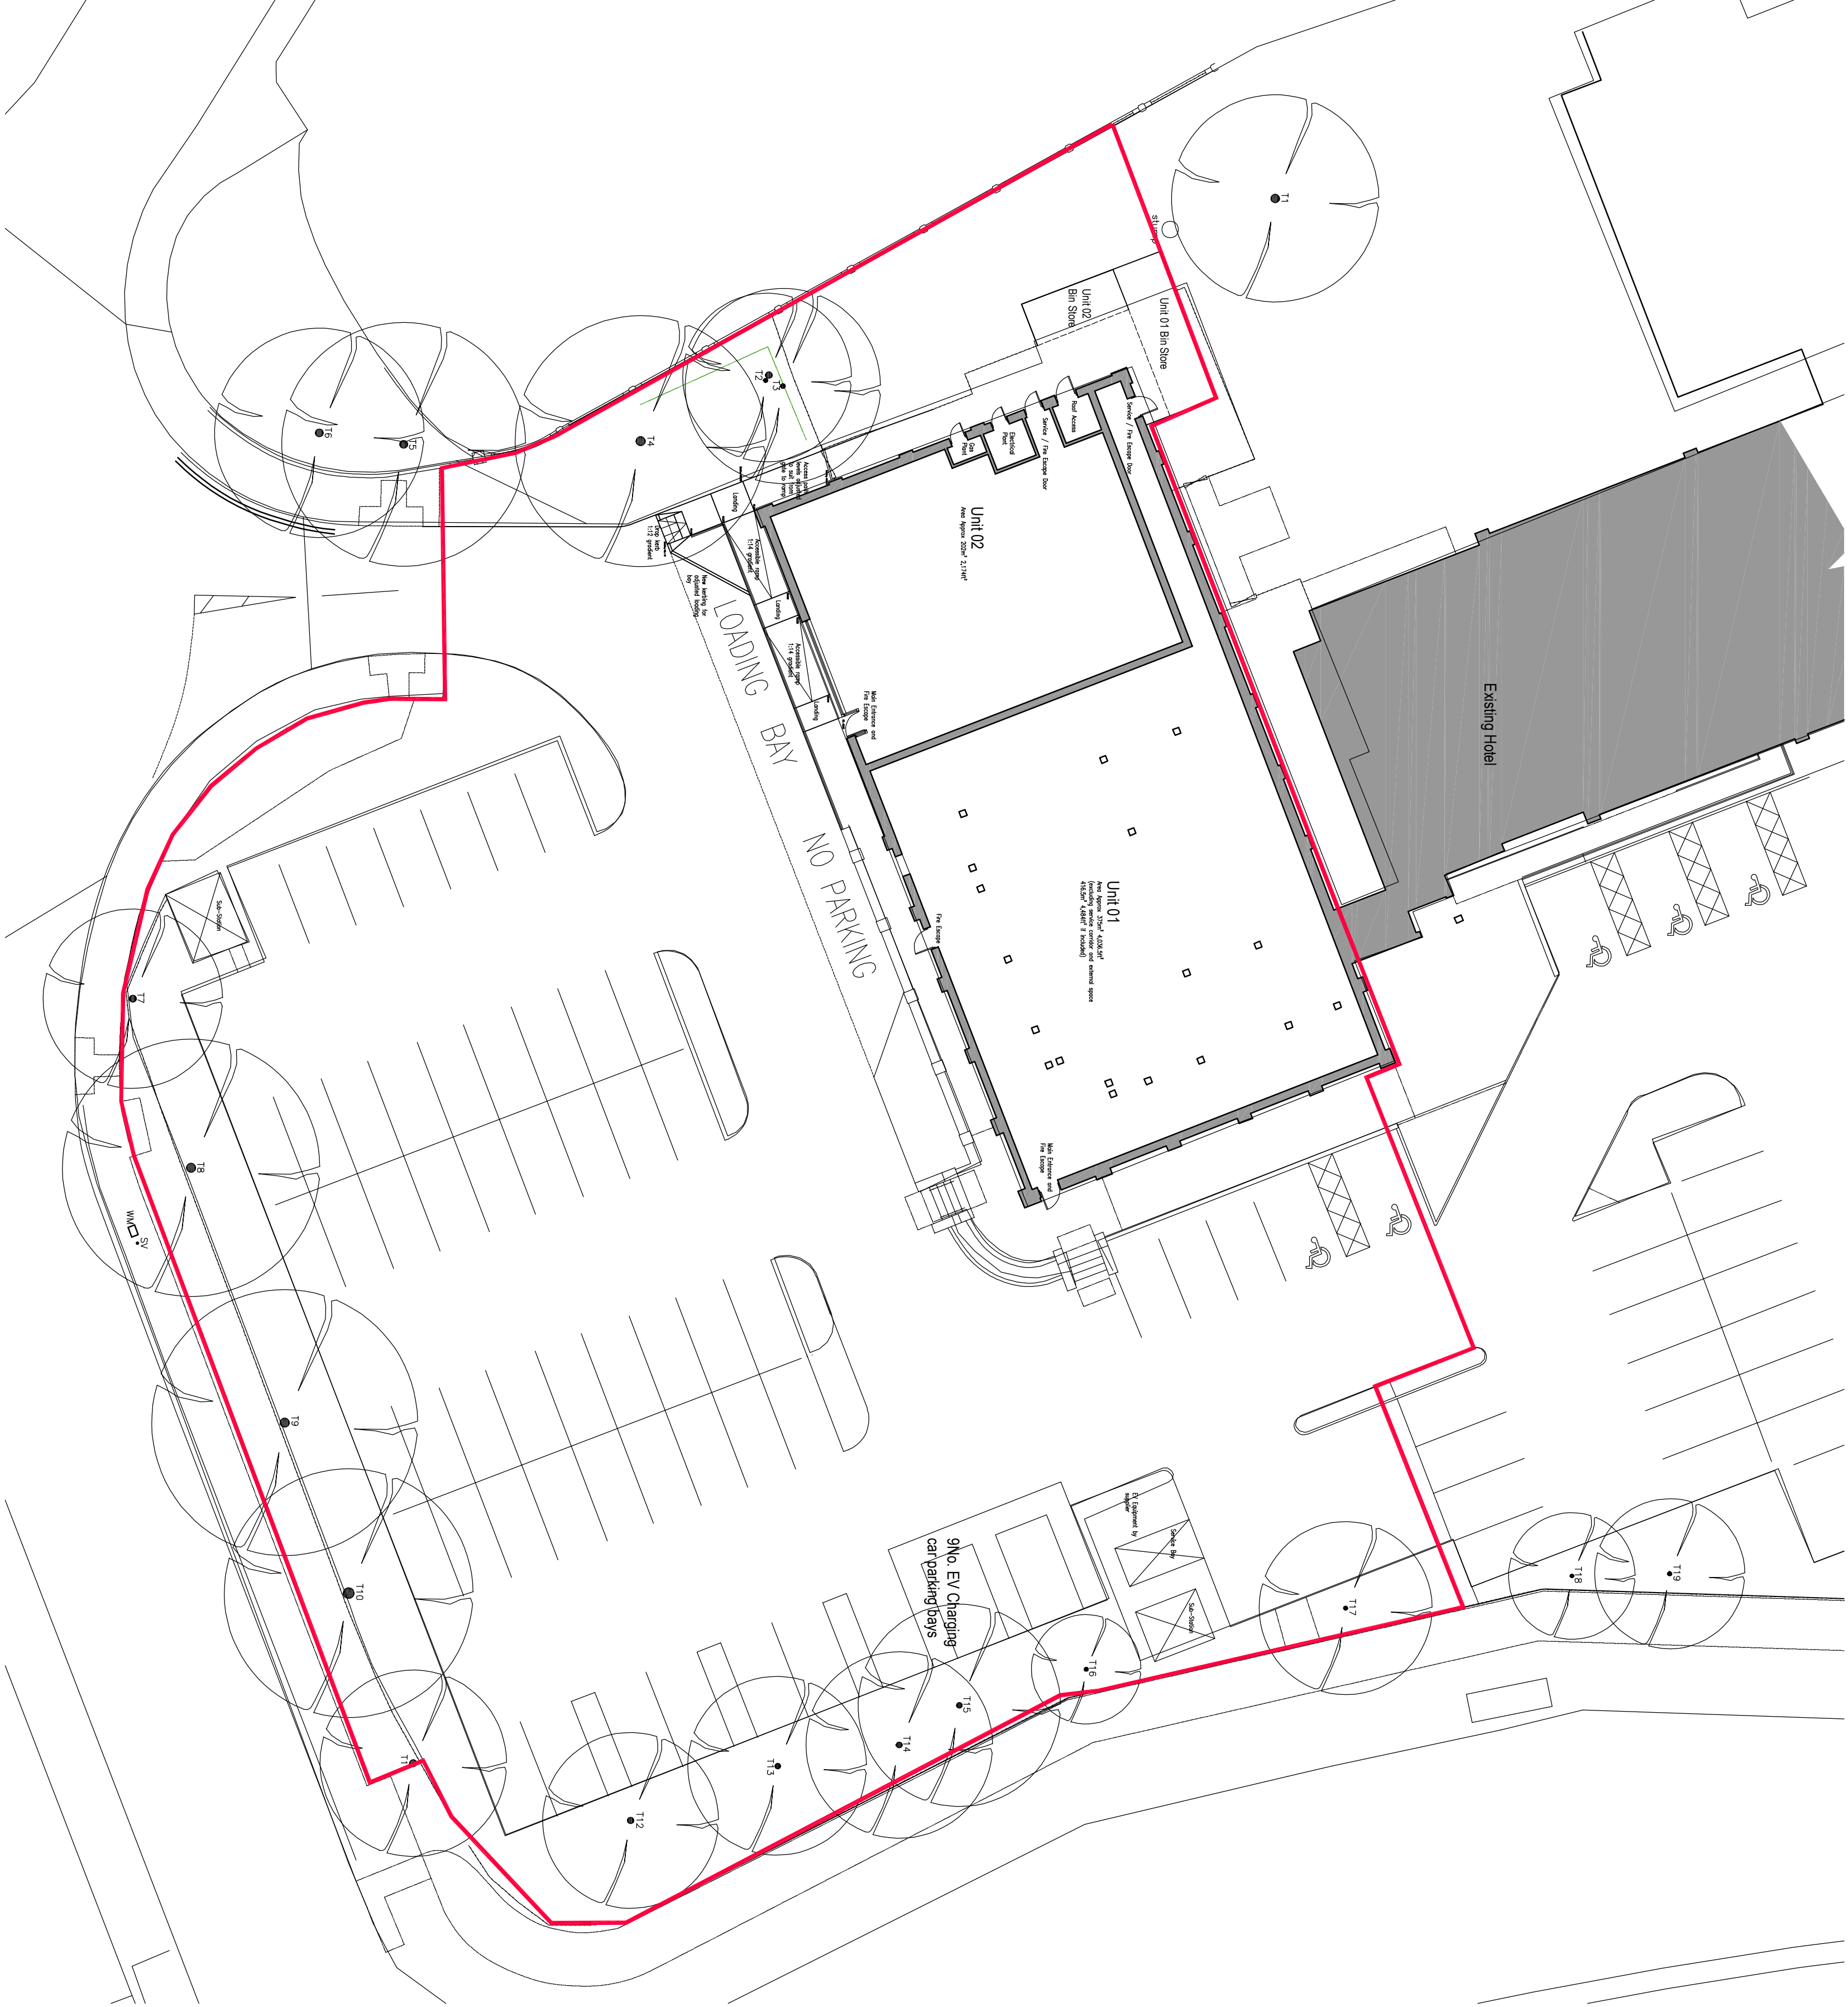

Scale 1:200

0 1 2 3 4 5 10

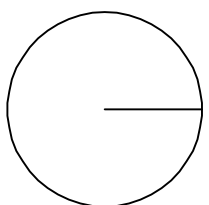

1261 _ VALLEY PARK ROAD, PRESTWICH

This drawing has been prepared in accordance with the RIBA Plan of Work Stage. The relevant stage is indicated below

STAGES

☐ 0 Preparation and Brief

☐ 1 Preparation and Brief

☐ 2 Concept Design

☒ 3 Spatial Coordination

☐ 4 Technical Design

☐ 5 Manufacturing and Construction

☐ 6 Handover

Do not scale from this drawing. All dimensions and levels are to be checked on site. All areas are approximate and are for information only. This drawing is to be read in conjunction with all other relevant documents and all of the drawings are to be read in conjunction with the current Building Regulations, British Standards and Codes of Practice. All details of the existing structure are to be verified by others on site prior to any works commencing. If this drawing and all works are not verified by others on site prior to any works commencing, the drawing is not the responsibility of View Associates Ltd. Any 3rd party survey information contained on this drawing is not the responsibility of View Associates Ltd.

Client:	ABGI	Drawing Number:	1261 (PL/001 REV B
Stage:	PLANNING	Scale:	1:200+1:500 @ A1
Drawing Title:	PROPOSED SITE LAYOUT AND LOCATION PLAN		
Drawn / Checked:	GRS/ICJ	Date:	03.04.26