
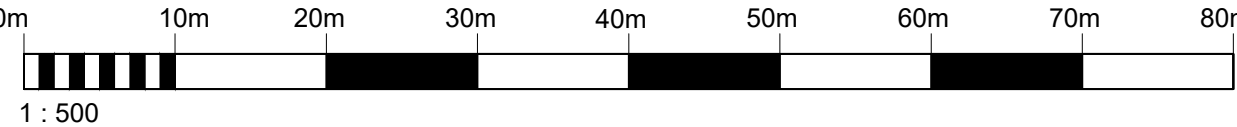
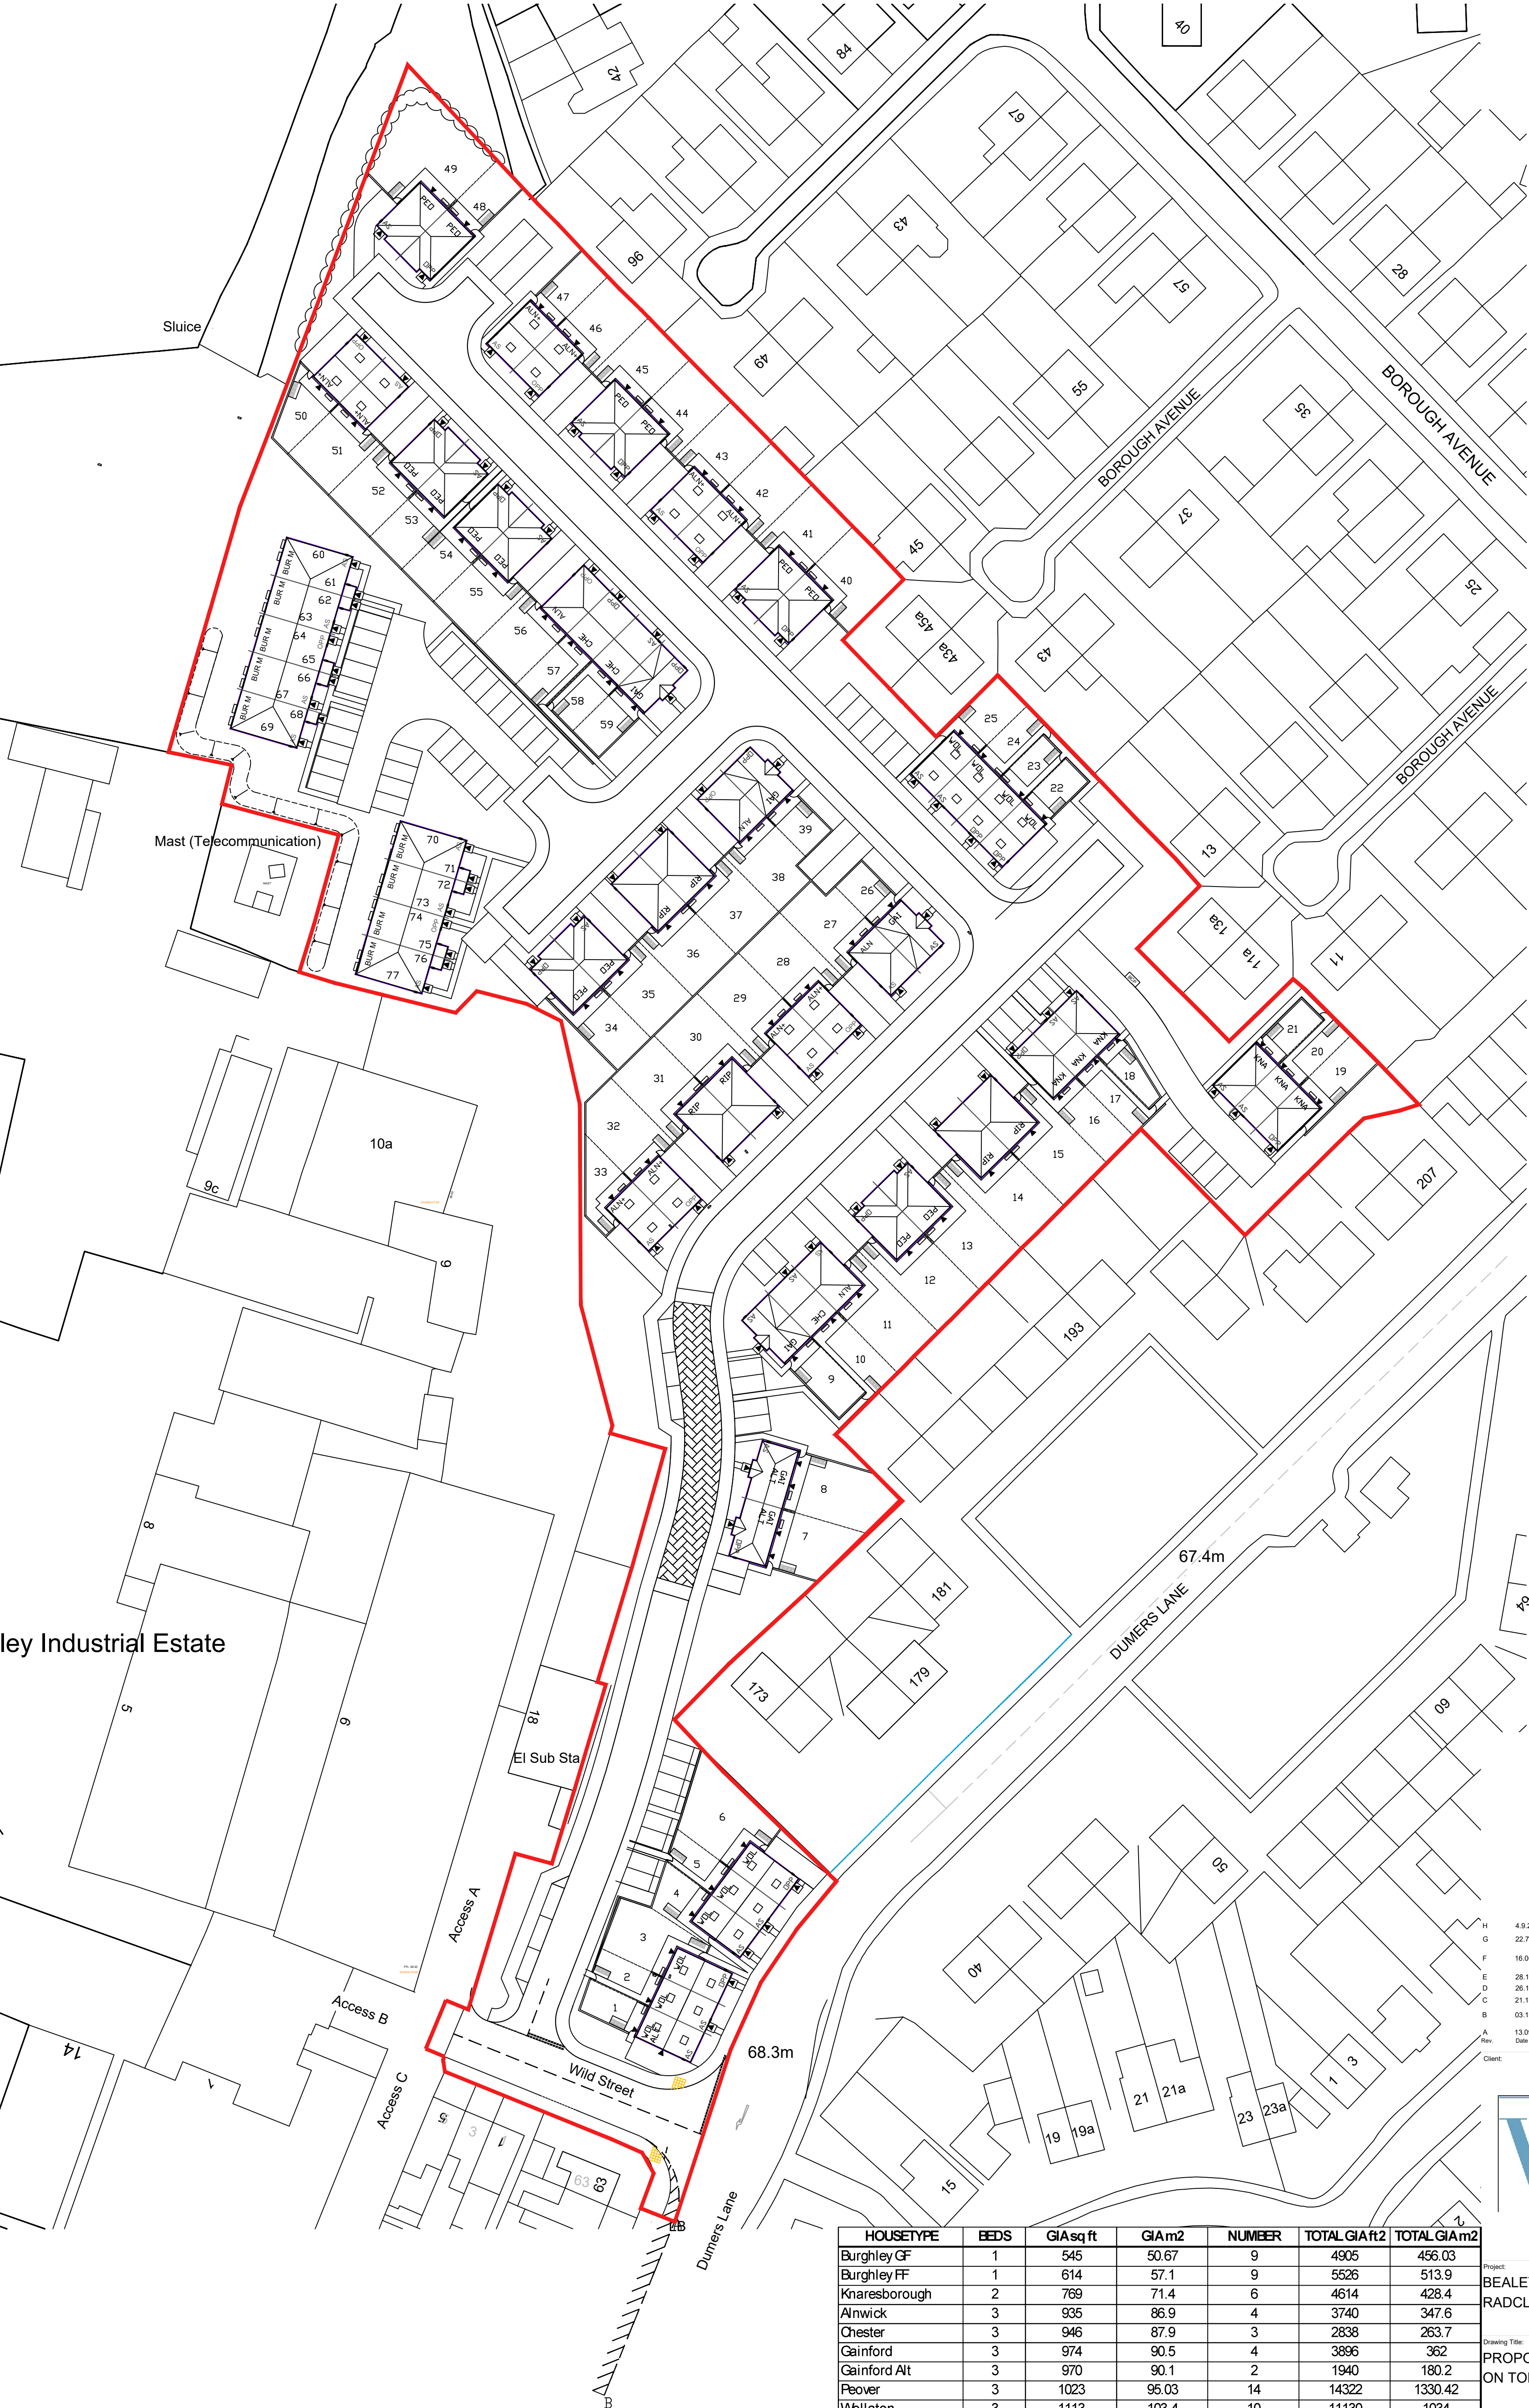


LAND OFF DUMERS LANE, RADCLIFFE

general notes:
do not scale the drawing.
all dimensions to be checked on site prior to commencement of work and any
discrepancy shall be immediately reported and resolved prior to work commencing.
this drawing is to be read in conjunction with all relevant drawings and
specifications relating to the job whether or not indicated on the drawing.
copyright reserved to mck associates ltd. and this drawing may not be used or
reproduced without prior written consent.

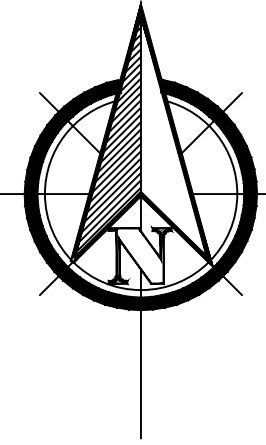

1 : 500

HOUSETYPE	BEDS	GIA sq ft	GIA m2	NUMBER	TOTAL GIA ft2	TOTAL GIA m2
Burghley GF	1	545	50.67	9	4905	456.03
Burghley FF	1	614	57.1	9	5526	513.9
Knareborough	2	769	71.4	6	4614	428.4
Alnwick	3	935	86.9	4	3740	347.6
Chester	3	946	87.9	3	2838	263.7
Gainford	3	974	90.5	4	3896	362
Gainford Alt	3	970	90.1	2	1940	180.2
Peover	3	1023	95.03	14	14322	1330.42
Wollaton	3	1113	103.4	10	11130	1034
Ripley	4	1115	103.6	6	6690	621.6
Alnwick +	4	1291	119.9	10	12910	1199
				77	72511	6736.85



Project:
BEALEY IND EST
RADCLIFFE

Drawing Title:
PROPOSED SITE LAYOUT
ON TOPOGRAPHICAL SURVEY

Client:
Job No:
1025

Checked:
Scale:
1:500

Date:
FEB 2025

Rev:
H