


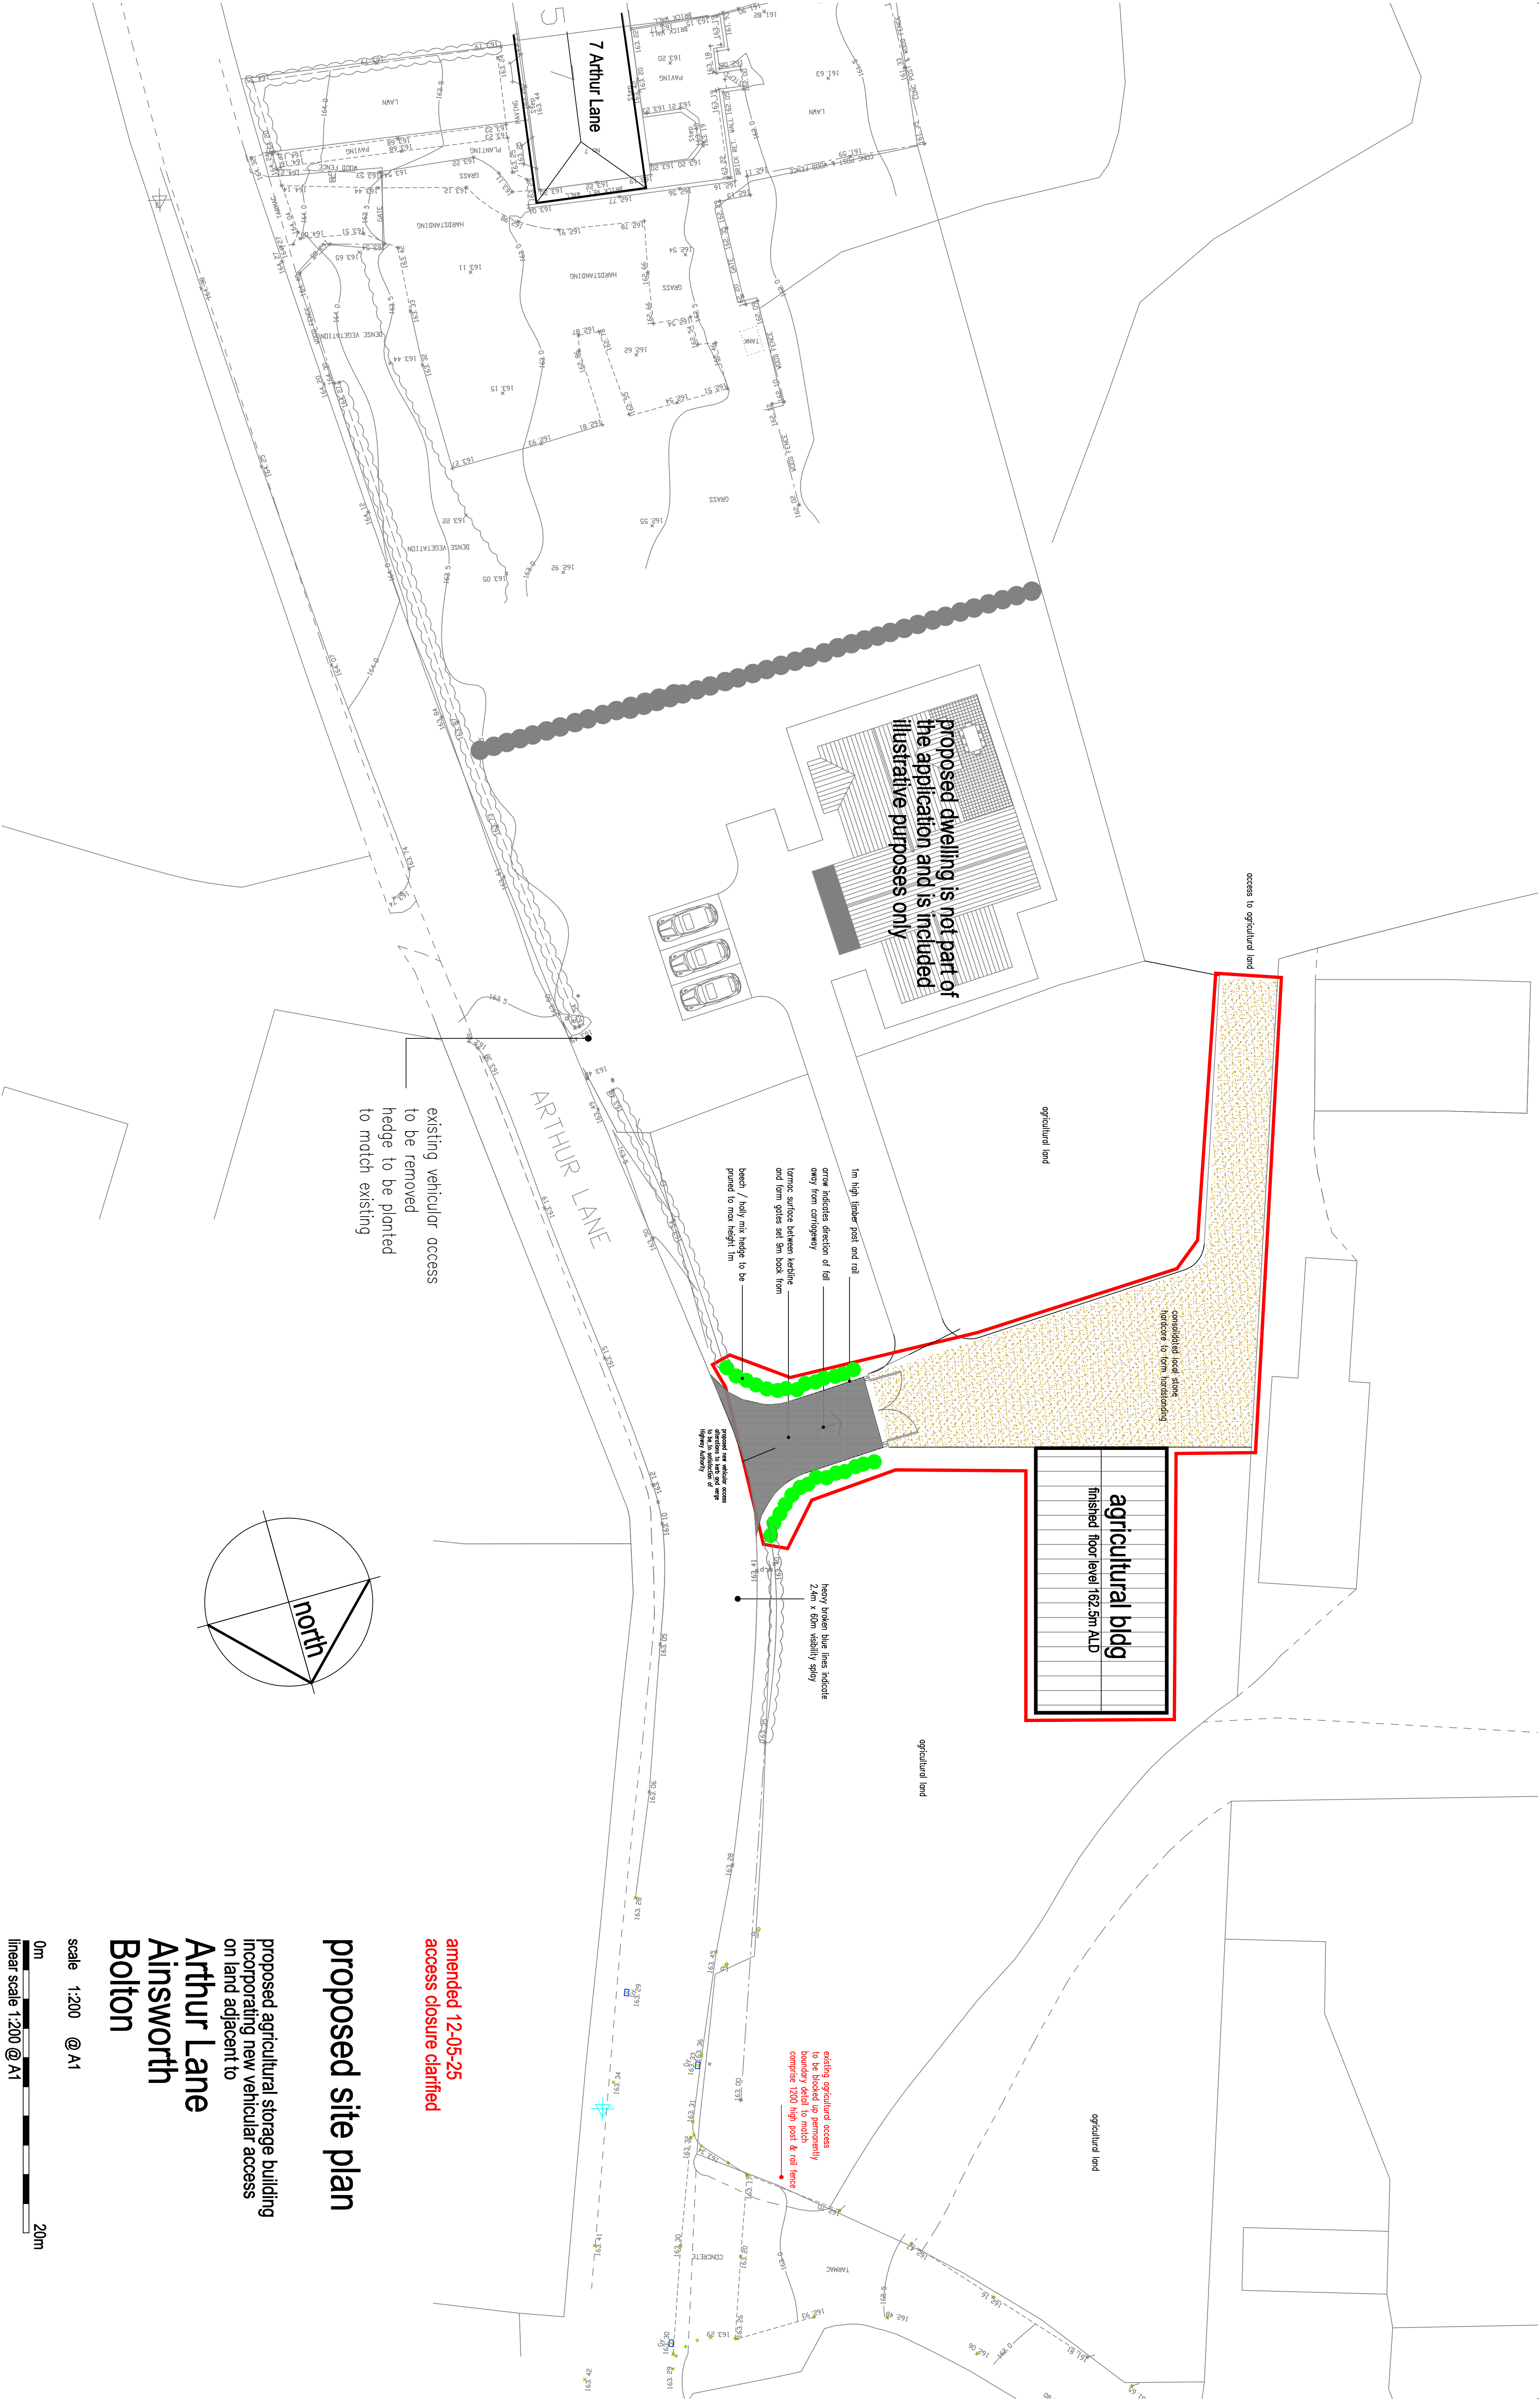

amended 12-05-25
access closure clarified

proposed site plan

proposed agricultural storage building
incorporating new vehicular access
on land adjacent to

Arthur Lane
Ainsworth
Bolton