



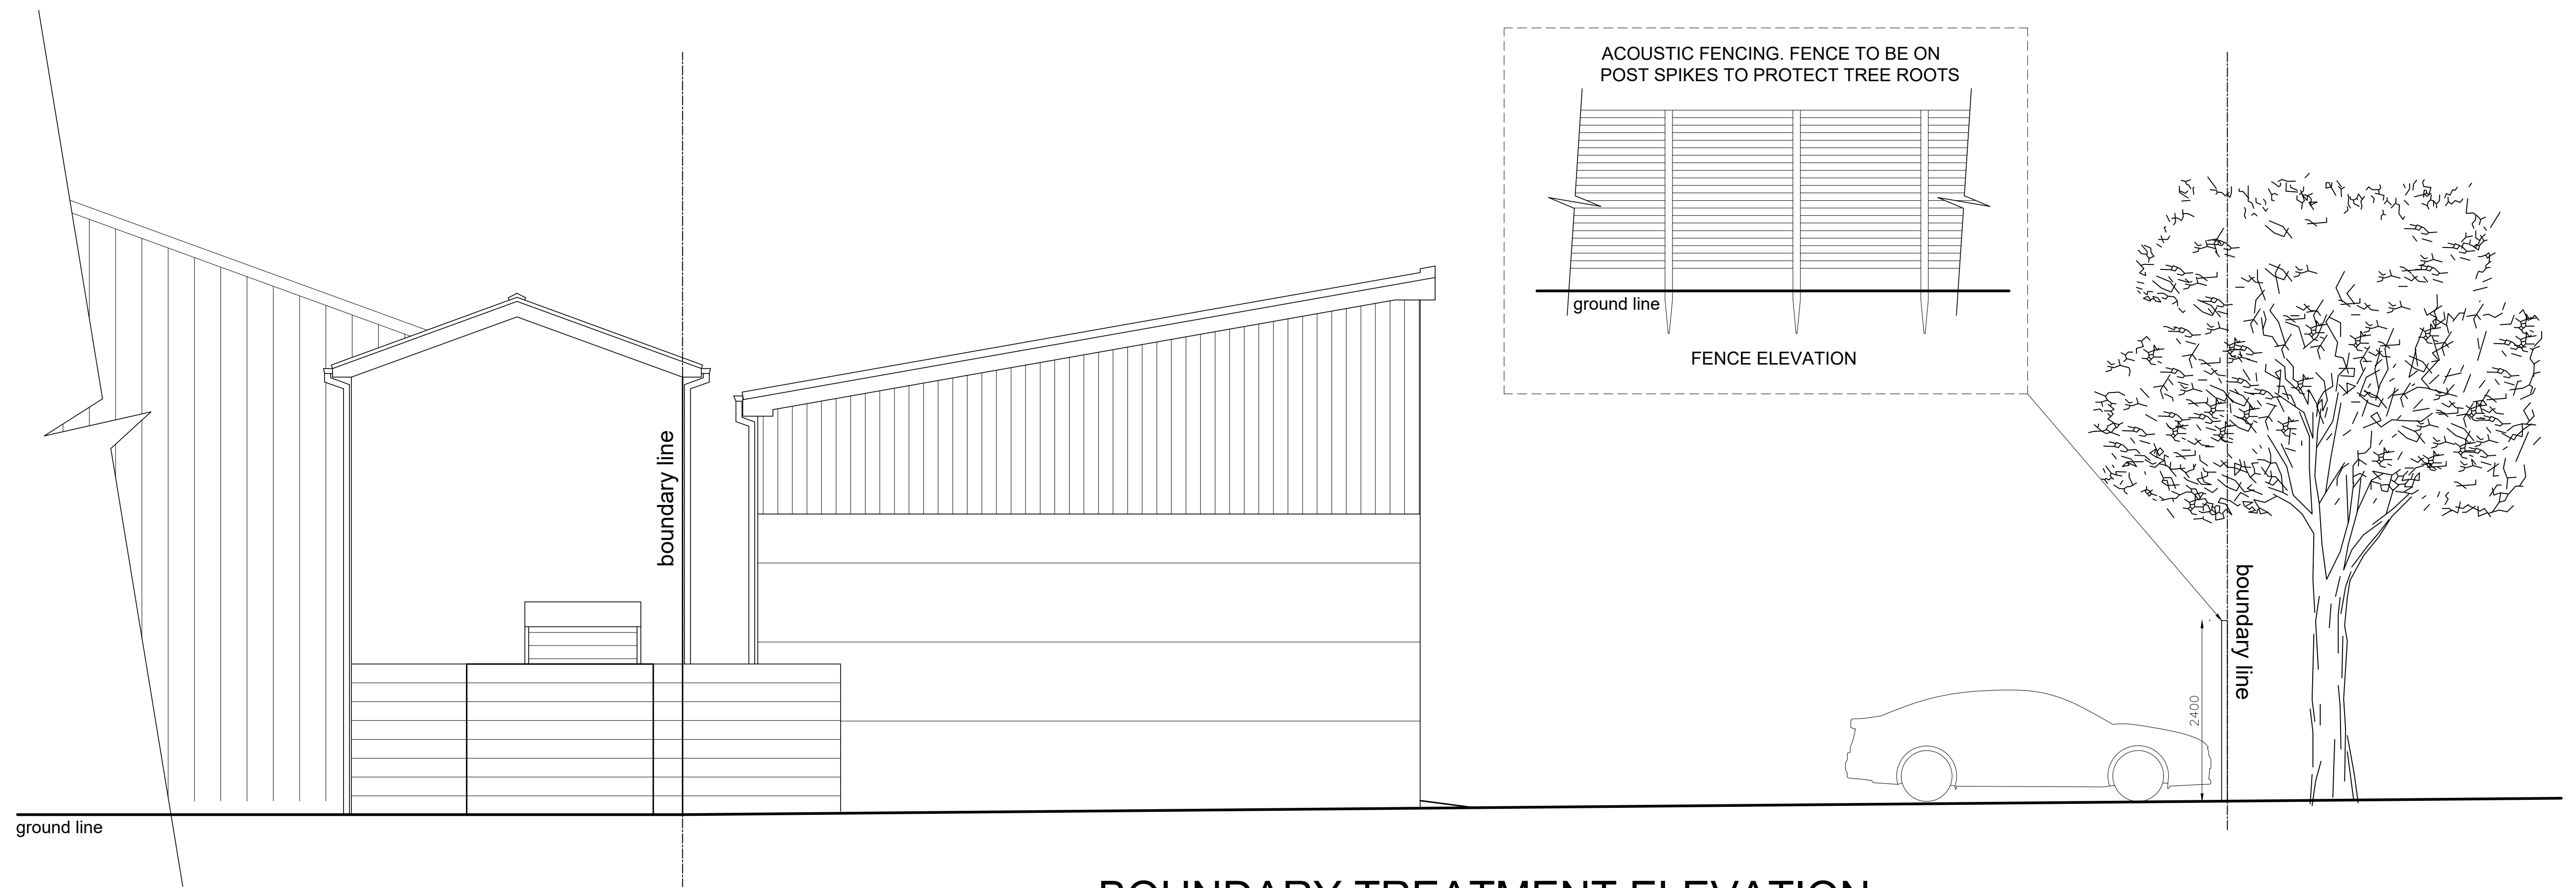

BOUNDARY TREATMENT ELEVATION

PROPOSED ELEVATION A-A

1:50 scale bar 0 1 2 3 4 5metres

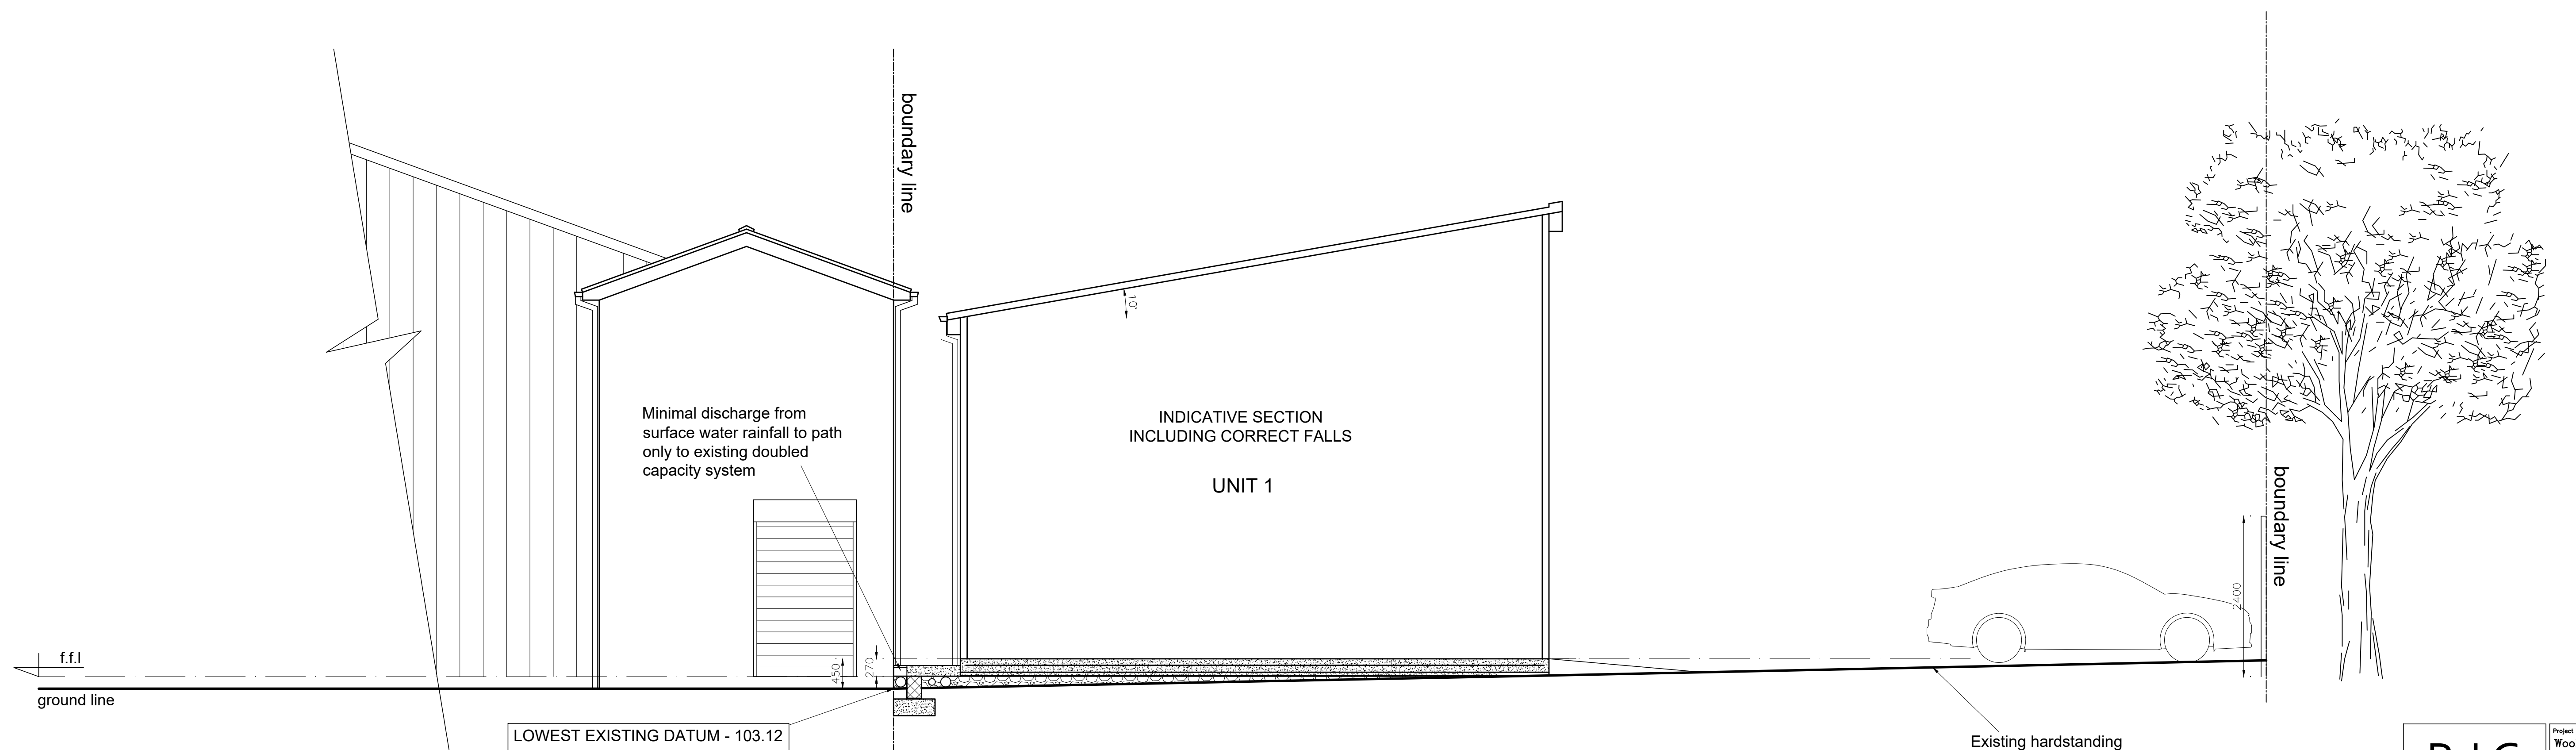

SECTION A-A

PROPOSED SECTION A-A

1:50 scale bar 0 1 2 3 4 5metres

R J G Architecture Ltd For All Your Architectural Design Requirements	Project Woolford Trading Estate Bury Greater Manchester		
	Proposed Elevation & Drainage Strategy Section		
Tel : 0161 419 419 e-mail: info@rjgarchitecture.co.uk	Drawn by L.J	Scale 1:50	Date Nov '25
	1. If any dimensions are to be followed in preference to notes 2. All dimensions to be checked on site 3. All drawings remain the copyright of the architect and may not be copied without prior consent		