

ROOF
5360

LEVEL 1
2800

LEVEL 0
0



3 Front - Proposed
1 : 100




4 Left Side - Proposed
1 : 100




5 Rear - Proposed
1 : 100




6 Right Side - Proposed
1 : 100

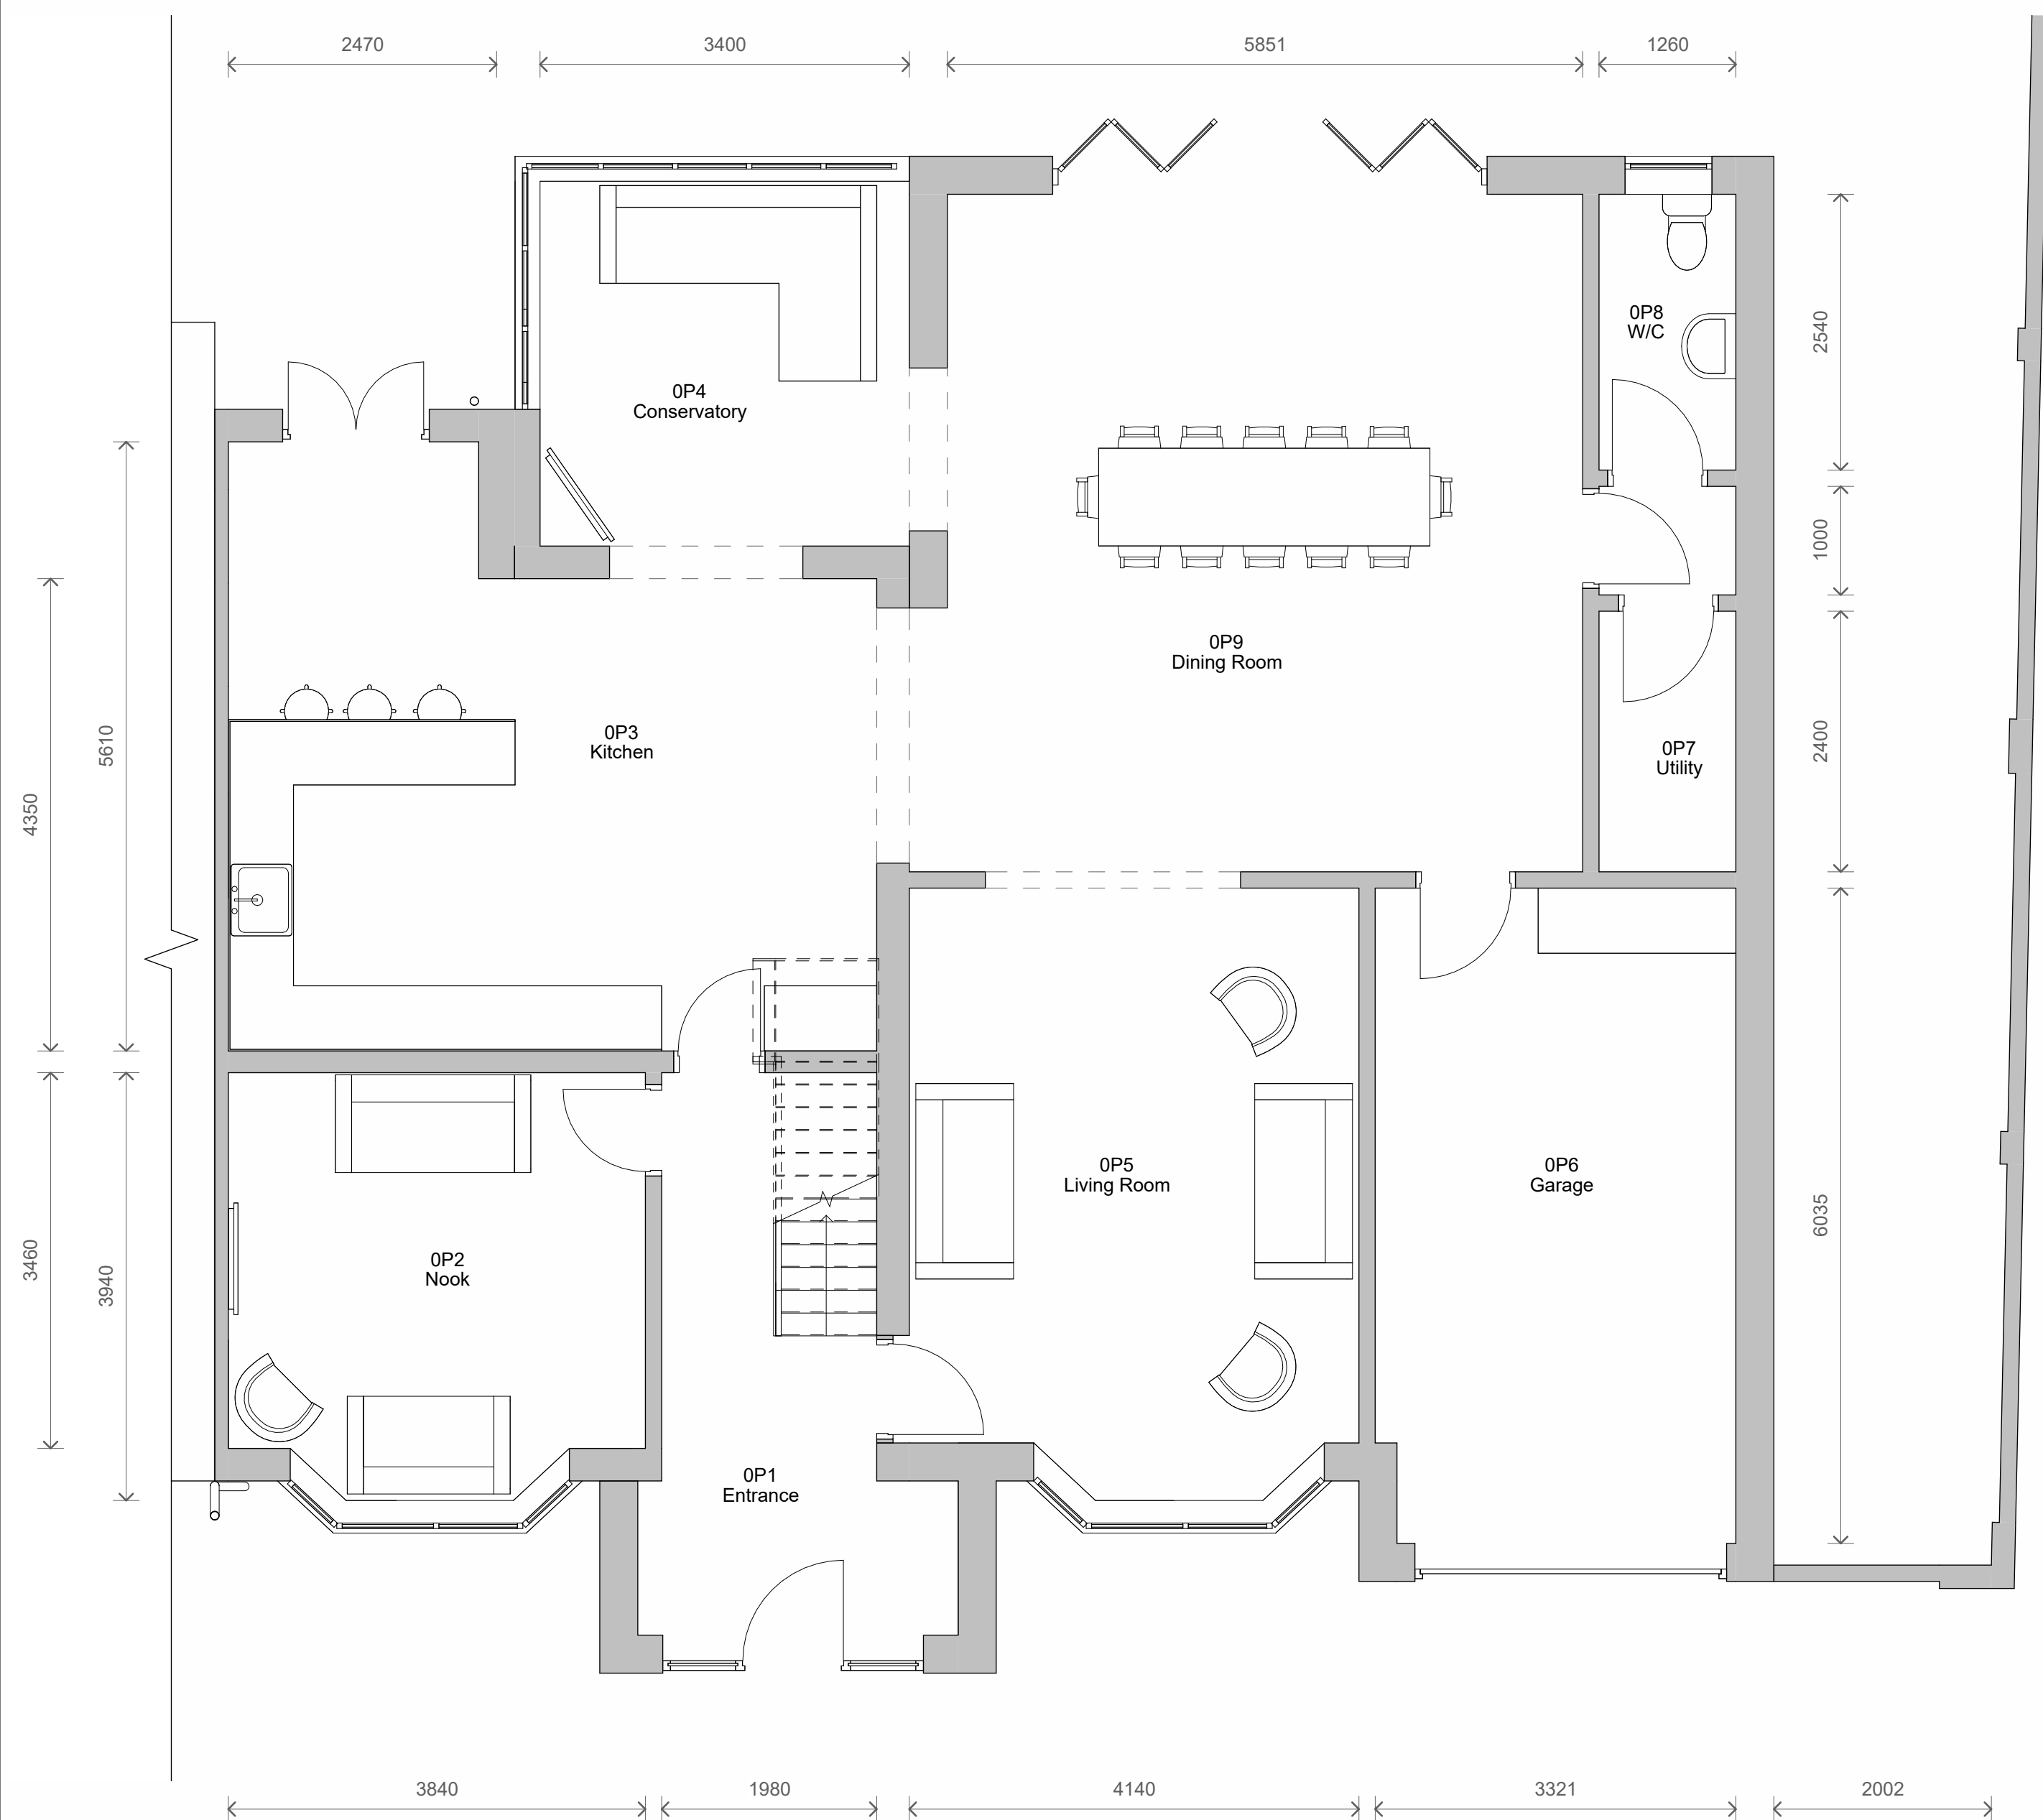

1 Level 0 - Proposed
1 : 50

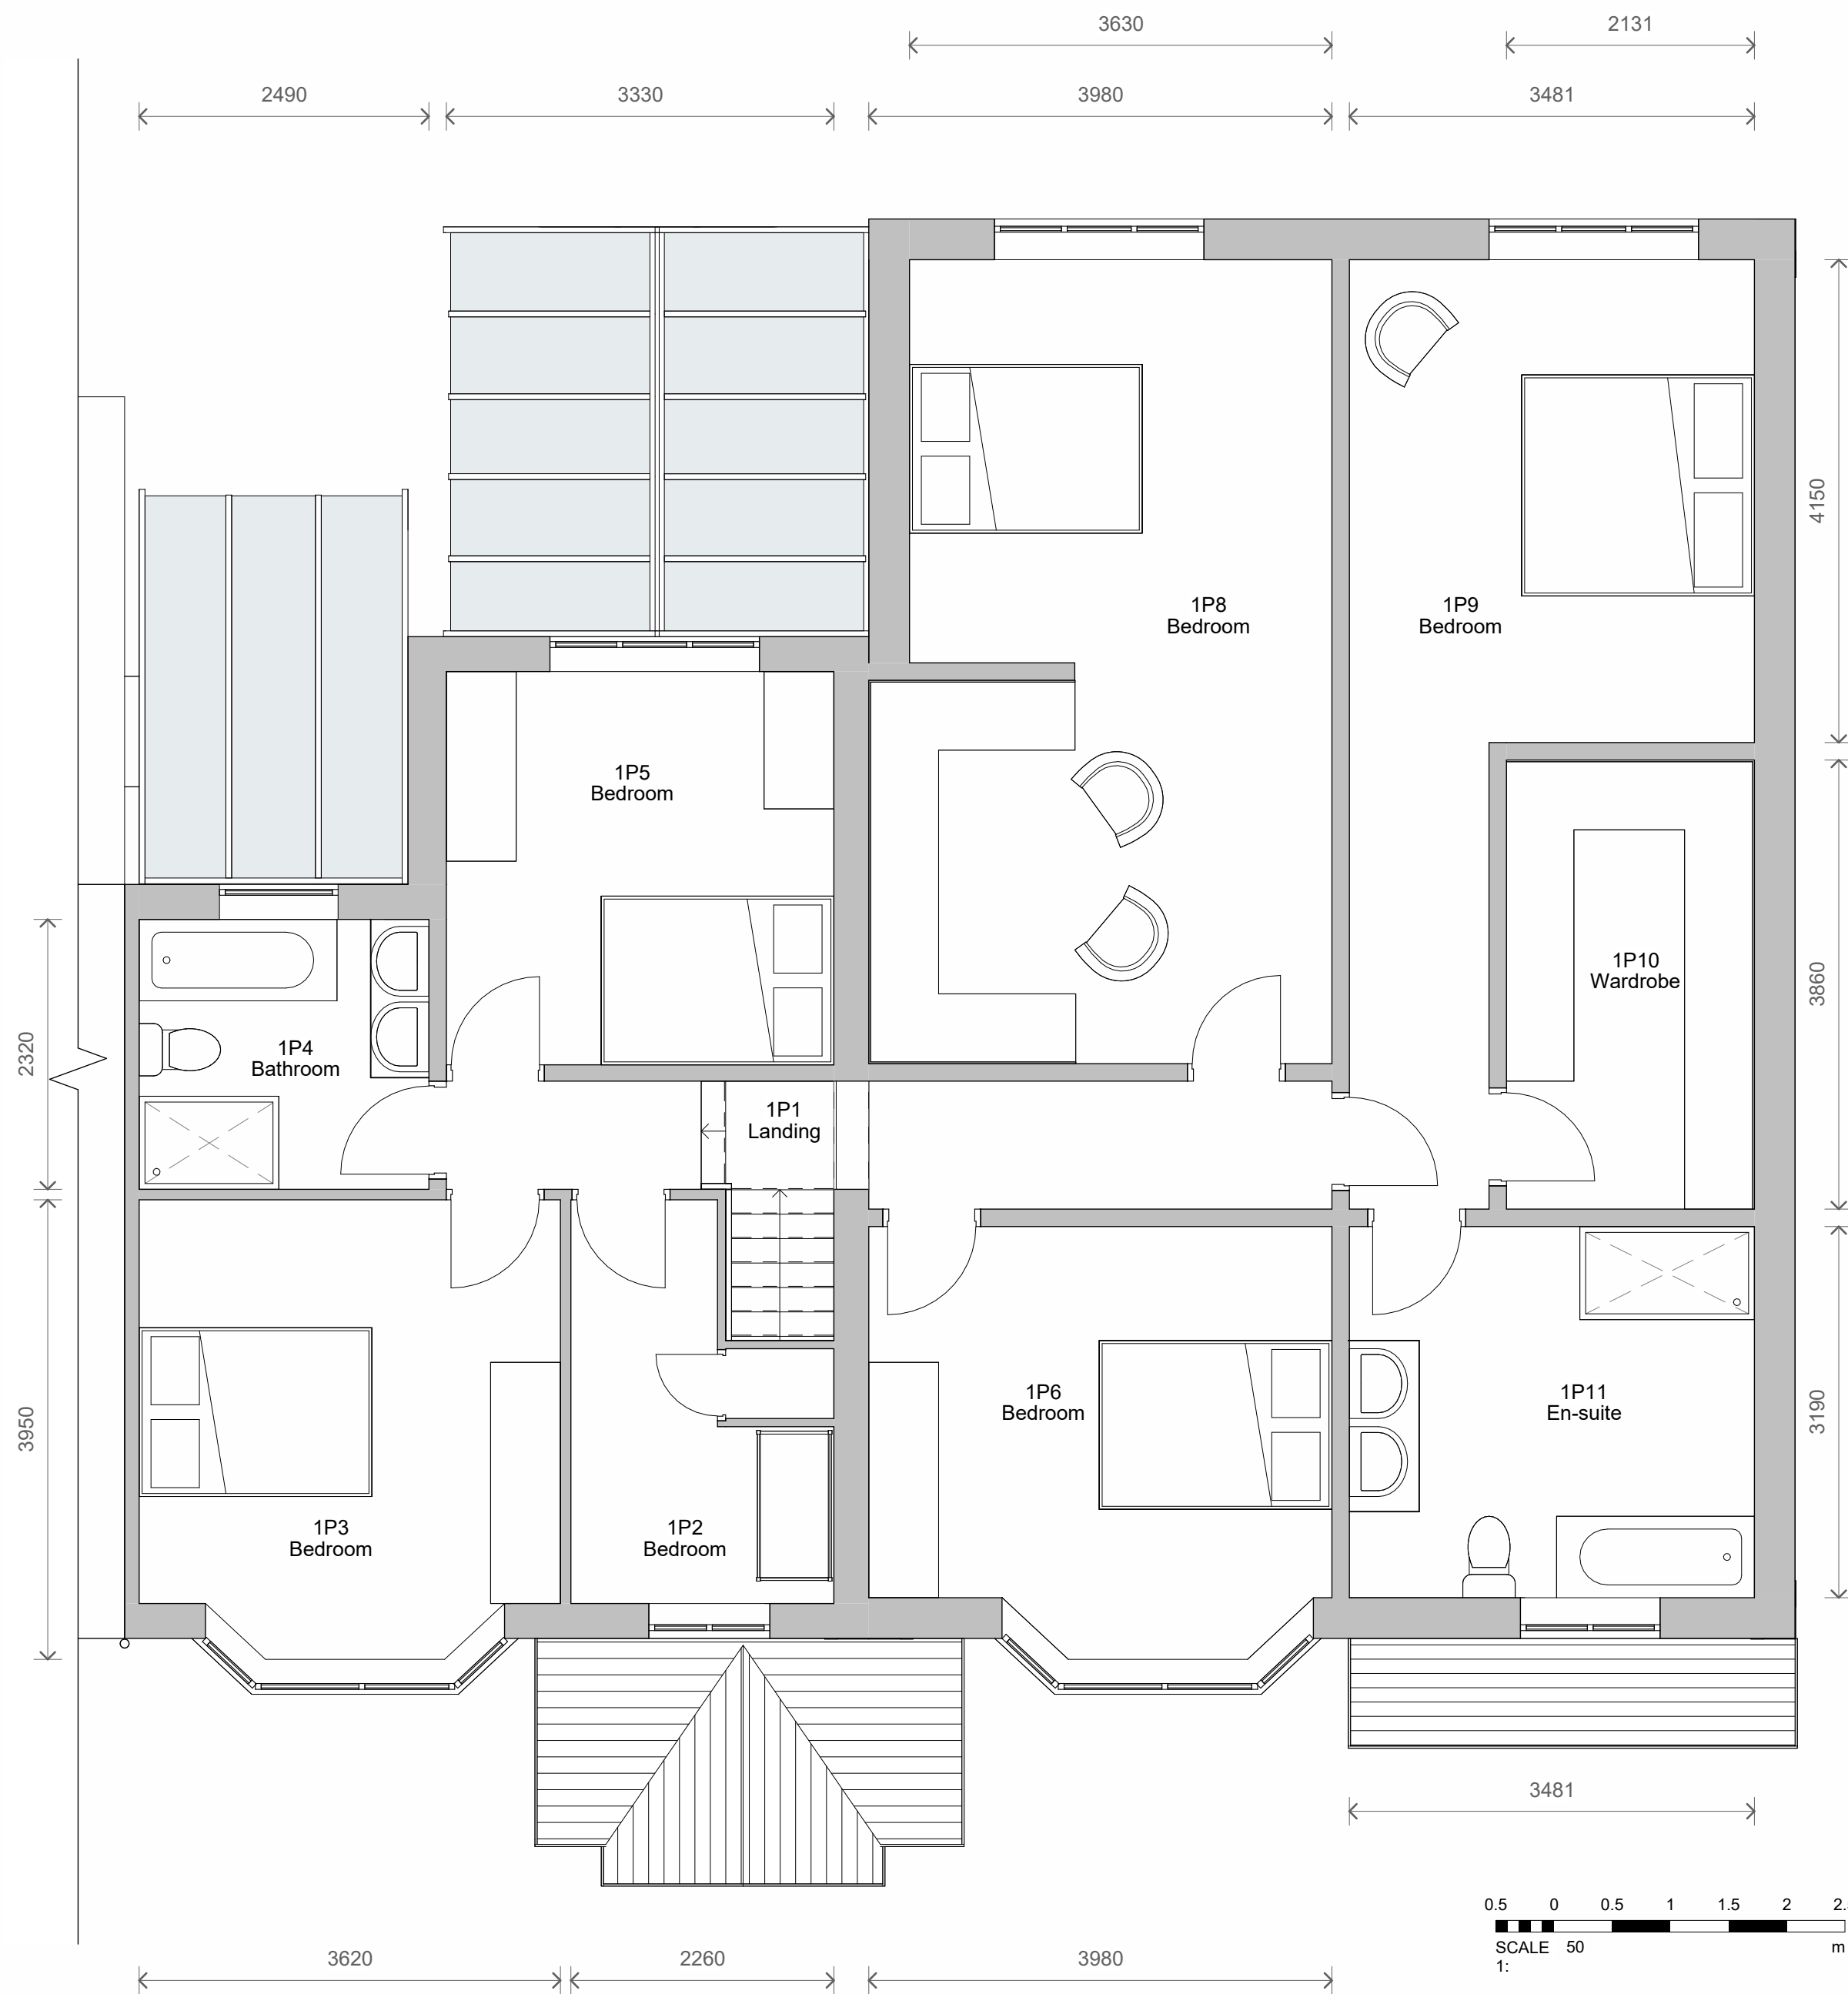

2 Level 1 - Proposed
1 : 50

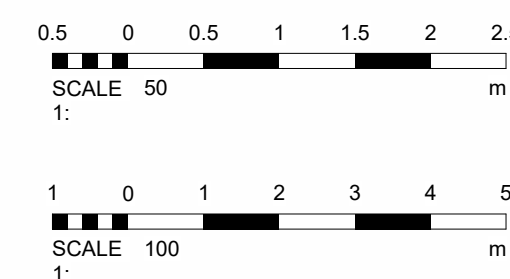

No. Description Date		
PROJECT		
39 Thatch Leach Lane		
TITLE		
Proposed Plans and Elevations		
CLIENT		
Beck		
STATUS		
DESIGN		
DRAWN BY	DATE	SCALE (@ A1)
JB	20/09/2023	As indicated
PROJECT NUMBER	DRAWING NUMBER	REV
GSS23110	003	
GOLD SKETCH		
S T U D I O S		
www.goldsketch.co.uk info@goldsketch.co.uk 0161 792 9595		
NOTES		
© COPYRIGHT - ALL RIGHTS RESERVED. THIS DRAWING MUST NOT BE REPRODUCED WITHOUT PRIOR WRITTEN CONSENT. DRAWING TO BE USED FOR THE STATUS INDICATED ONLY. ALL DIMENSIONS AND SETTING OF FINISHES ARE CONFIRMED ON SITE. ANY DISCREPANCIES TO BE REPORTED TO THE ARCHITECT IMMEDIATELY. THE ARCHITECT'S OFFICE IS NOT RESPONSIBLE FOR ANY DAMAGE TO THE PROPERTY OR PERSONS ARISING FROM THE USE OF THIS DRAWING. ALL DIMENSIONS ON THIS DRAWING ARE IN MILLIMETRES UNLESS OTHERWISE STATED.		